


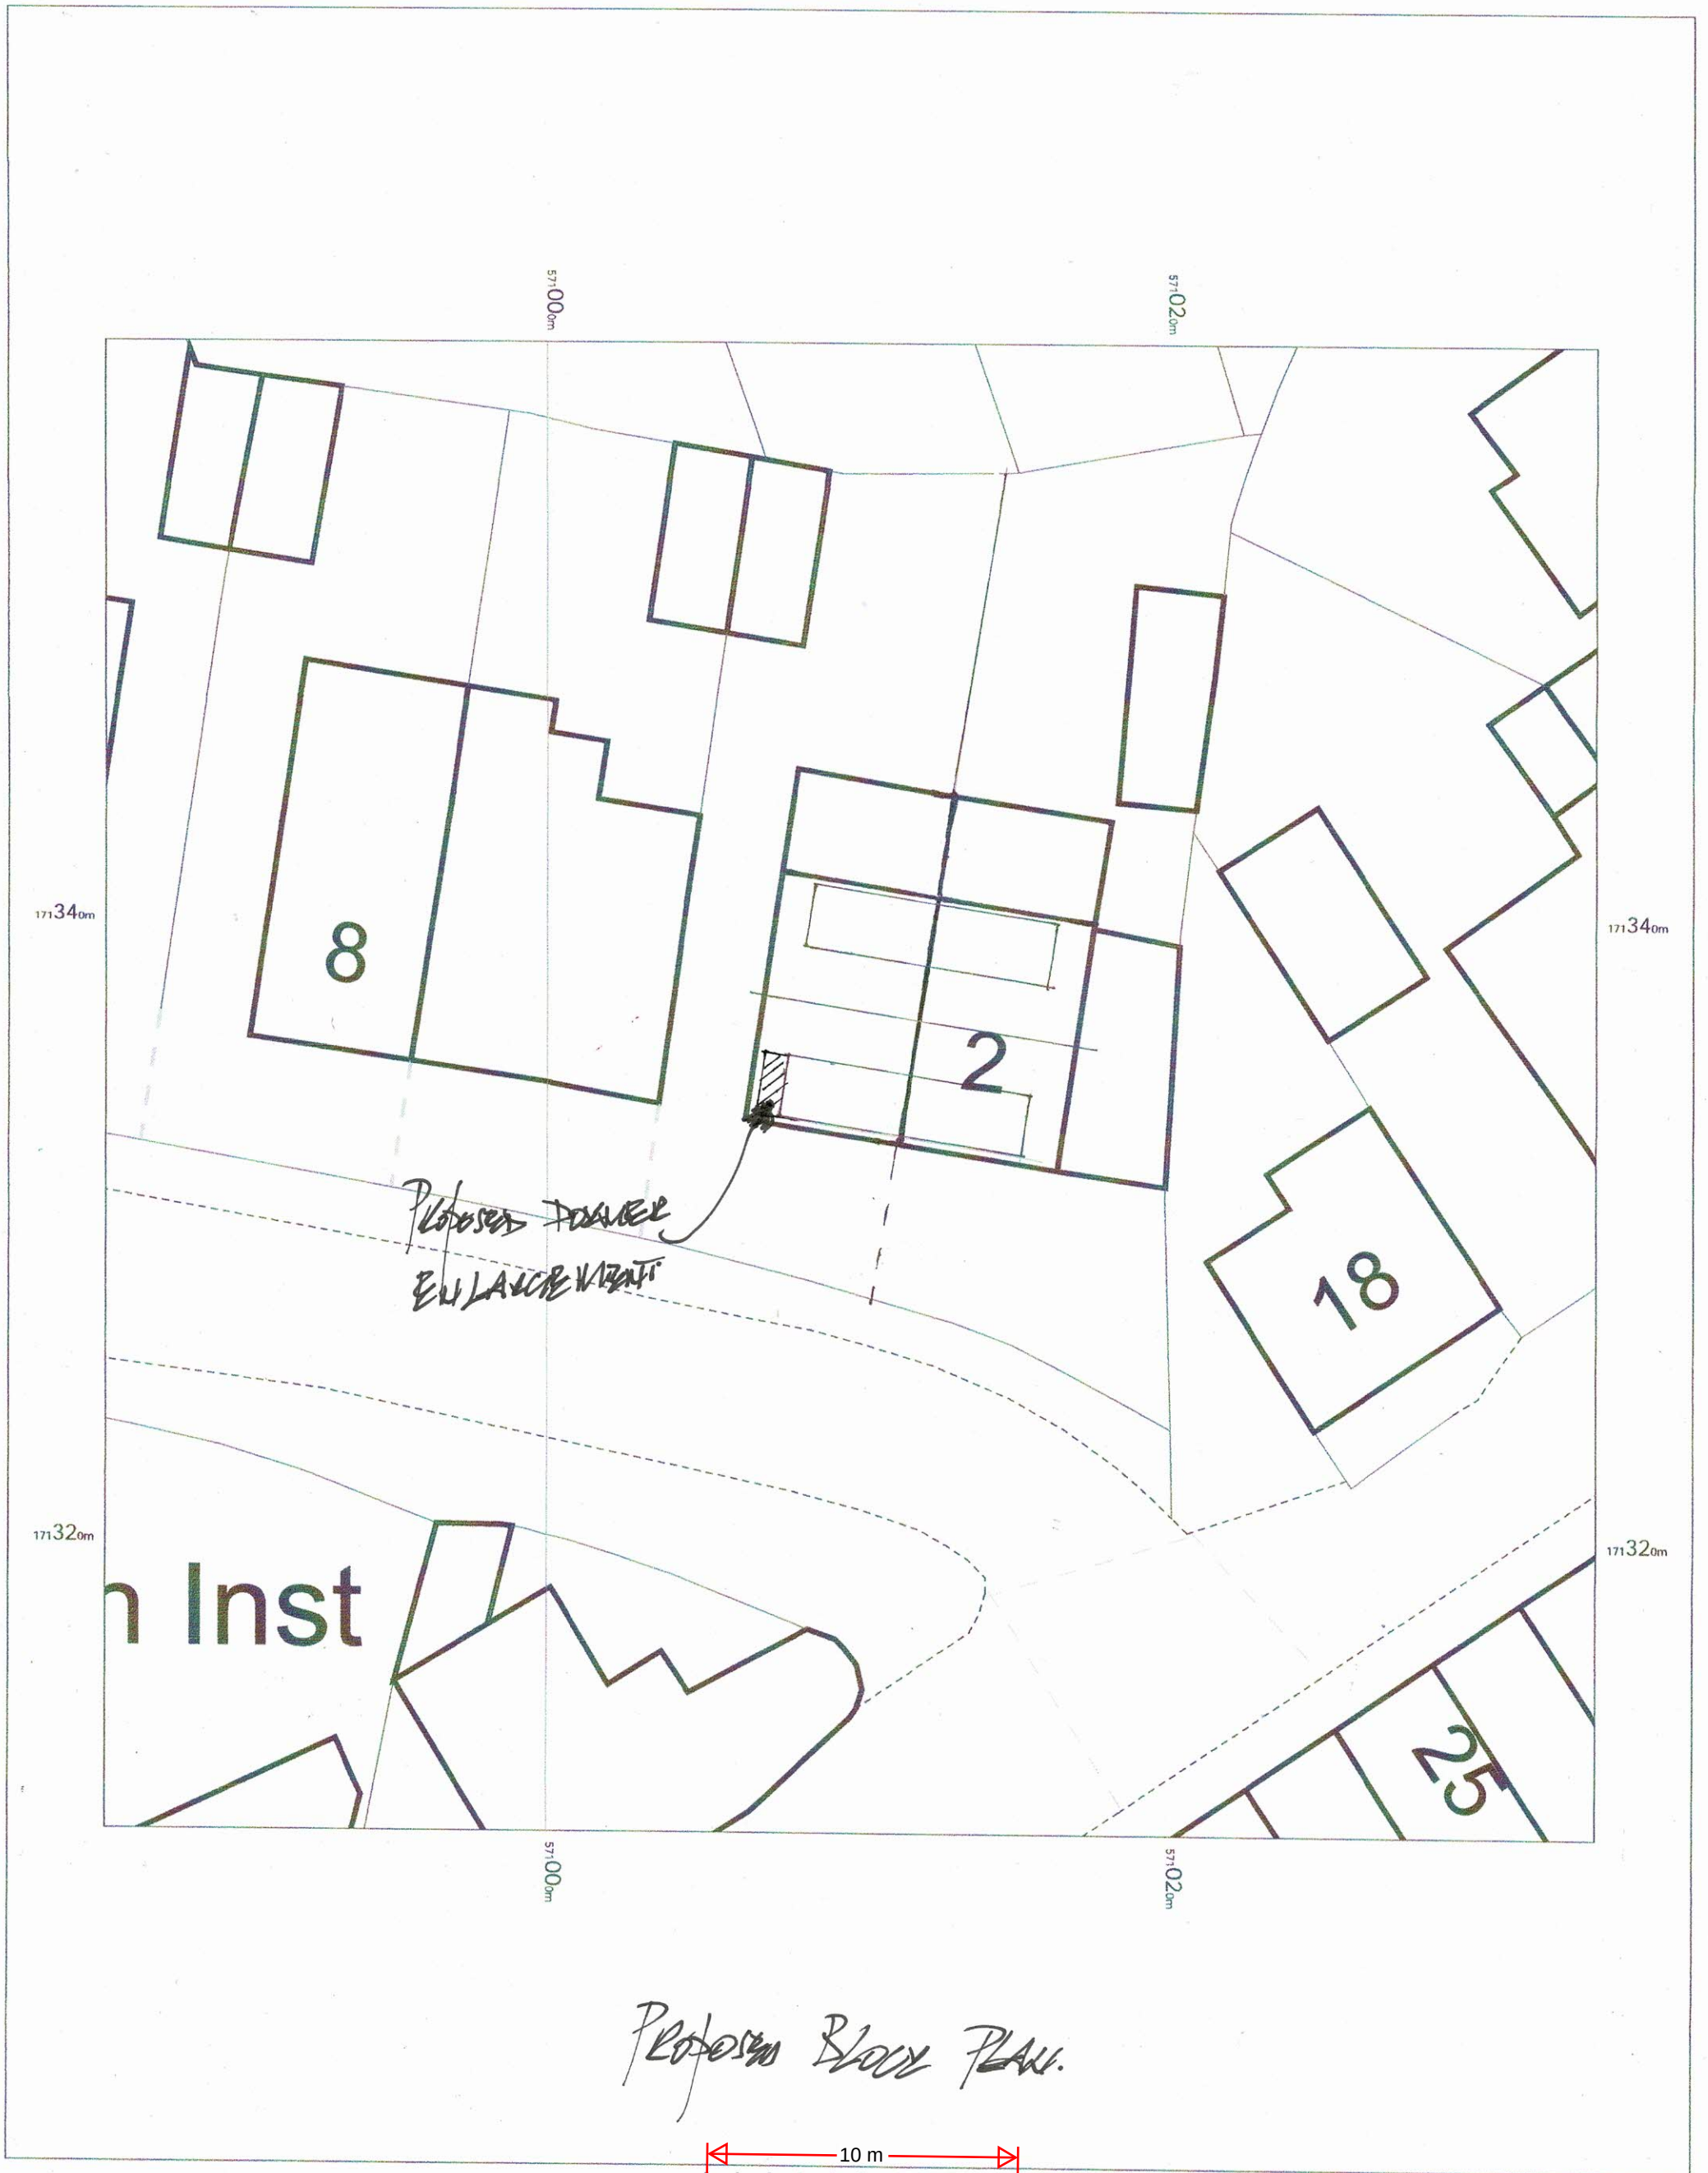

OS MasterMap 1250/2500/10000 scale
Tuesday, March 19, 2024, ID: CM-01155686
www.centremapslive.co.uk

1:200 scale print at A3, Centre: 571010 E, 171335 N

©Crown Copyright Ordnance Survey. Licence no. AC0000849896

