
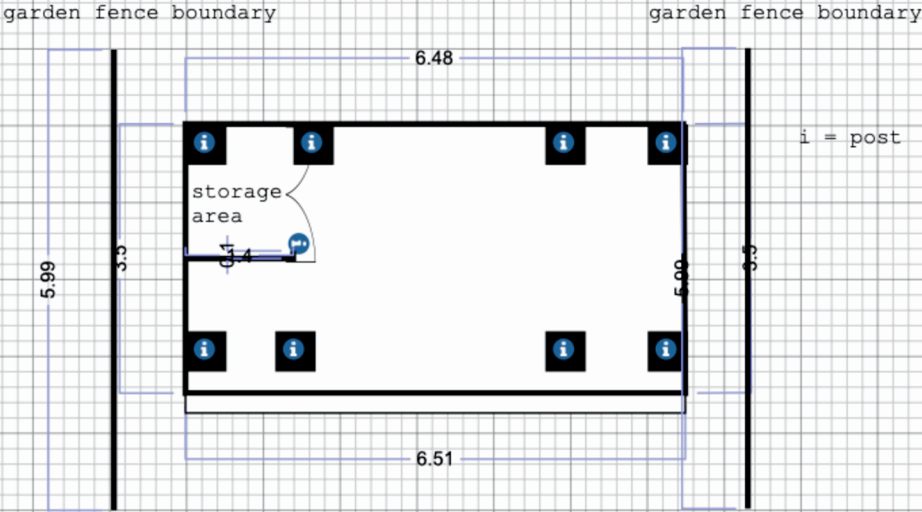


Scaled 1:100 when printed on A4 paper

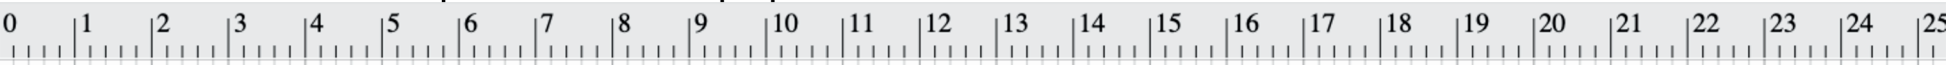

Site: 31 Essex Road	Drawing: 1	Project: 1	Drawn:	Notes:	View of Pergola showing storage and open area. Please note, Pergola is entirely open apart from this storage noted
Title: Pergola	Scale: 1:100	Date: 6/10/24	Rev: A		