
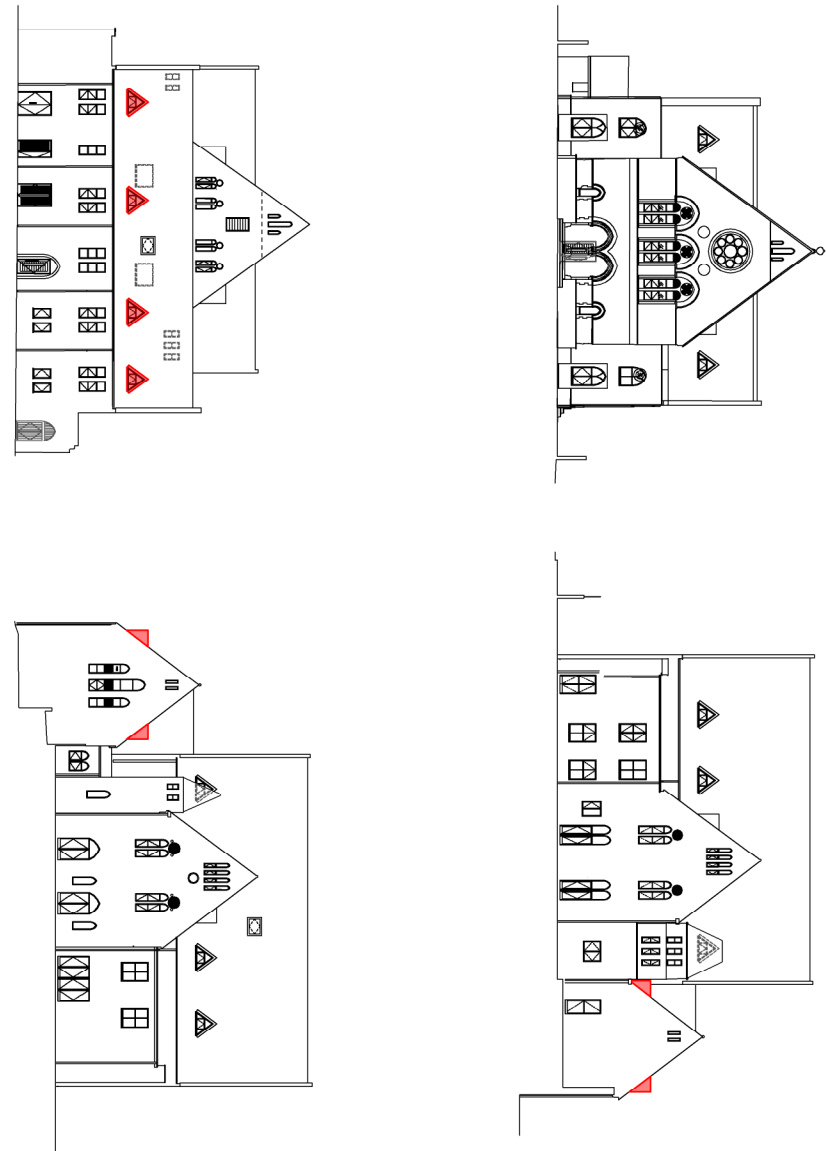
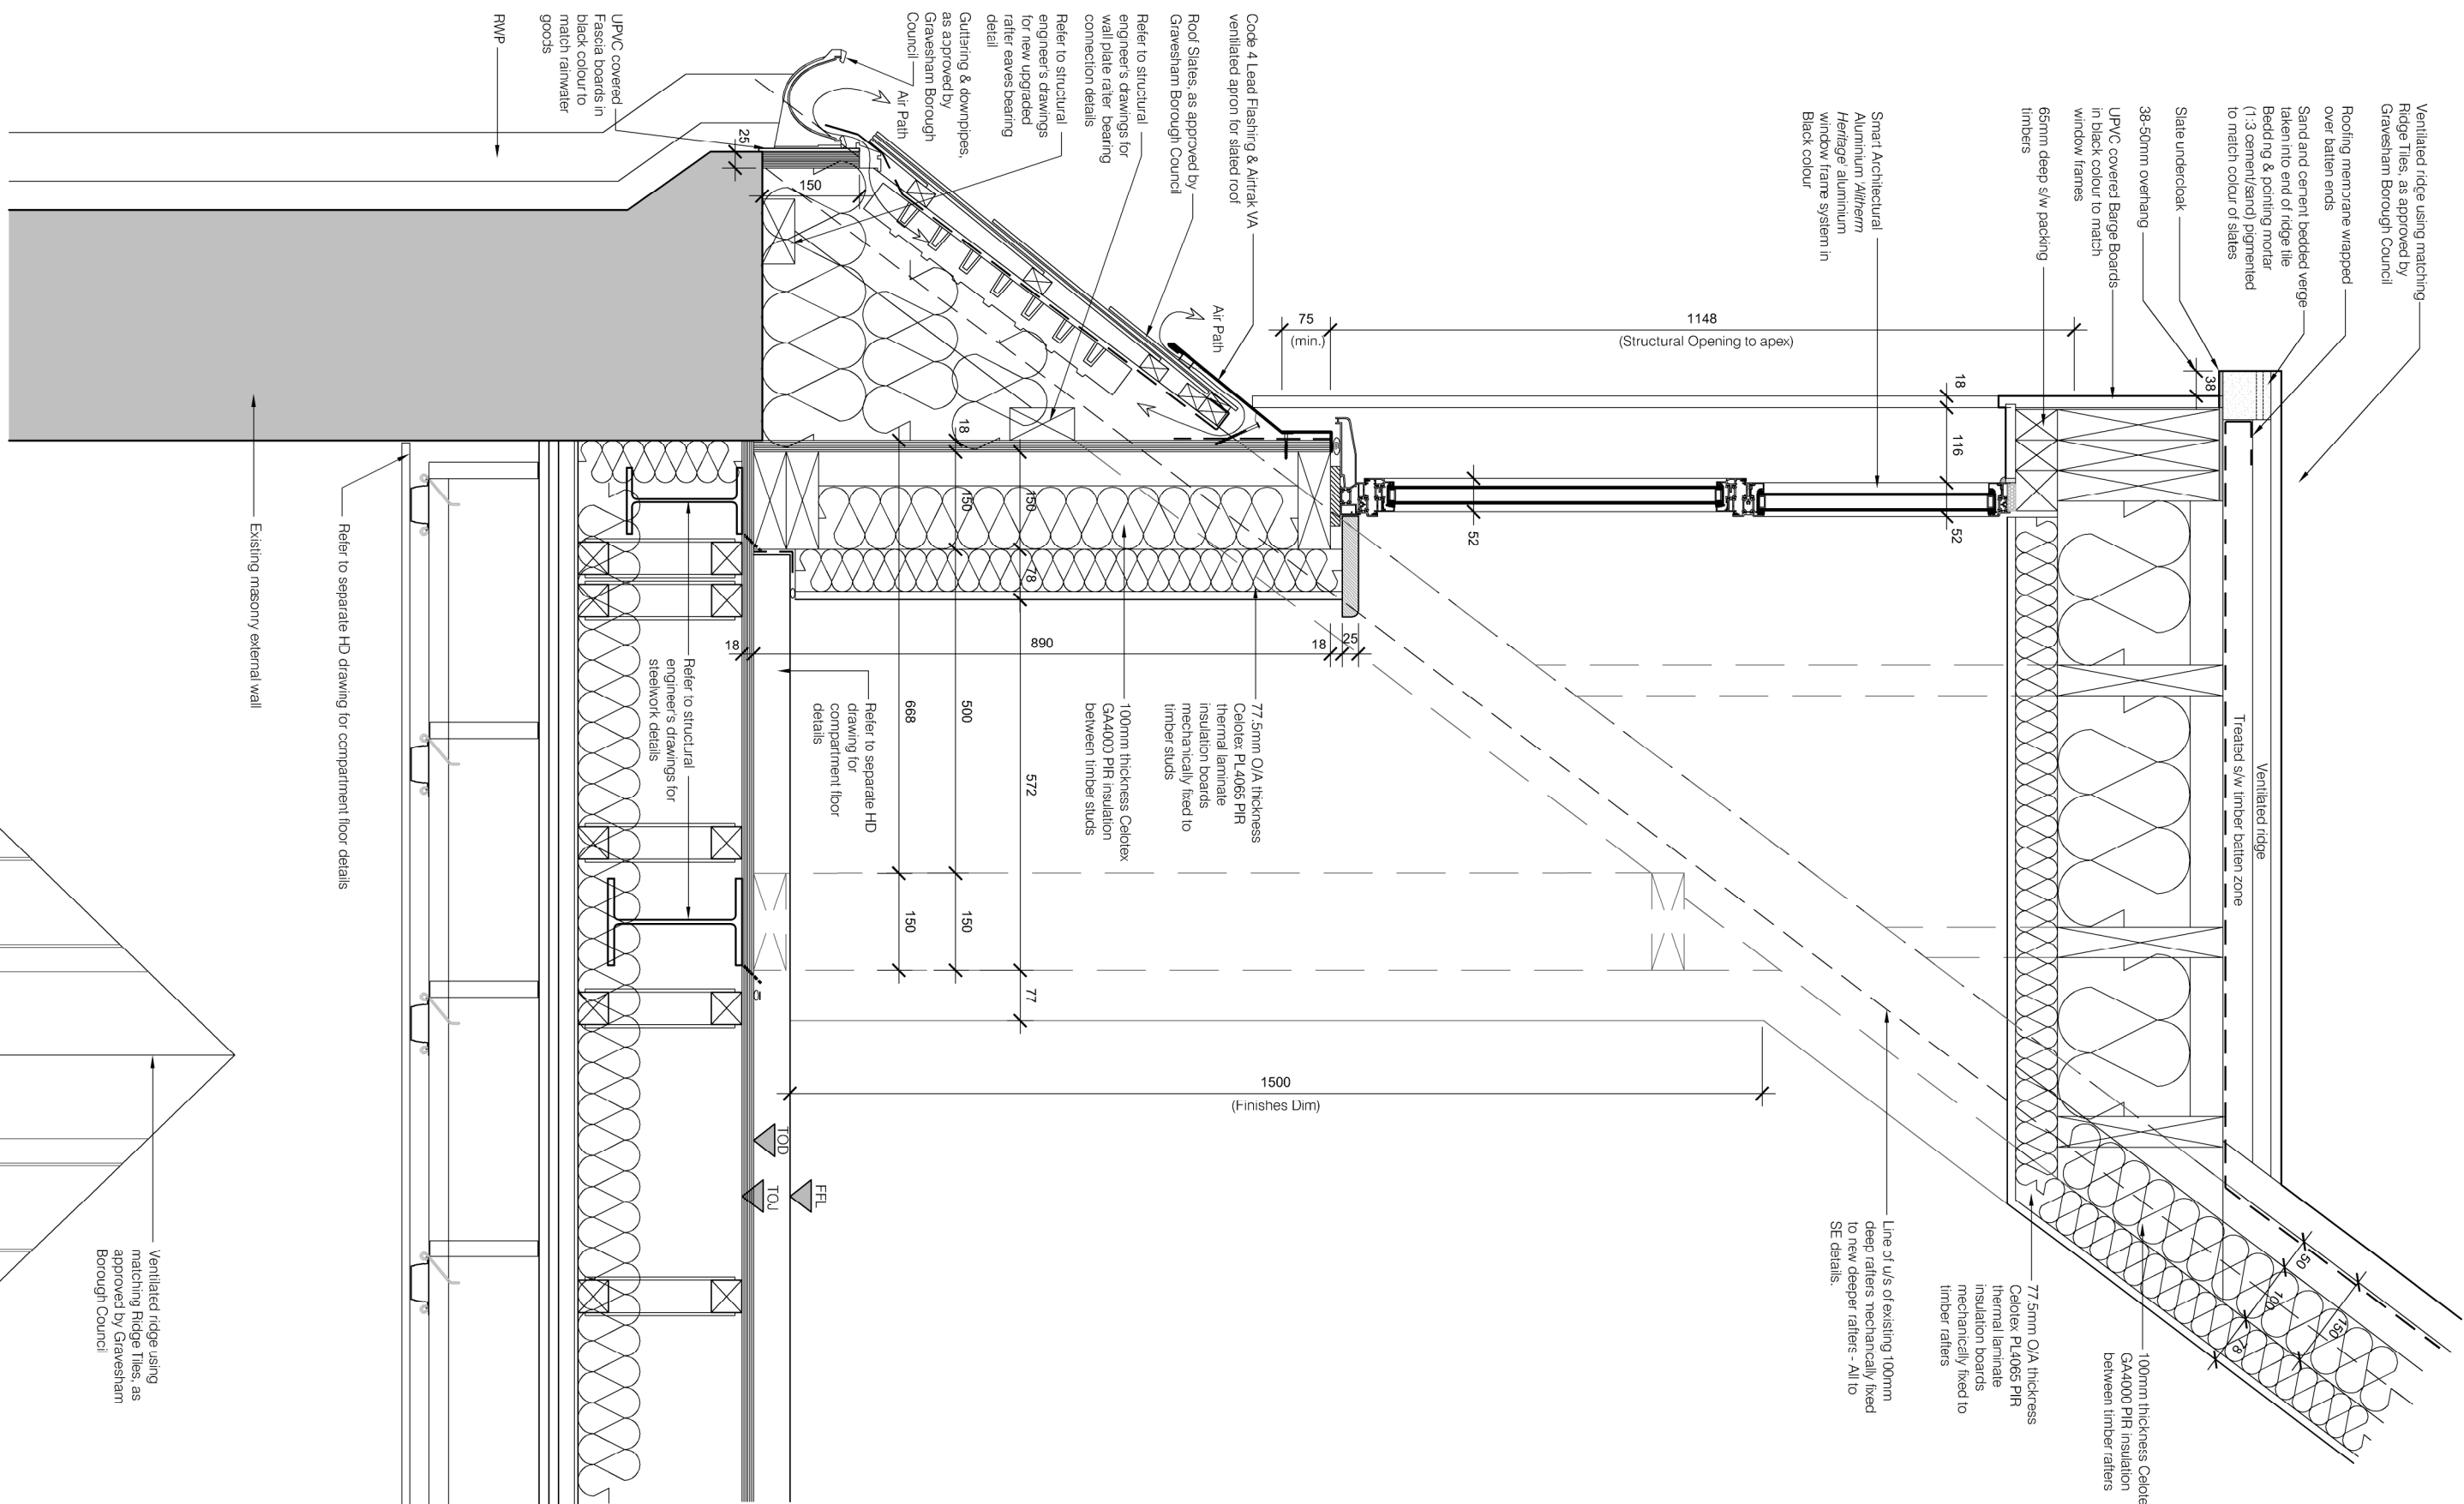
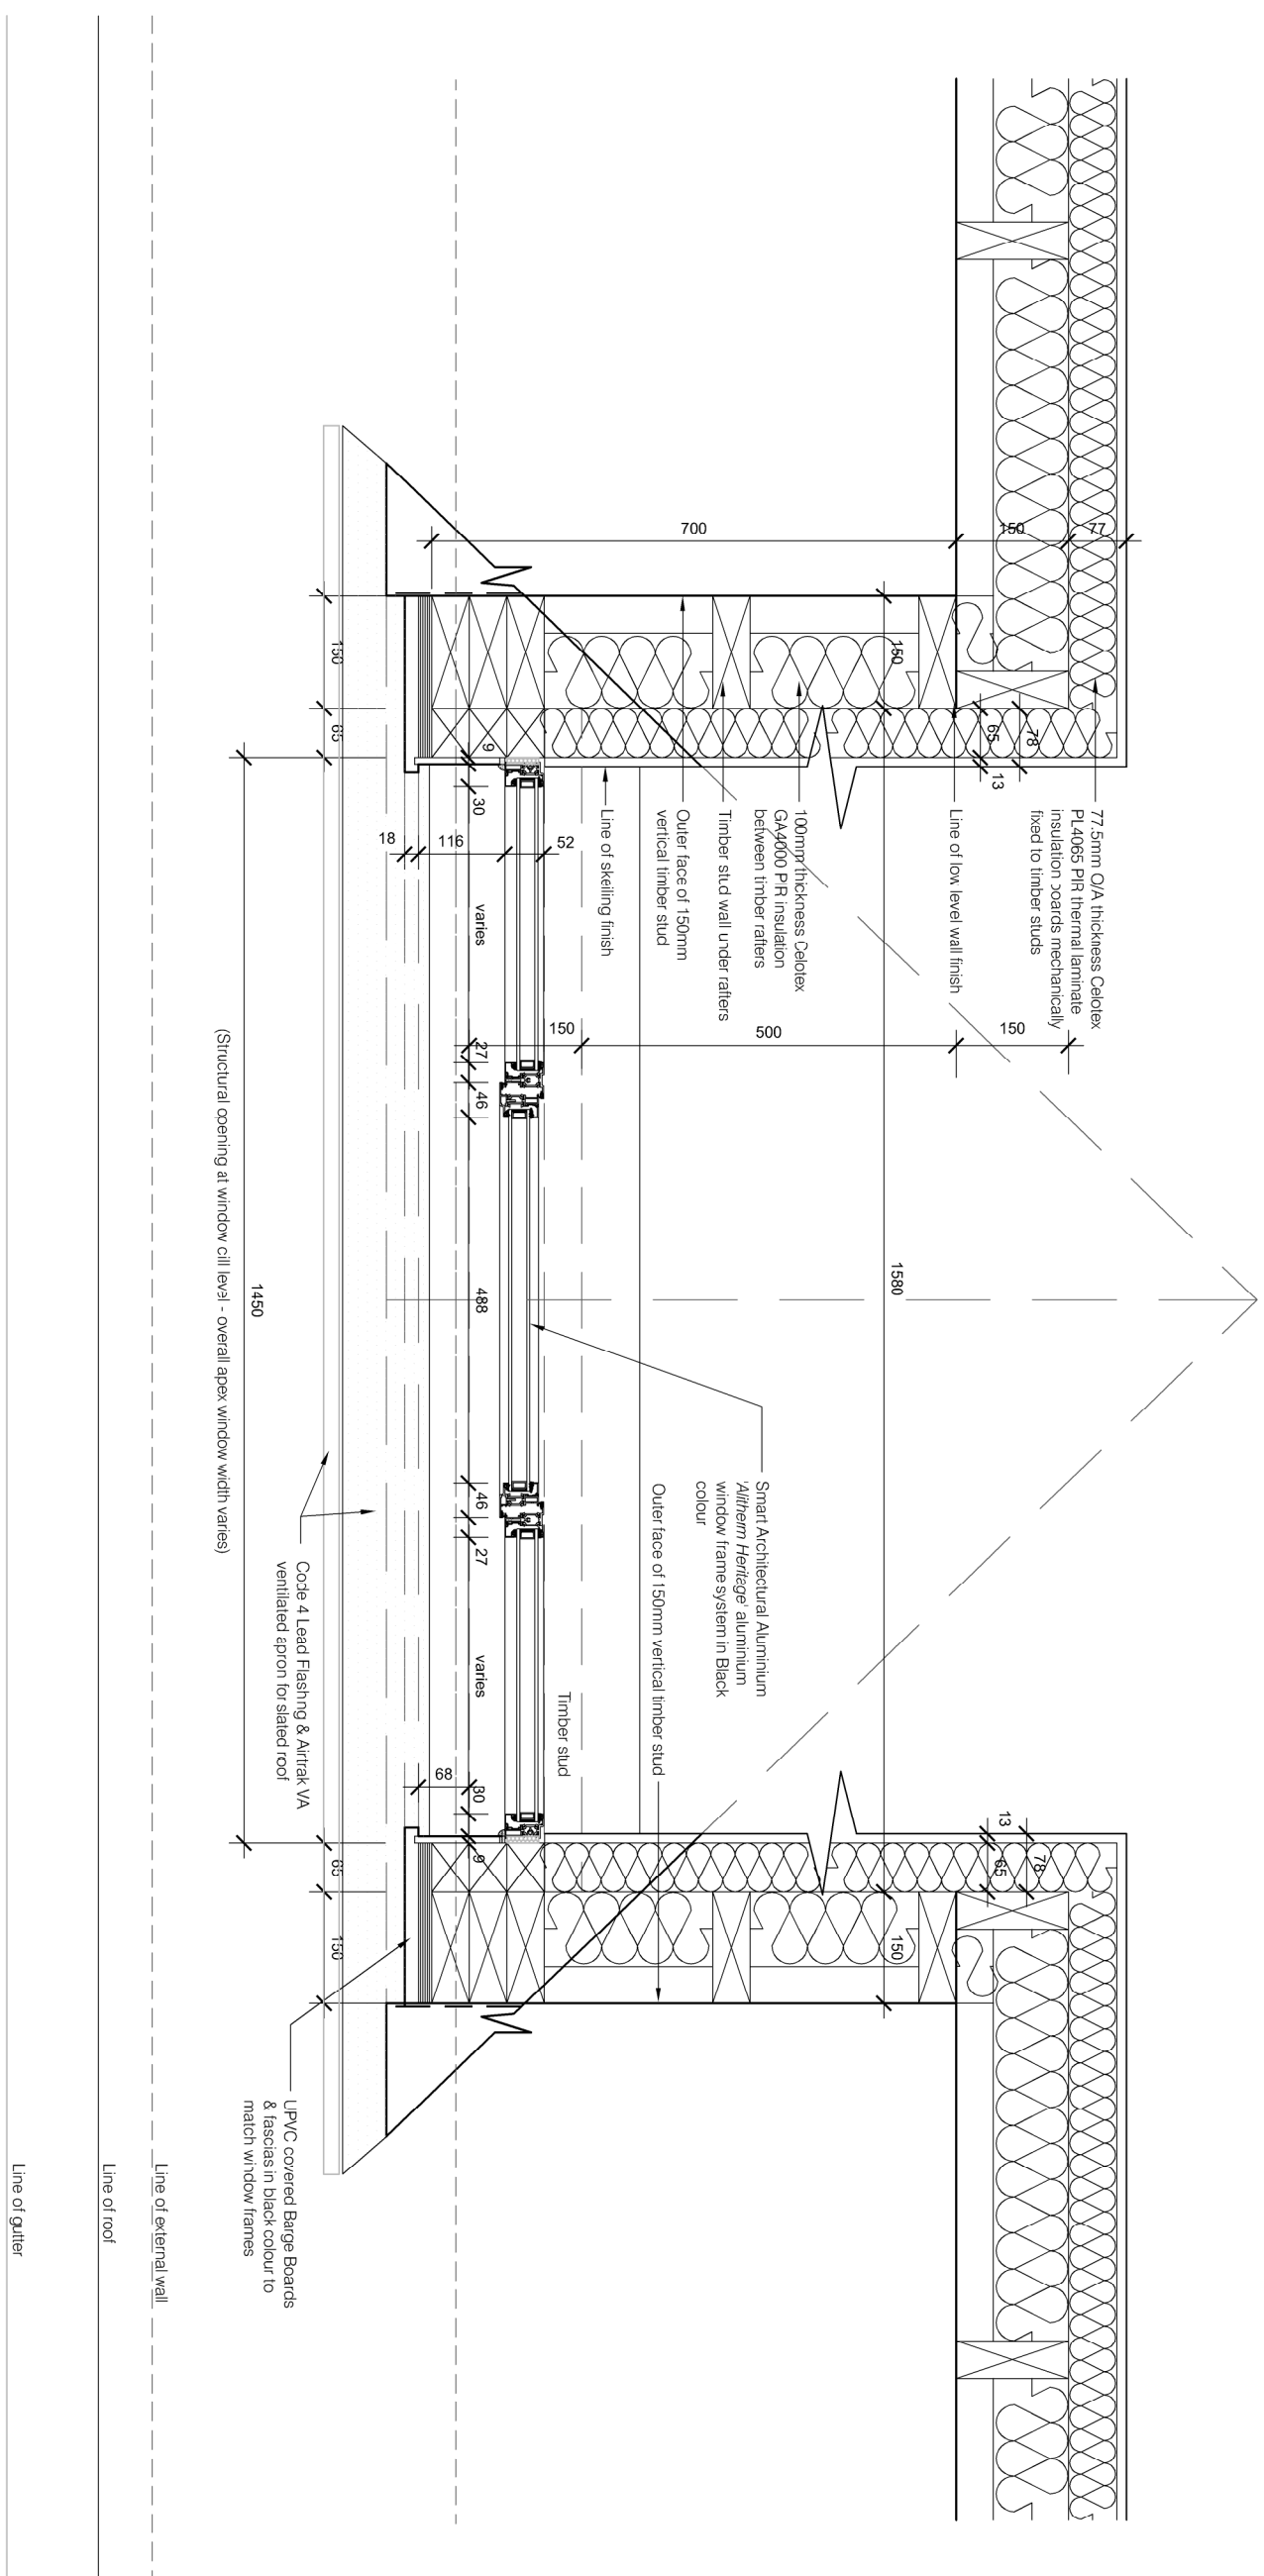


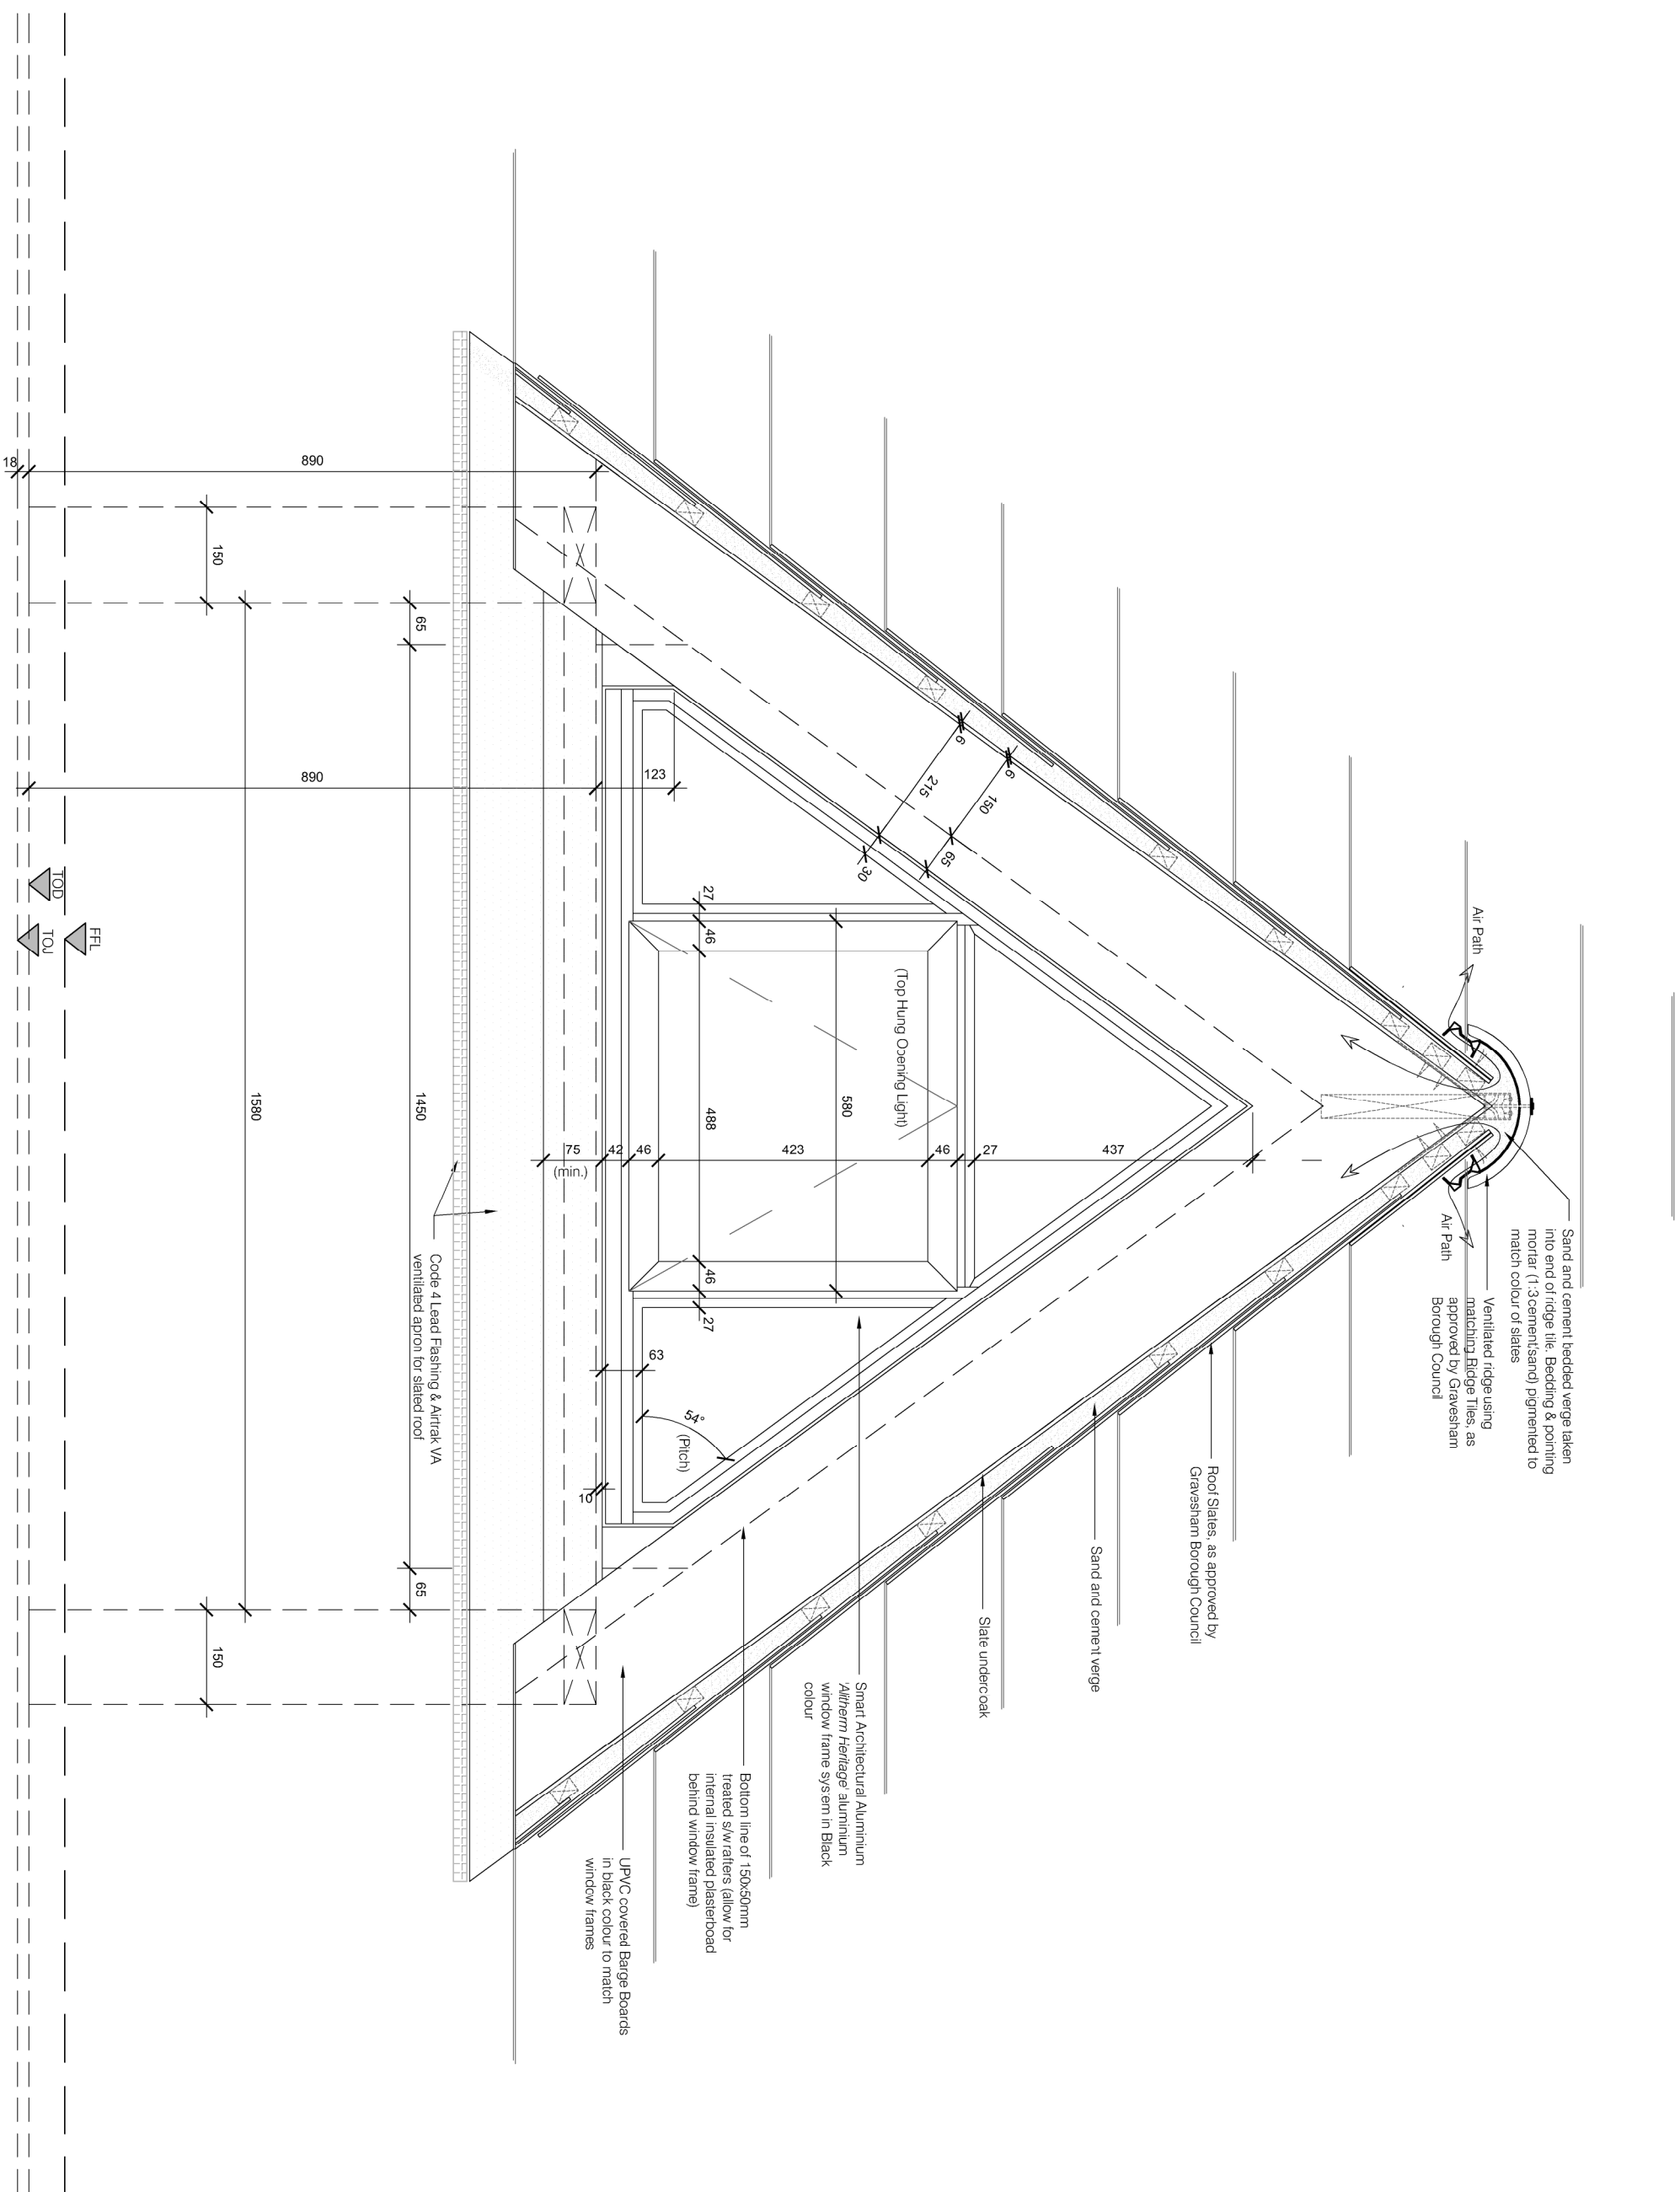

Rev	Date	Comments
C	25.02.25	Phase 1 Dormer Window locations indicated only, as per Planner comments
B	25.02.25	Phase 1 - Planning Condition Discharge Issue
A	05.11.24	Planning Issue

Project	Proposed Development Site
	Sikh Temple Site
	Clarence Place
	Graessend
	DA12 1LD
Title	Planning Condition 13: Dormer Window Details
Project No.	181
Drawing No.	181+PD-500
Scale	1:10@A1
Revision	C
Drawn	STC
Check	HD