



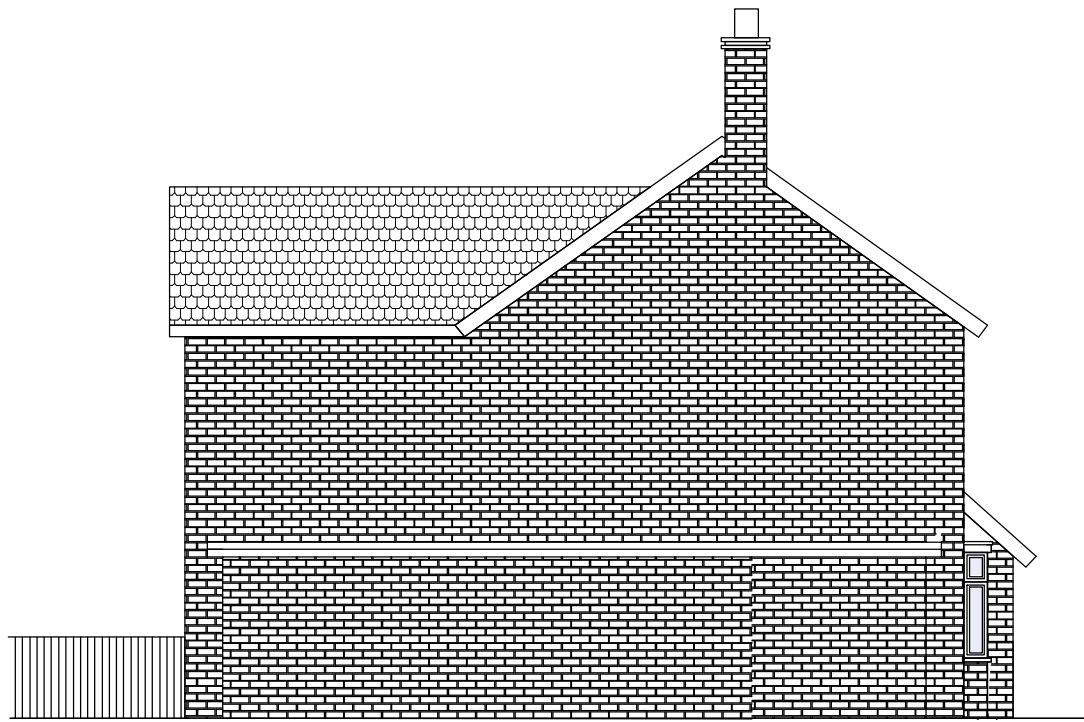


SIDE

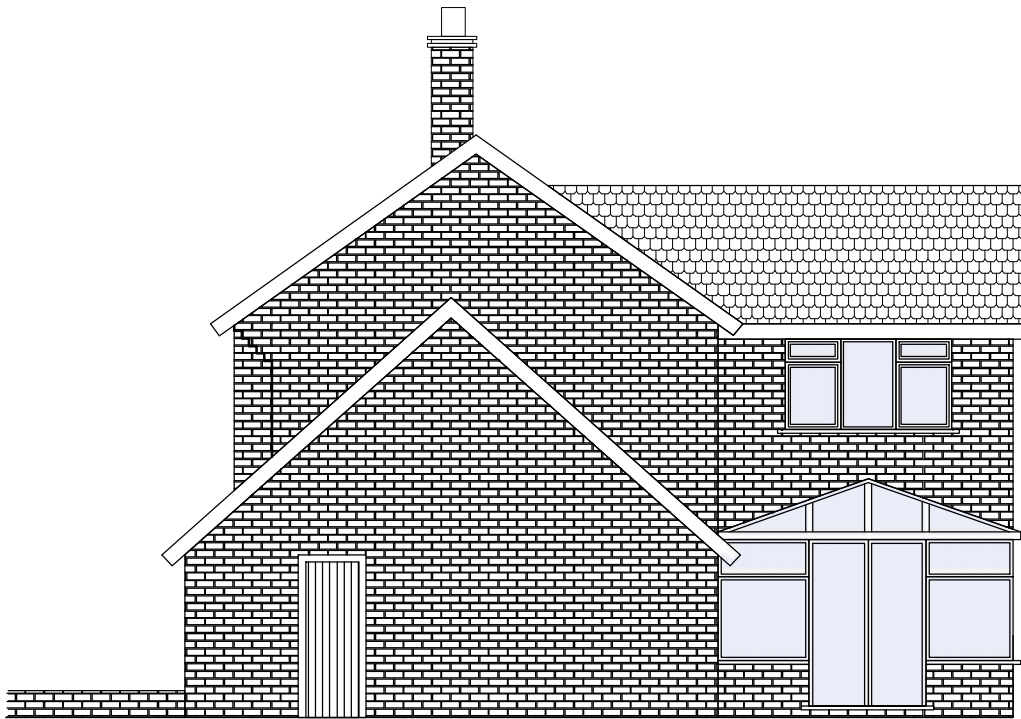

REAR



SIDE

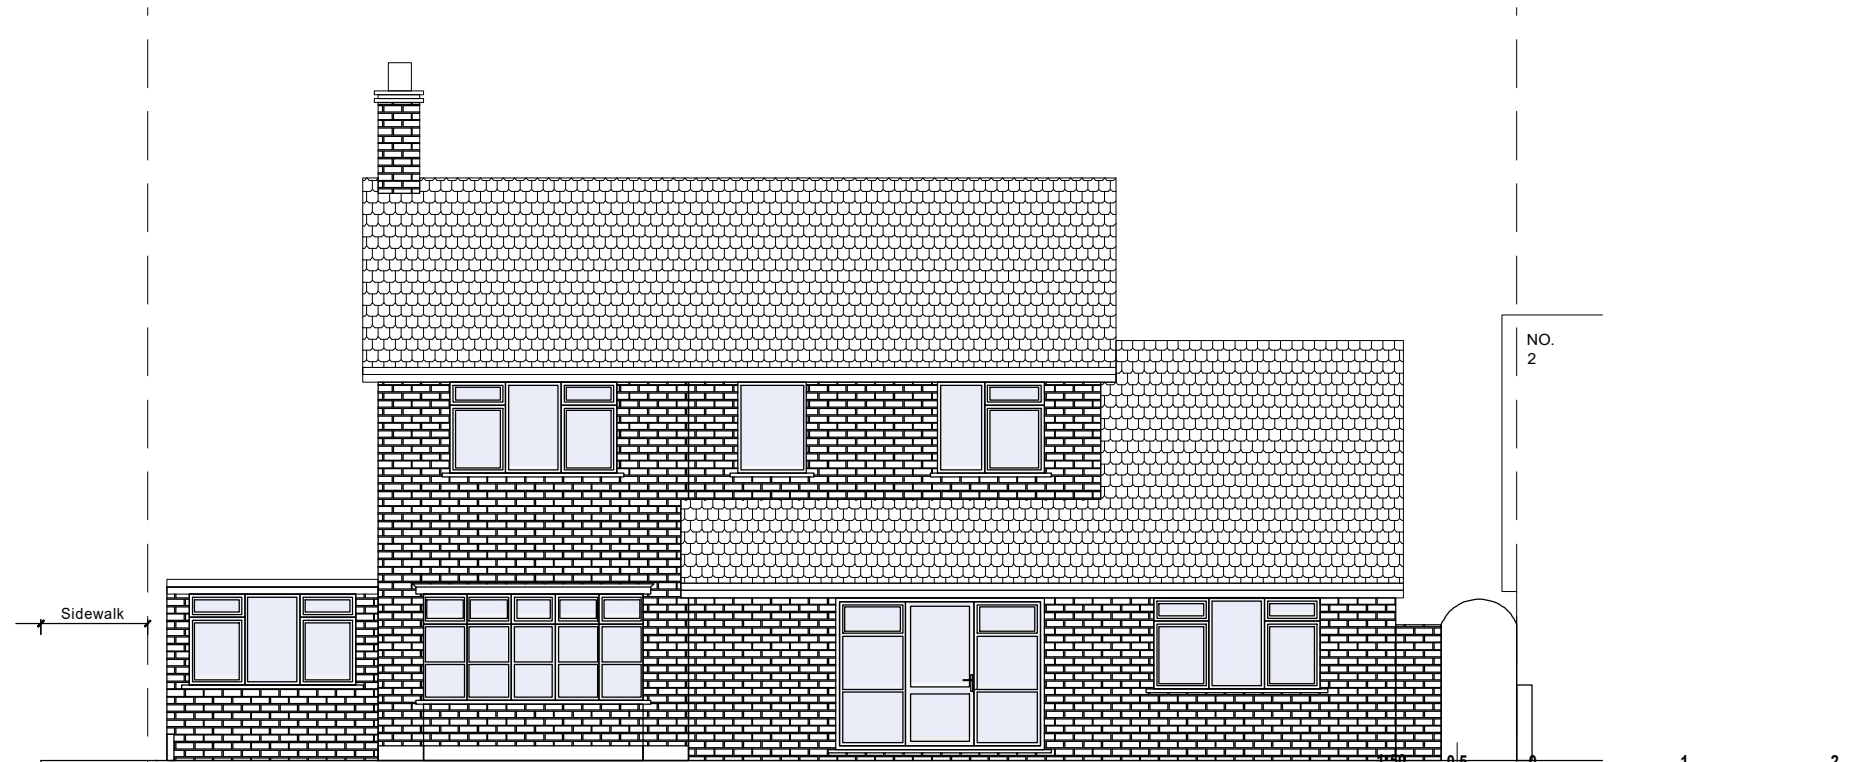

FRONT

EXISTING ELEVATIONS

Keith Chandler MRCS, FCABE, MFPWS
Chartered Surveyor, Building Engineer & Party Wall Surveyor
37 Glenthorne Avenue
Croydon
Surrey
CR0 7ET



Tel: 07764 578781
email: keith@keithchandler.co.uk

Client:

Mr Chris Aujeet

At:

4 Tradescant Drive
Meopham
Kent
DA13 0EE

Project:

Existing Survey

Date:

May 2023

Drg. No.

TP/BR/04

Scale: (At A3 Plot)

1:50/1:100