


|                                                                                   |                                                                 |
|-----------------------------------------------------------------------------------|-----------------------------------------------------------------|
|  | Existing Lighting                                               |
|  | 3 no. Hedgehog boxes in western hedge<br>1 no. Bird box in tree |
|  | Existing Planting to be retained                                |
|  | Grass                                                           |
|  | Tarmac                                                          |
|  | All Caravan sites on concrete pads                              |
|  | Rolled Gravel                                                   |

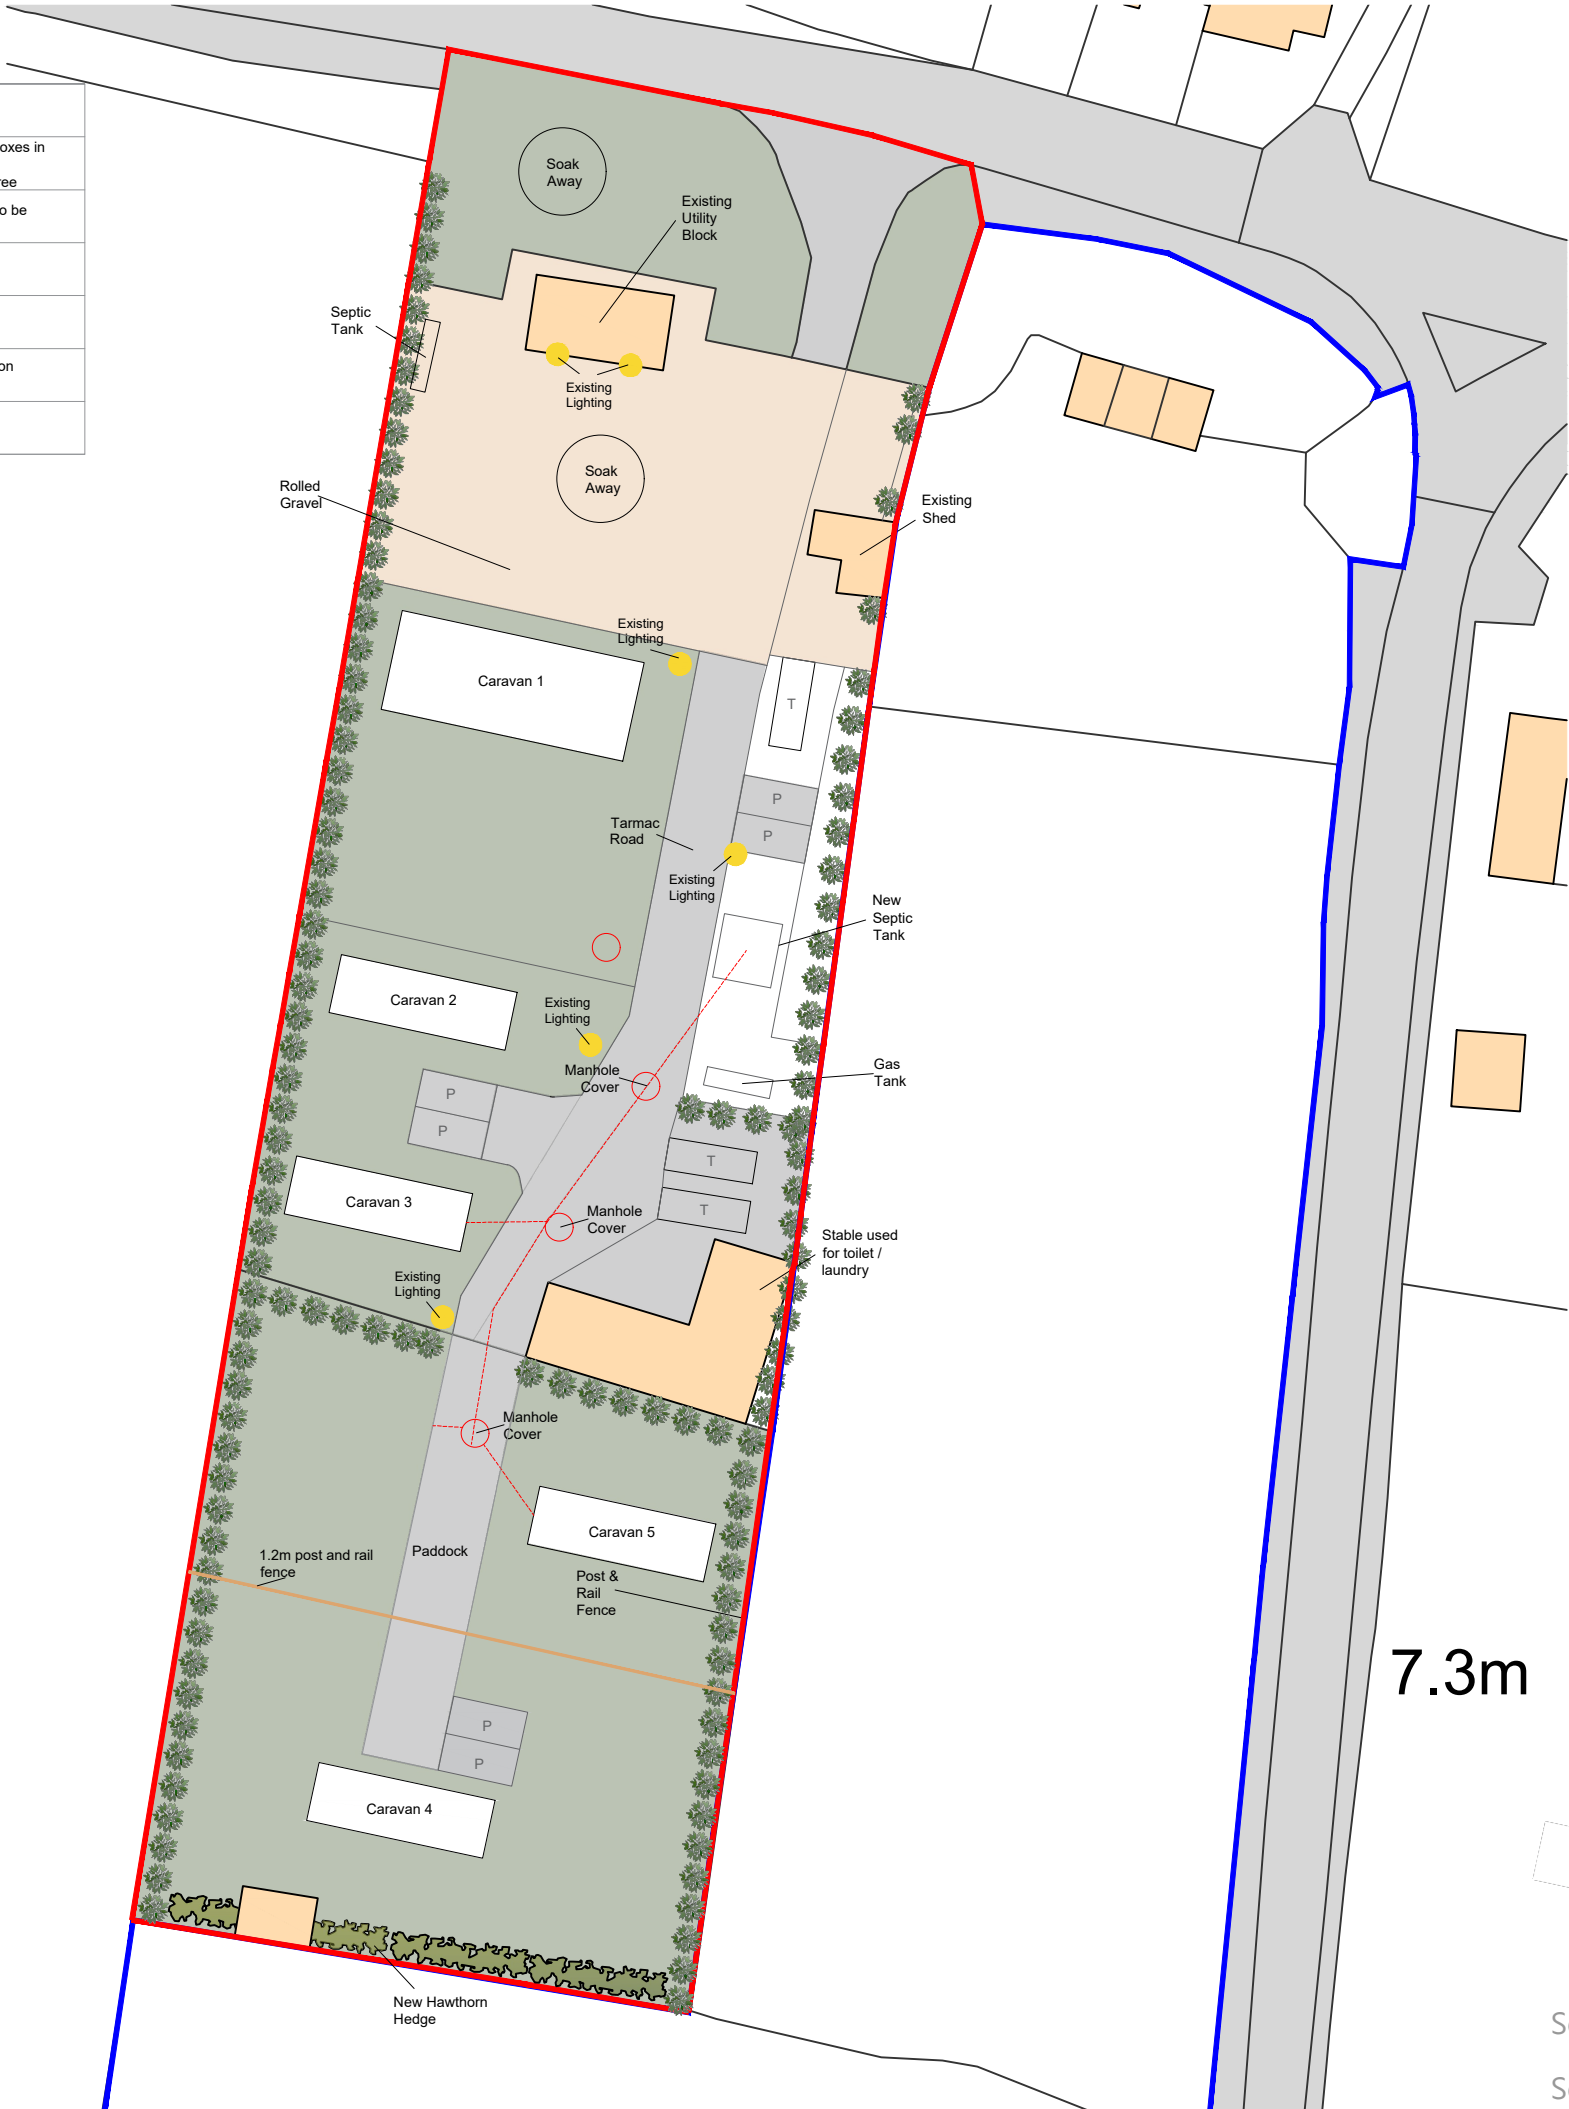

Proposed Block Plan 1:500


Scale 1:500



Scale 1:1250



- Notes:
- Do not scale from this drawing.
  - All dimensions to be verified on site and is in mm.
  - Builder to verify all dimensions, heights and levels prior to commencement of work.
  - All documents shall be checked to ensure that they are compatible by the contractor before construction commences. In the event of apparent ambiguity the contractor shall refer to the architect.
  - The contractor in preparing his estimate shall visit the site and acquaint himself with the site conditions.
  - The contractor shall issue all statutory notices to the local Authority during progress.

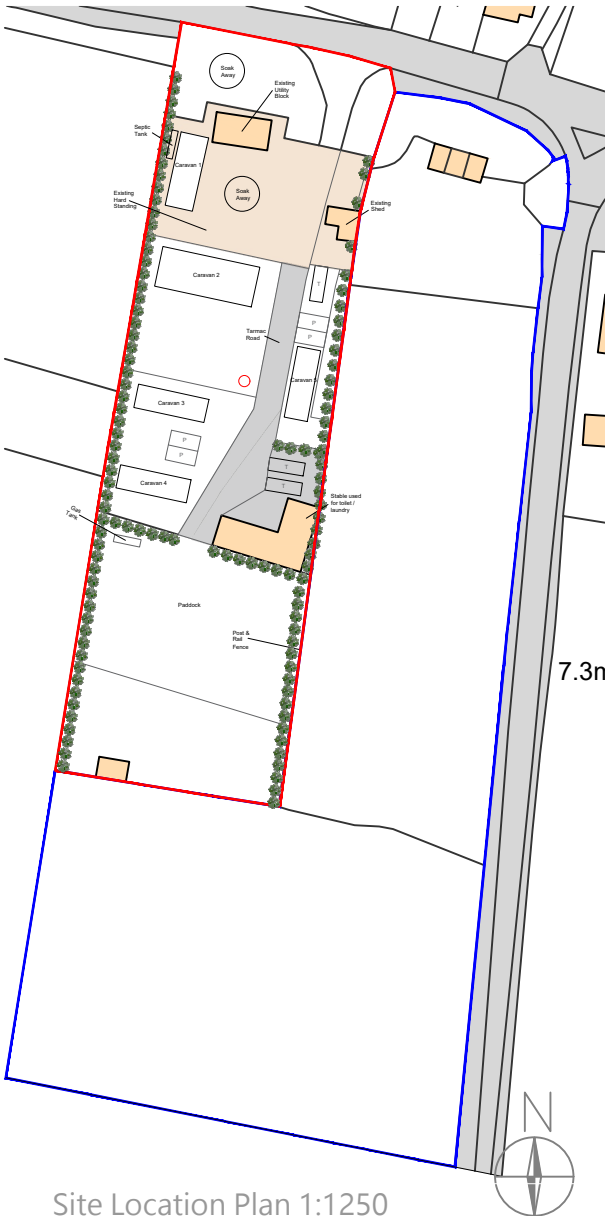

Site Location Plan 1:1250

|         |              |     |       |
|---------|--------------|-----|-------|
| A       | -            | -   | -/-/- |
| REV:    | DESCRIPTION: | BY: | DATE: |
| STATUS: |              |     |       |

PLANNING  
**BARRON  
EDWARDS  
STERLING**

Whitehall Place  
47 The Terrace,  
Gravesend, Kent  
DA12 2DL  
01474 247 787  
info@barronedwards.co.uk  
www.barronedwards.co.uk

SITE: Lower Higham Road  
Gravesend  
Kent  
DA12 2NY

TITLE: Site Location Plan  
Previously Approved Block Plan

|                               |                    |                |
|-------------------------------|--------------------|----------------|
| SCALE AT A2:<br>1:1250, 1:500 | DATE:<br>24.03.23  | DRAWN:<br>HH   |
| PROJECT NO:<br>221007         | DRAWING NO:<br>001 | REVISION:<br>A |