


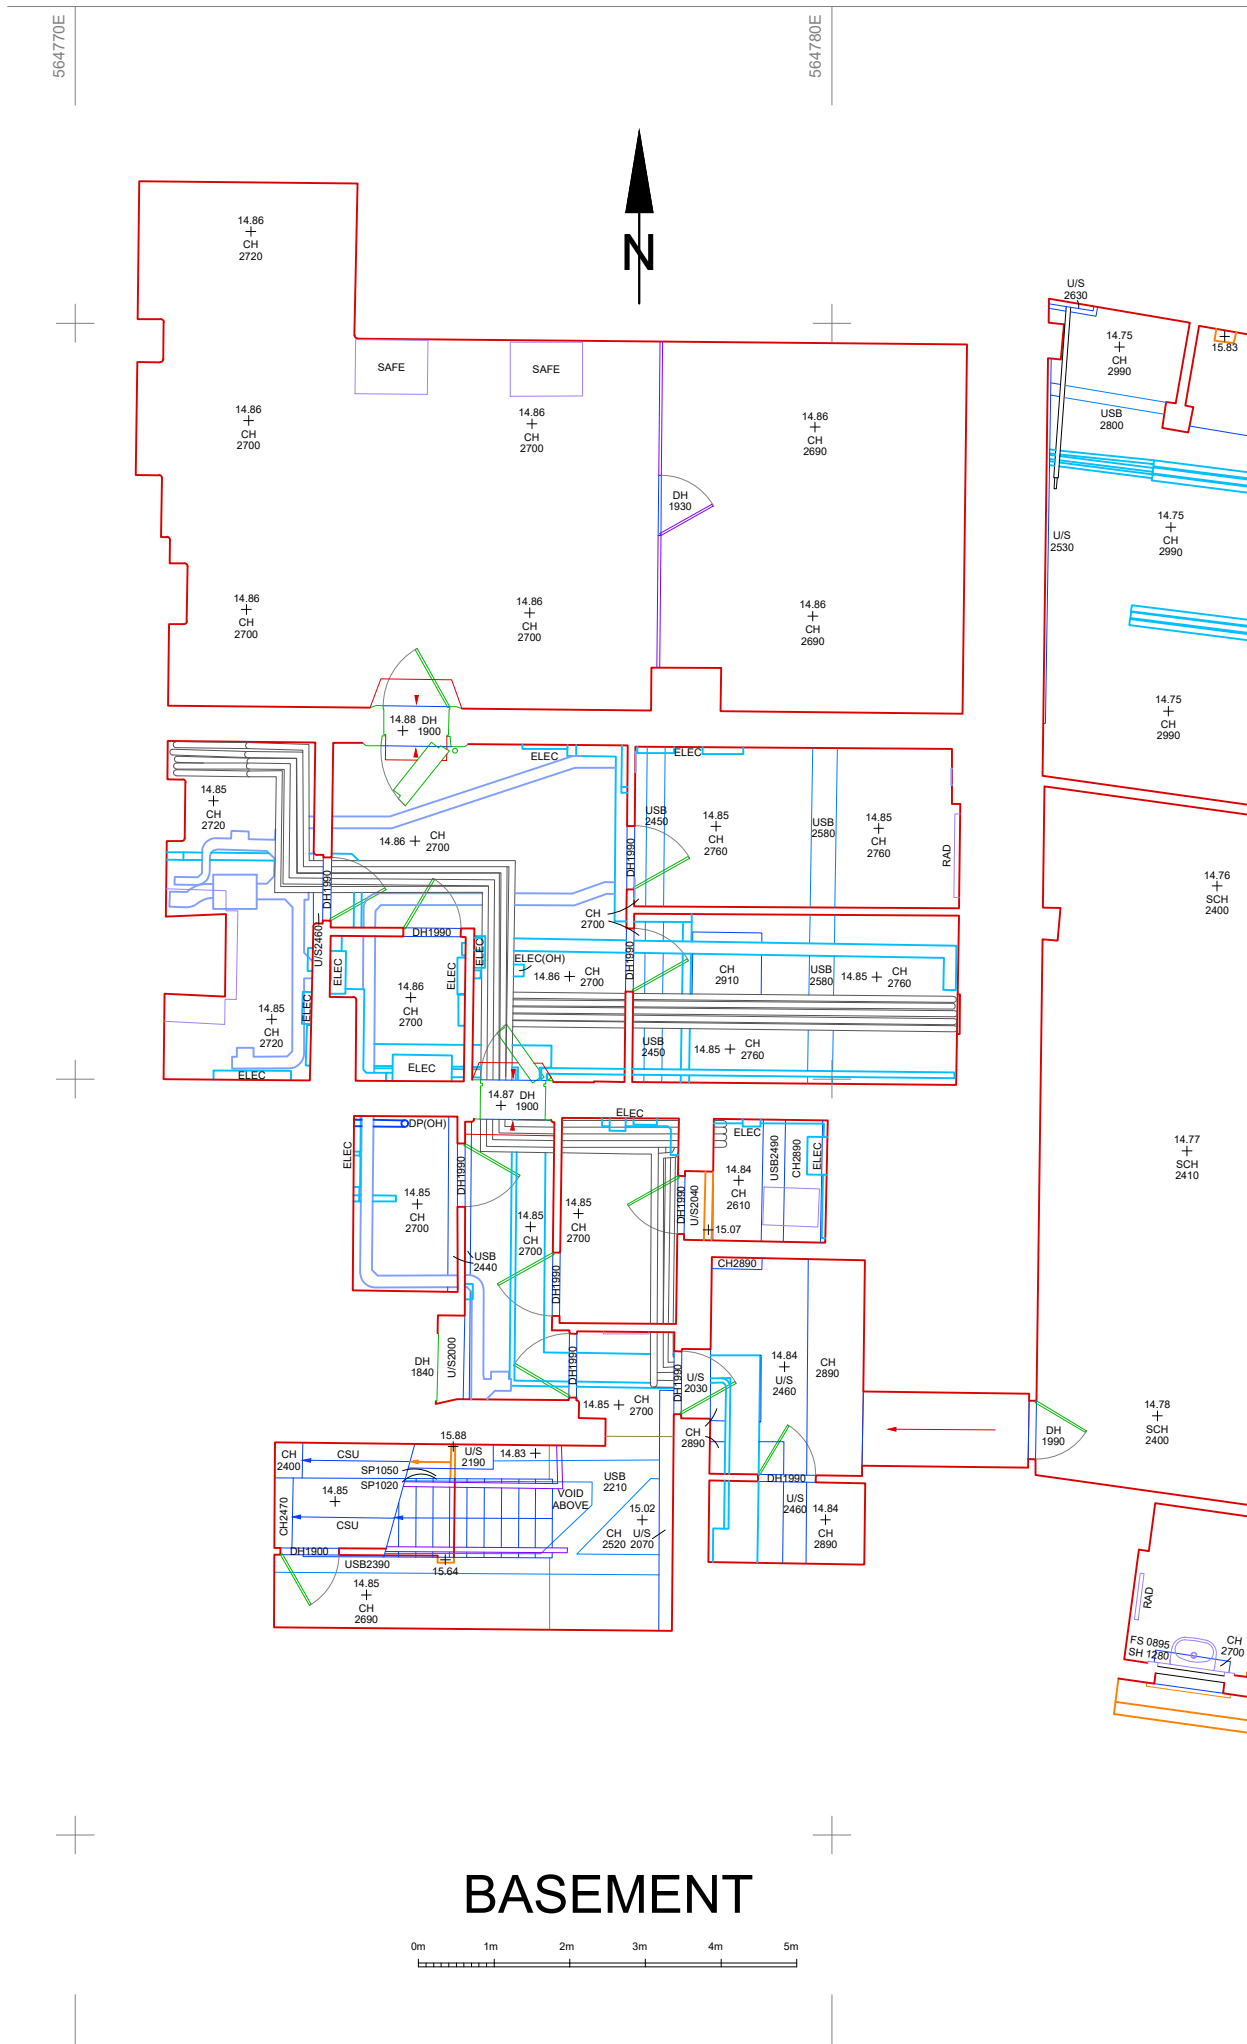

REVISION	DATE	 living in modern environments LIME Architects Studio 1, The Forge 20 Beardell Street London SE19 1TP E richard@LIME.uk.com	PROJECT TITLE No.30 KING STREET GRAVESEND DA12 2XX Application for conversion of 1st,2nd & 3rd floors into residential	CLIENT 4KIWI LTD DRAWING TITLE EXISTING BASEMENT PLAN No.30 KING STREET	DATE JANUARY 2026 DRAWN BY SCOPE / LIME DRAWING No. P-366- 25 - 02 Revision SCALE A3 @ 1:100  (m)