



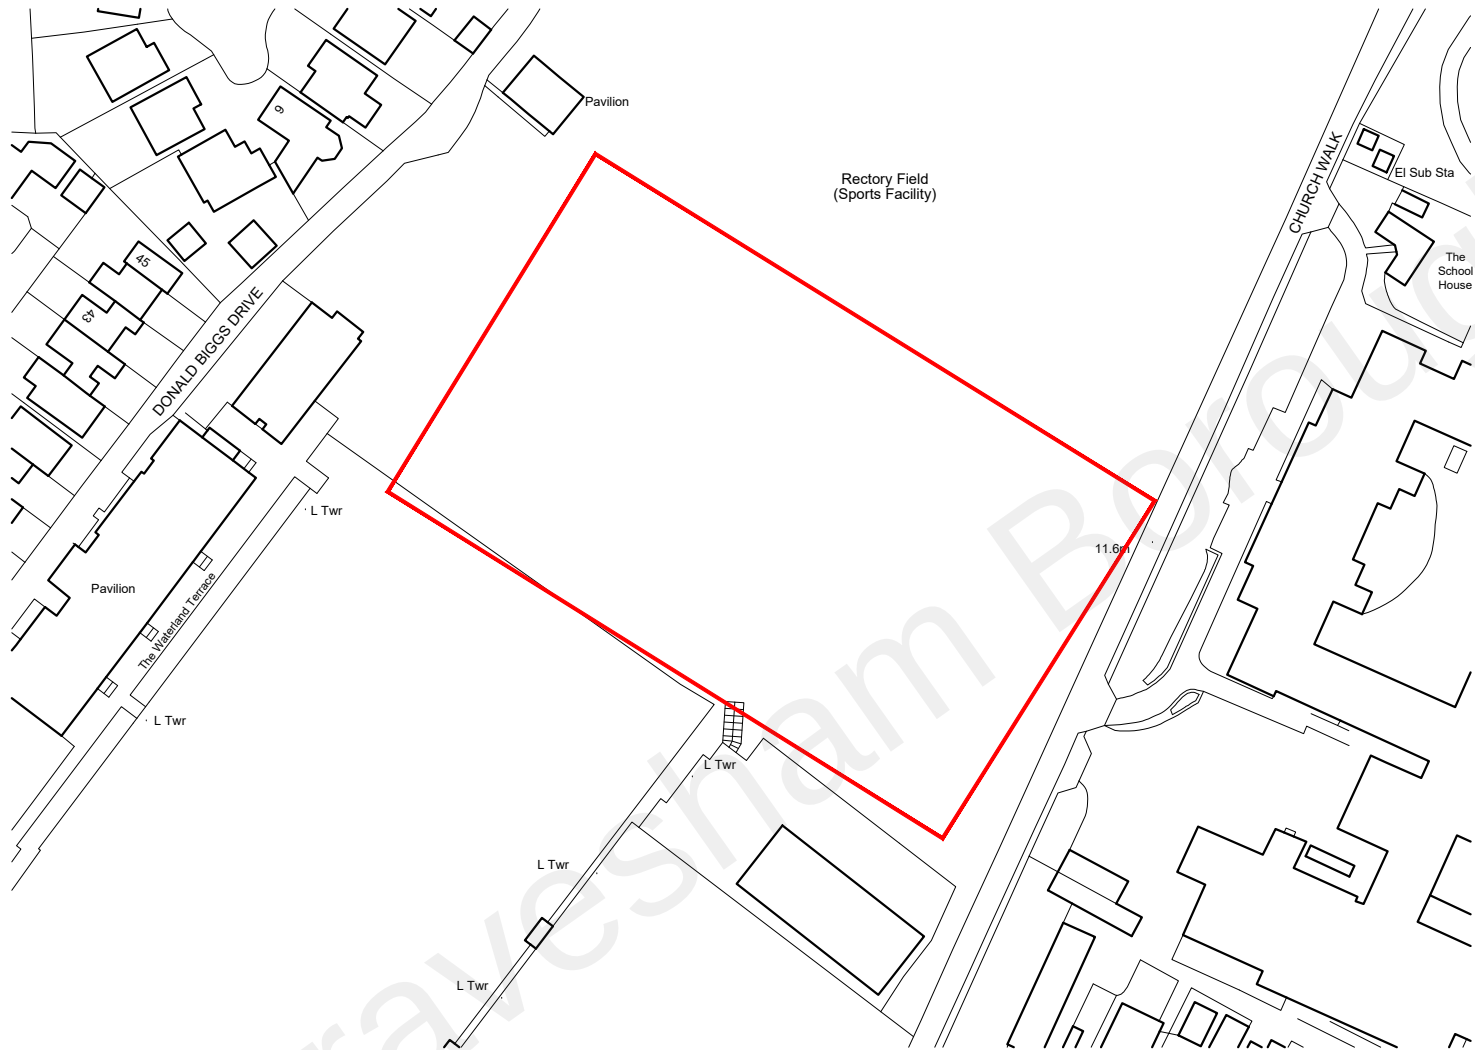

Ordnance Survey, (c) Crown Copyright 2022. All rights reserved. Licence number 100022432

Site Location Plan

Scale 1:1250 @ A3

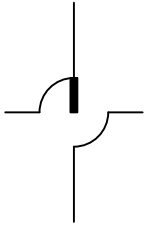

Revision Note & Date					
Rev	Date	Note		Amended	Checked

ON

ARCH
TECT
URE

Canterbury Studio
Logan House, St Andrews Close
Canterbury,
CT1 2RP

info@onarchitecture.co.uk
onarchitecture.co.uk
01227 634334

Project Title
New Floodlighting Application,
Donald Biggs Drive, Gravesend
McCarthy Stone

Drawing Title
Site Location Plan

BIM Number

Scale	Date	Drawn	Checked
1:1250 @ A3	Nov 2022	GA	DK

Drawing Status
PLANNING

Project No.	Drawing No.	Status	Revision
22.151	01		-