


APPENDIX D



Vehicle Swept Path Analysis

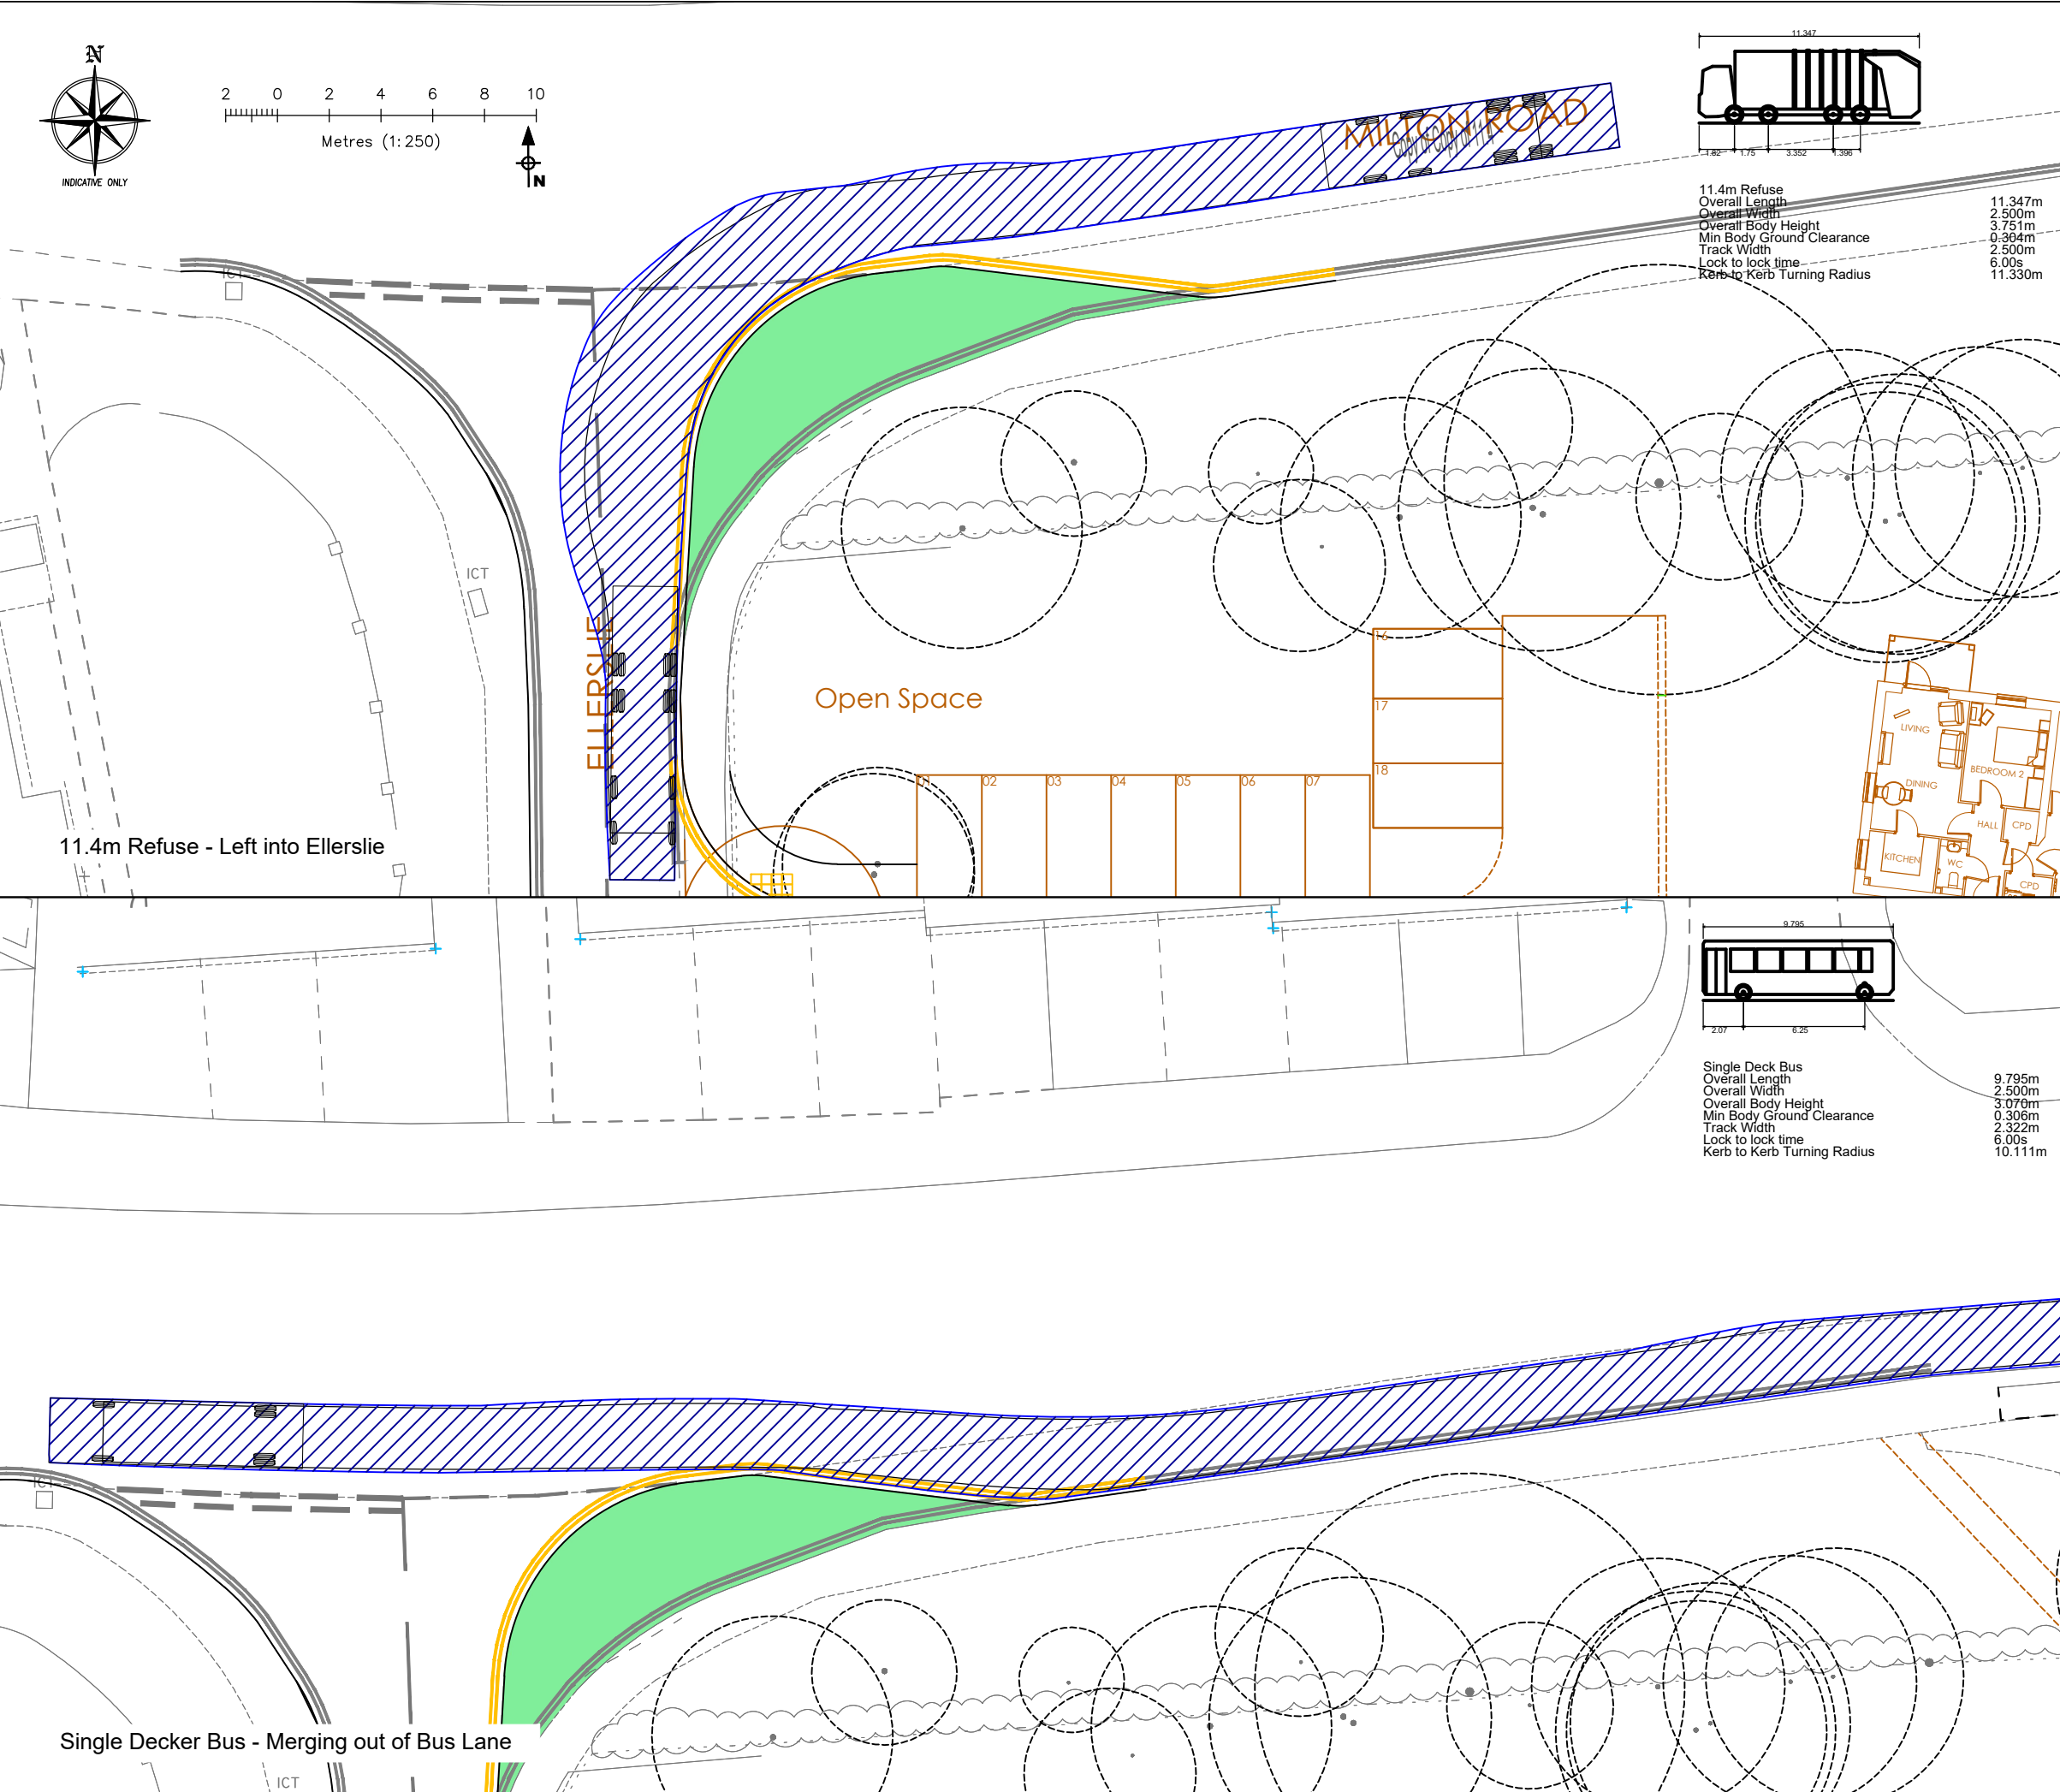

DO NOT SCALE

- Notes:
- This drawing has been prepared in accordance with the scope of DHA's appointment with its client and is subject to the terms and conditions of that appointment. DHA accepts no liability for any use of this document other than by its client and only for the purposes for which it was prepared and provided.
 - If received electronically it is the recipients responsibility to print to correct scale. Only written dimensions should be used.
 - Where applicable Ordnance Survey (c) Crown Copyright 2022 All rights reserved. Licence Number 100031961.
 - Drawing based on OS data, topographical survey and a site layout plan provided by On Architecture on 8th November 2022

P1	21.11.22	JM	First Issue	CS	CS
REV	DATE	BY	DESCRIPTION	CHK	APD

client				
MCCARTHY & STONE RETIREMENT LIFESTYLES LTD				
project				
GRFC BOWLS CLUB				
title				
VEHICLE SWEPT PATH ANALYSIS PROPOSED OFFSITE WORKS				
project		drwg		rev
16623		T-02		P1
Drawn	Checked	Approved	scale @ A3	date
MM	JM	CS	1:250	21.11.22
status				P
FOR INFORMATION				
Eclipse House, Eclipse Park, Sittingbourne Road Maidstone, Kent. ME14 3EN				
t: 01622 776226		f: 01622 776227		
e: info@dhaplanning.co.uk		w: www.dhaplanning.co.uk		
CAD Reference:				A3