


This drawing and the design are the copyright of **ON Architecture Ltd only**.
This drawing should not be copied or reproduced without written consent.

All dimensions are to be checked on site prior to setting out and fabrication and **ON Architecture Ltd** should be notified of any discrepancy prior to proceeding further.


For Construction & Fabrication Purposes - Do not scale from this drawing, use only the illustrated dimensions herein. Additional dimensions are to be requested and checked directly.

Illustrated information from 3rd party consultants/specialists is shown as indicatively only. See other consultant / specialist drawings for full information and detail.

All aspects of the architectural design concerning fire performance / fire safety (whether or not illustrated / annotated) are to be considered as 'For Approval' only, irrespective of the drawing status / suitability.

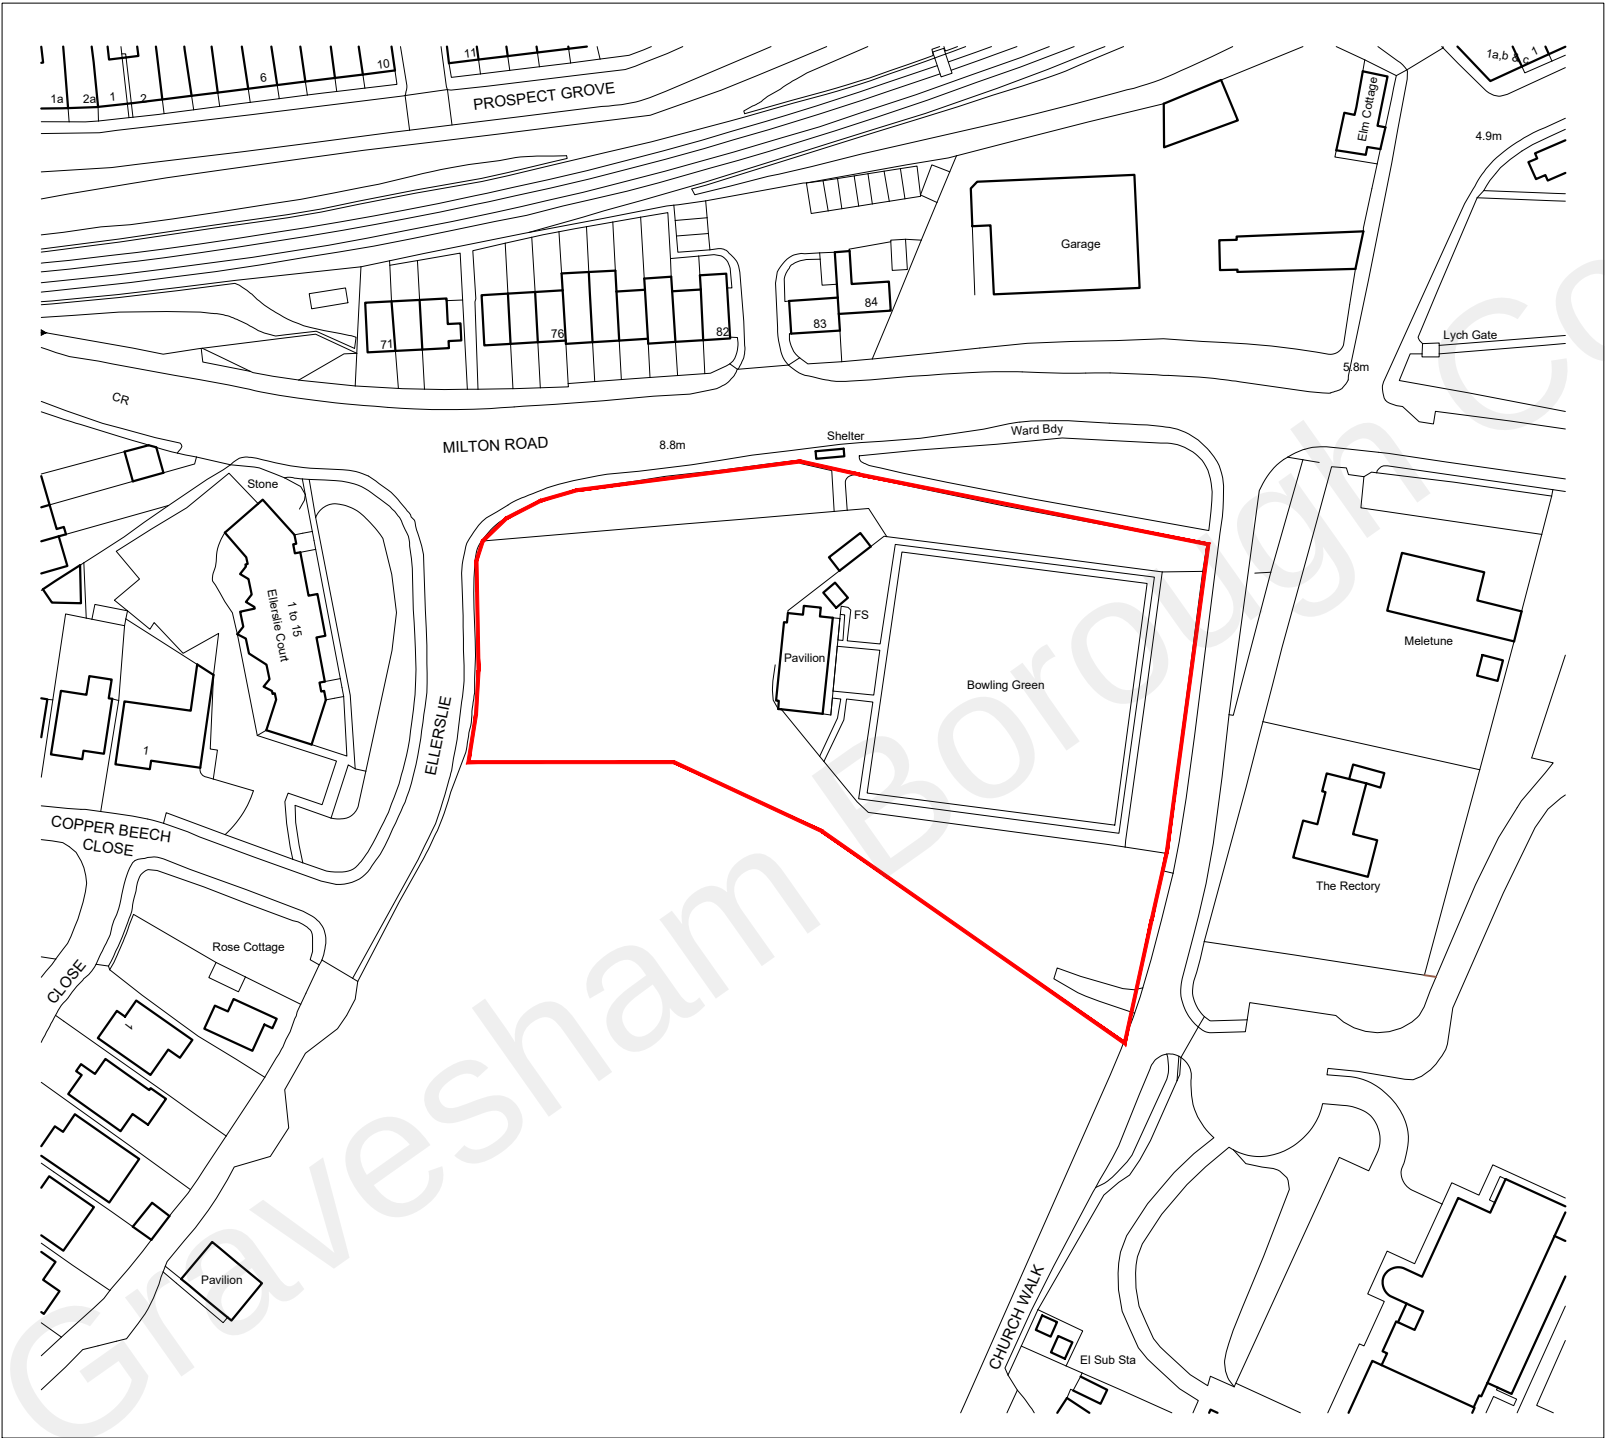

Site Location Plan
1:1250 @ A3

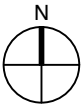

Revision Note & Date				Amended	Checked
Rev	Date	Note			

ON
ARCH
ITECT
URE

Canterbury Studio
Logan House, St Andrews Close
Canterbury,
CT1 2RP
info@onarchitecture.co.uk
onarchitecture.co.uk
01227 634334

Project Title
Proposed Retirement Living Plus Development,
Bowls Club, Gravesend
Client Details
McCarthy Stone

Drawing Title
Site Location Plan

BIM Number

Scale	Date	Drawn	Checked
1:1250@A3	Oct 2022	KY	DK

Drawing Status

PINK FILE

Project No.	Drawing No.	Status	Revision
LSE-2821-03-AC-0000			