



Notes:


- Do not scale from this drawing.
- All dimensions to be verified on site and is in mm.
- Builder to verify all dimensions, heights and levels prior to commencement of work.
- All documents shall be checked to ensure that they are compatible by the contractor before construction commences. In the event of apparent ambiguity or contradiction the engineer and/ or architect shall be notified immediately.
- The contractor in preparing his estimate shall visit the site and acquaint himself with the problems involved .
- The contractor shall issue all statutory notices to the local Authority during progress and completion of works.

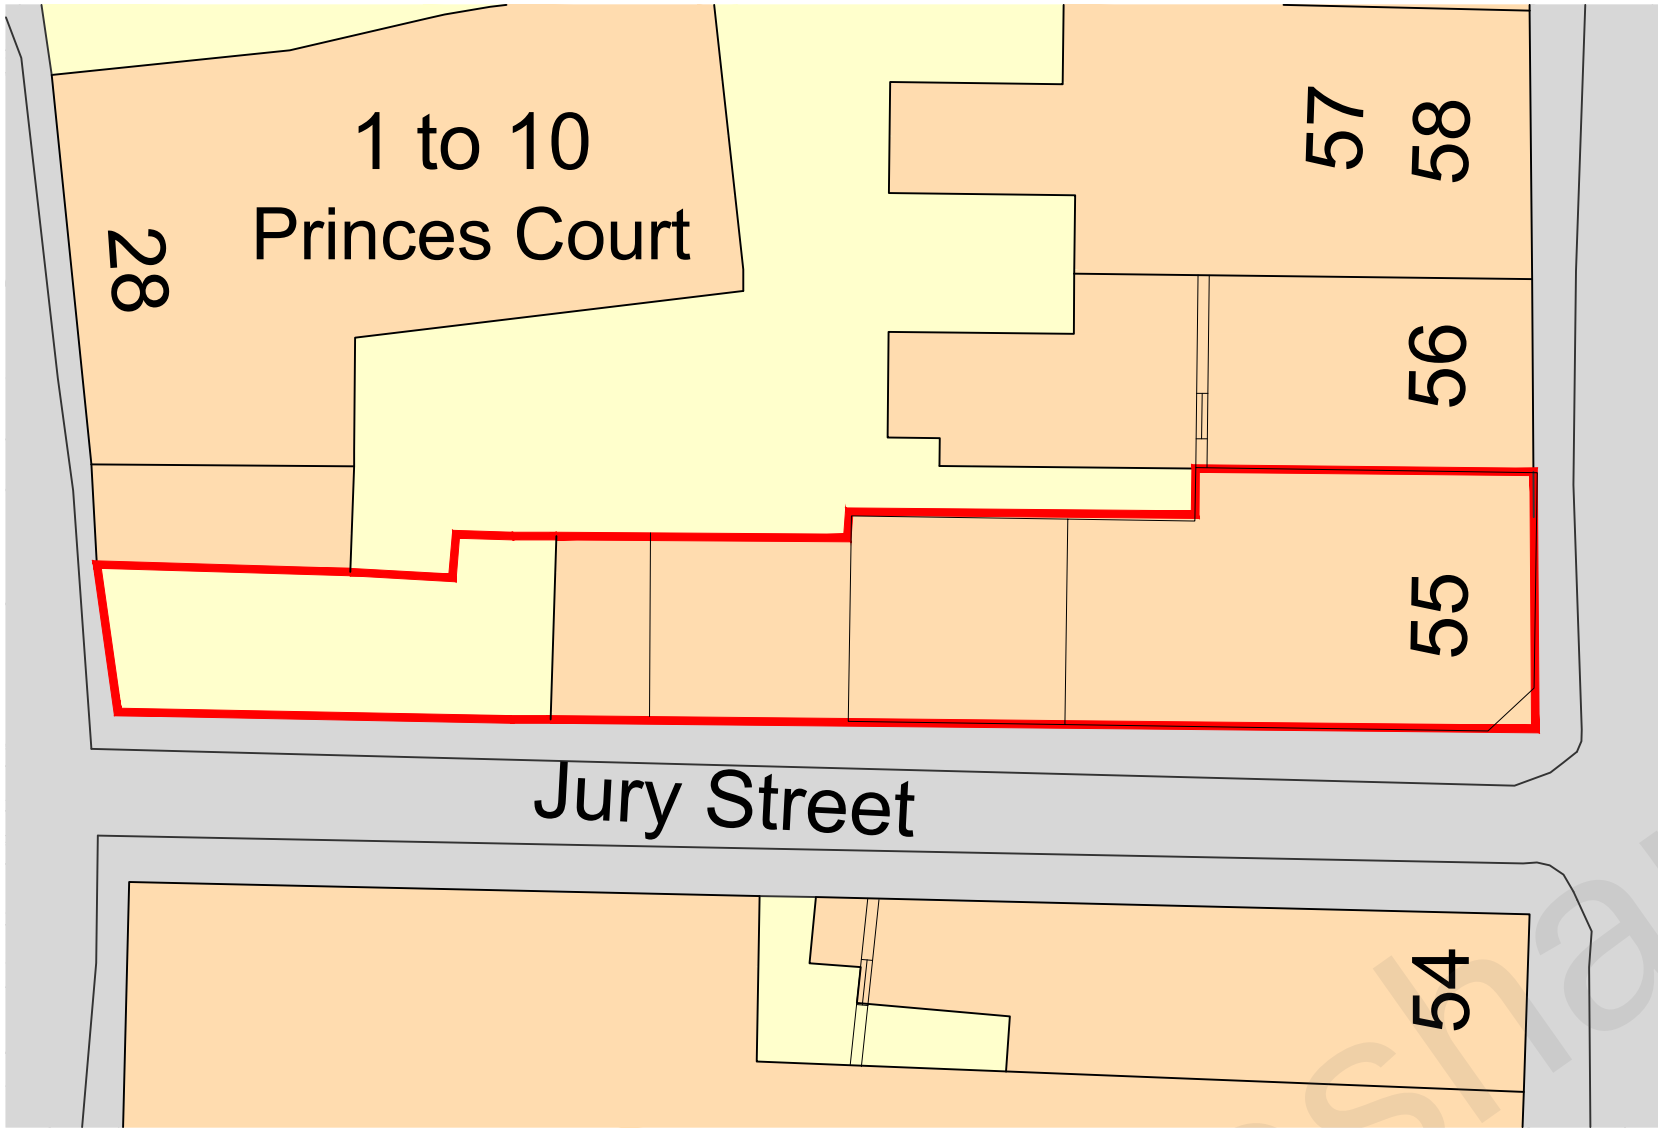

Existing Block Plan 1:200

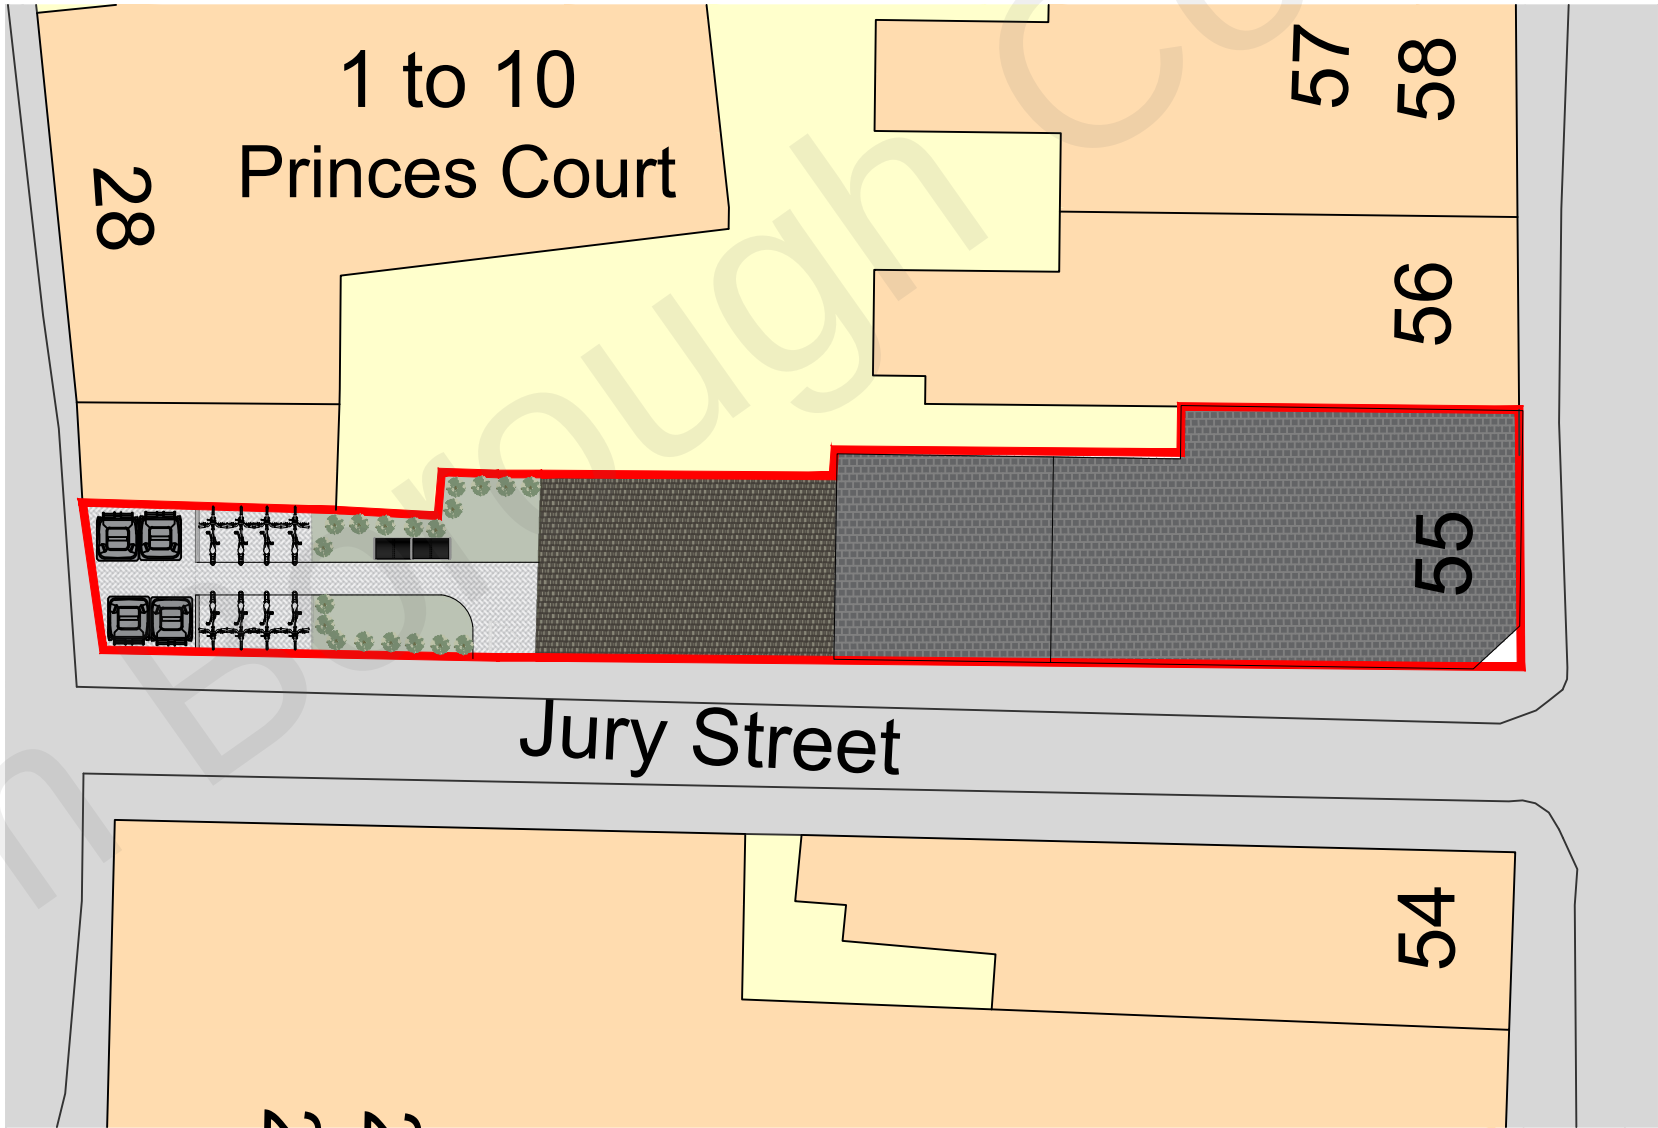

Proposed Block Plan 1:200

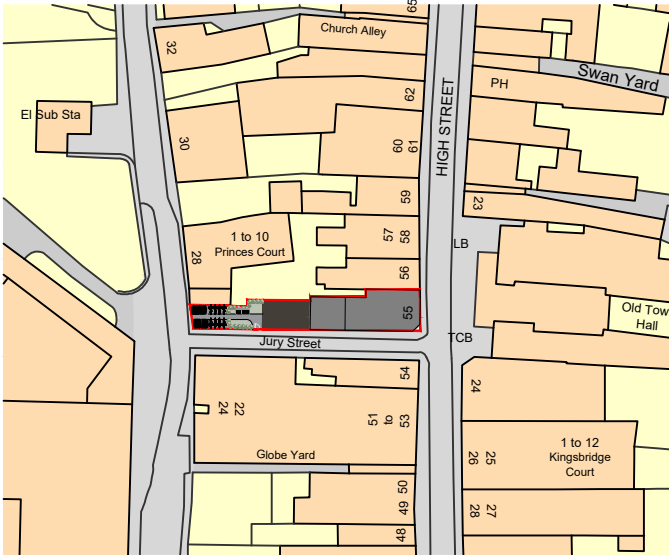

Site Location Plan 1:1250



REV:	DESCRIPTION:	BY:	DATE:
STATUS:			

PLANNING
**BARRON
EDWARDS
STERLING**

Whitehall Place
47 The Terrace,
Gravesend, Kent
DA12 2DL
01474 247 787
info@barronedwards.co.uk
www.barronedwards.co.uk

SITE:	55 High Street Gravesend DA11 0BB
-------	---

TITLE:	Location Plan Existing Block Plan Proposed Block Plan
--------	---

SCALE AT A2:	DATE:	DRAWN:
1:1250, 1:100	06.06.22	HE
PROJECT NO:	DRAWING NO:	REVISION:
220104	001	A

1:200 0 1 2 3 4 5 6

1:1250 0 25 50 75