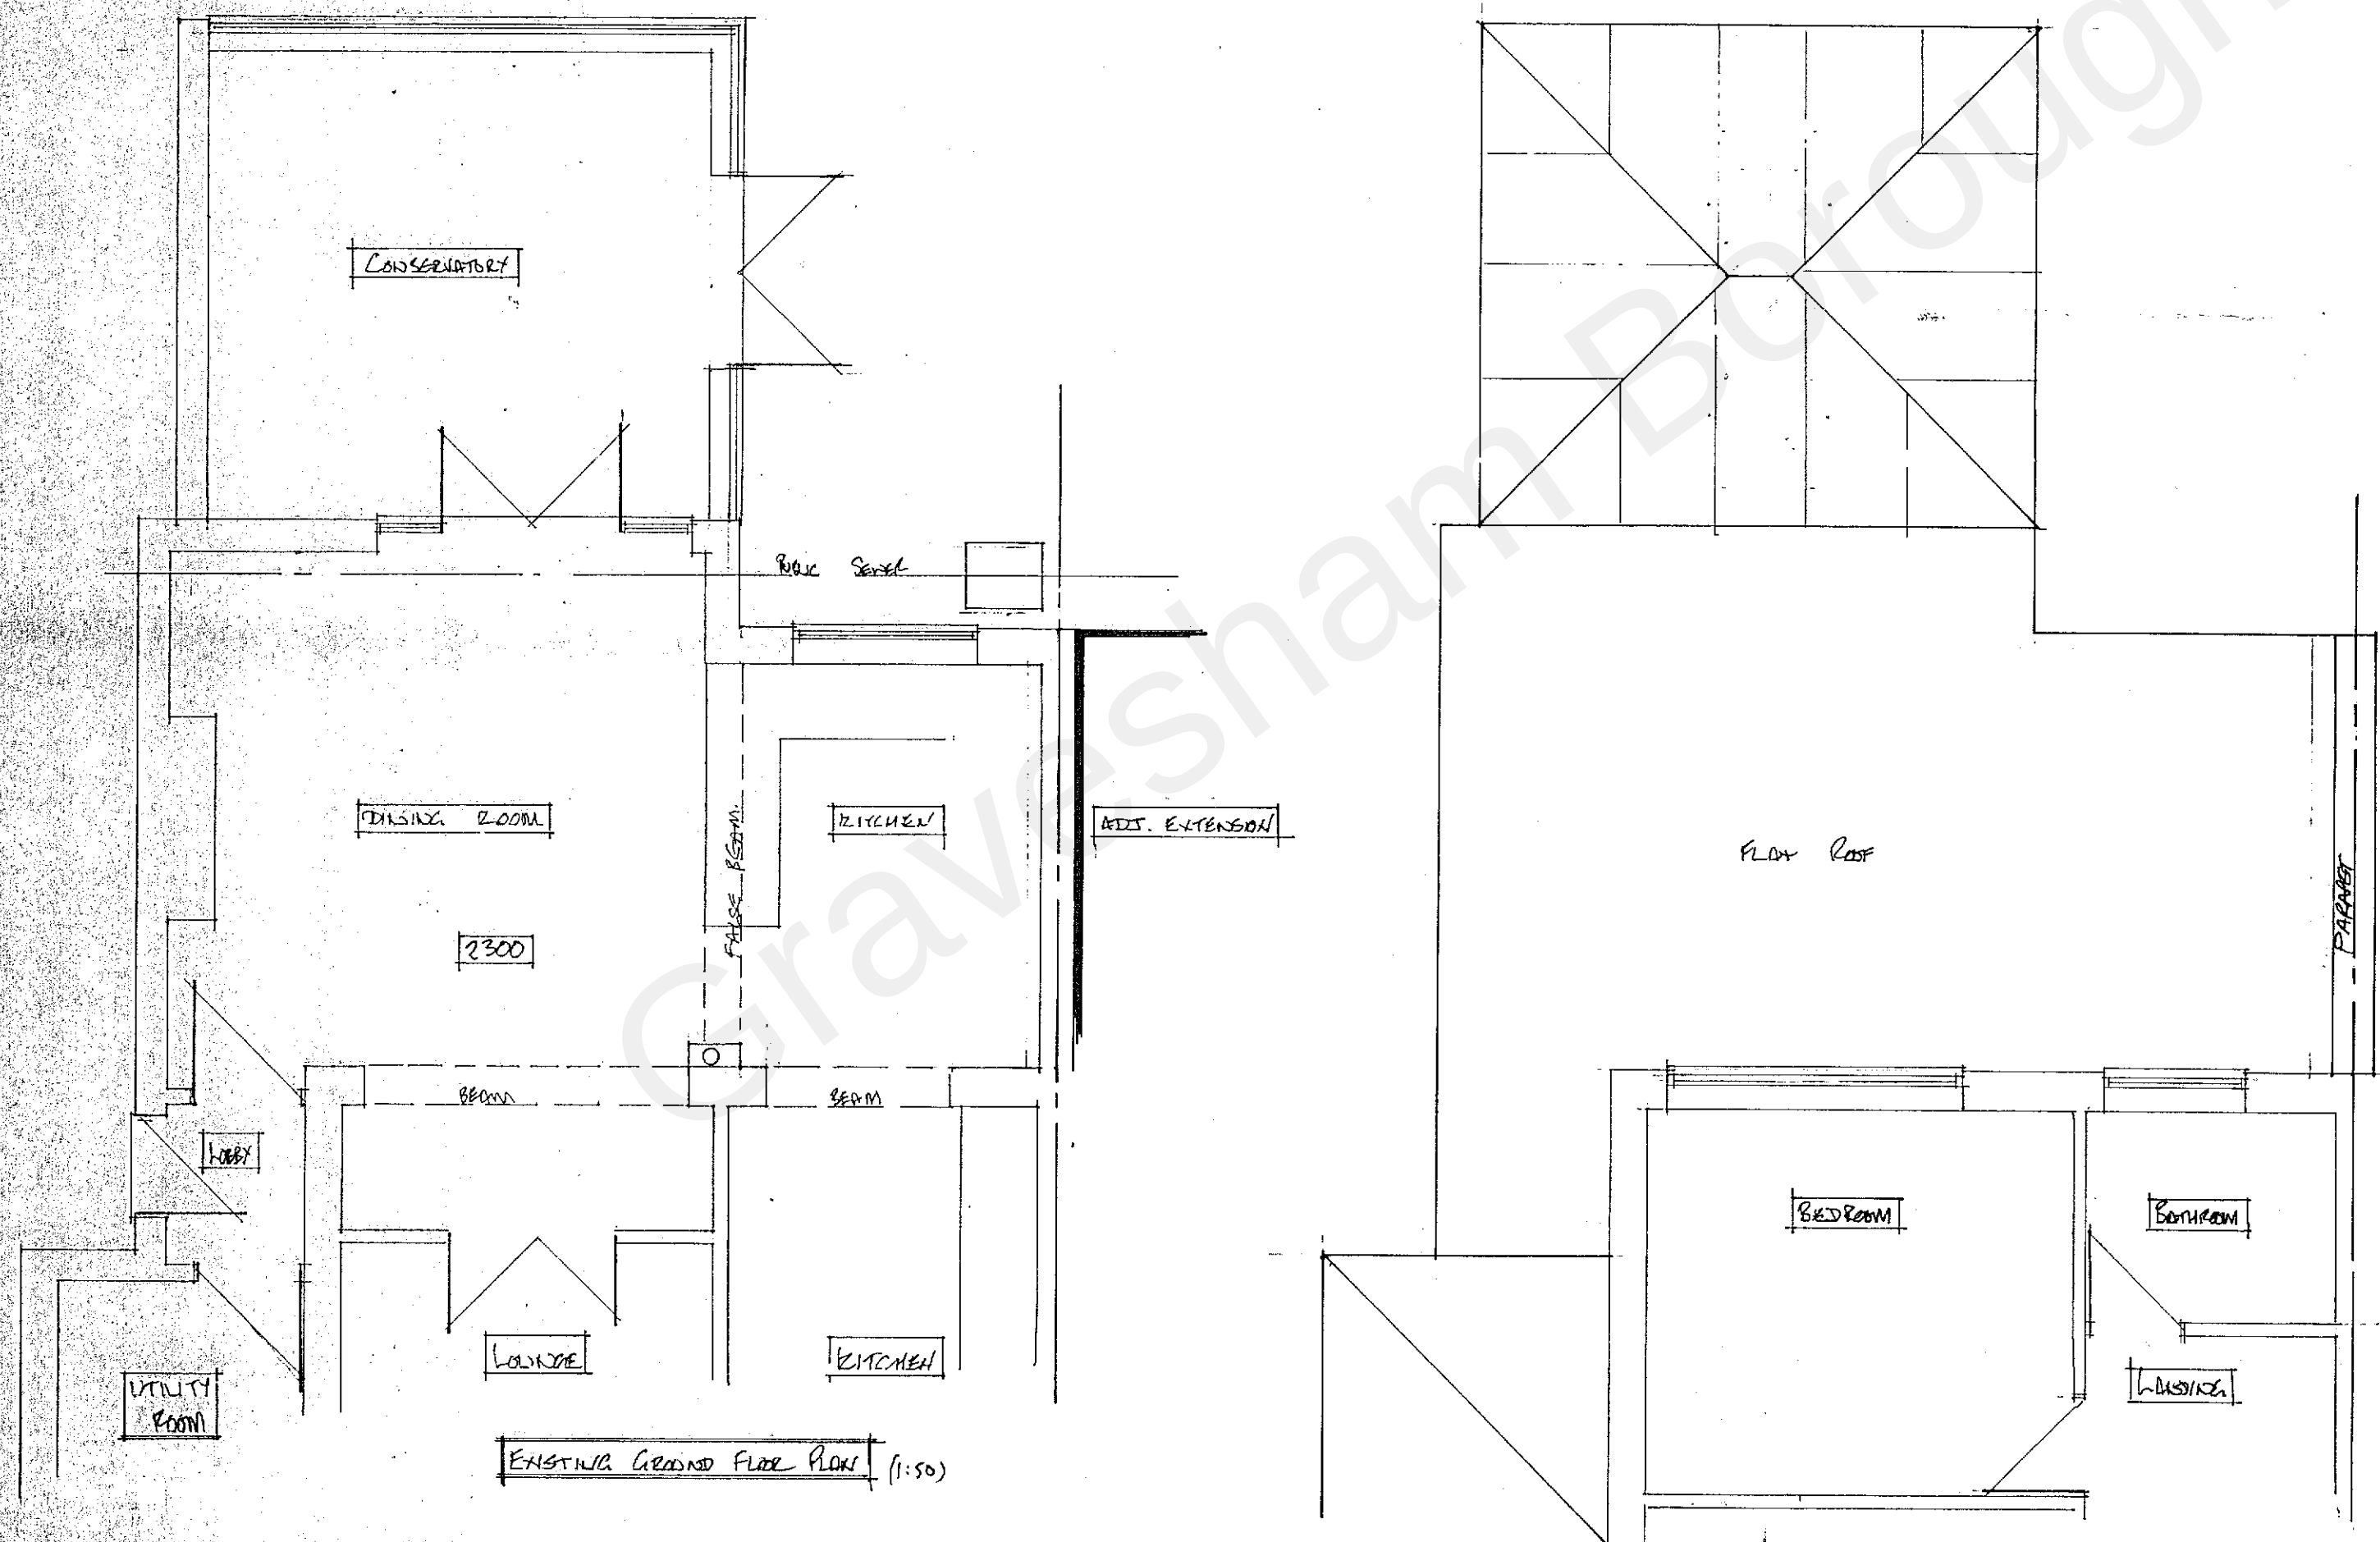
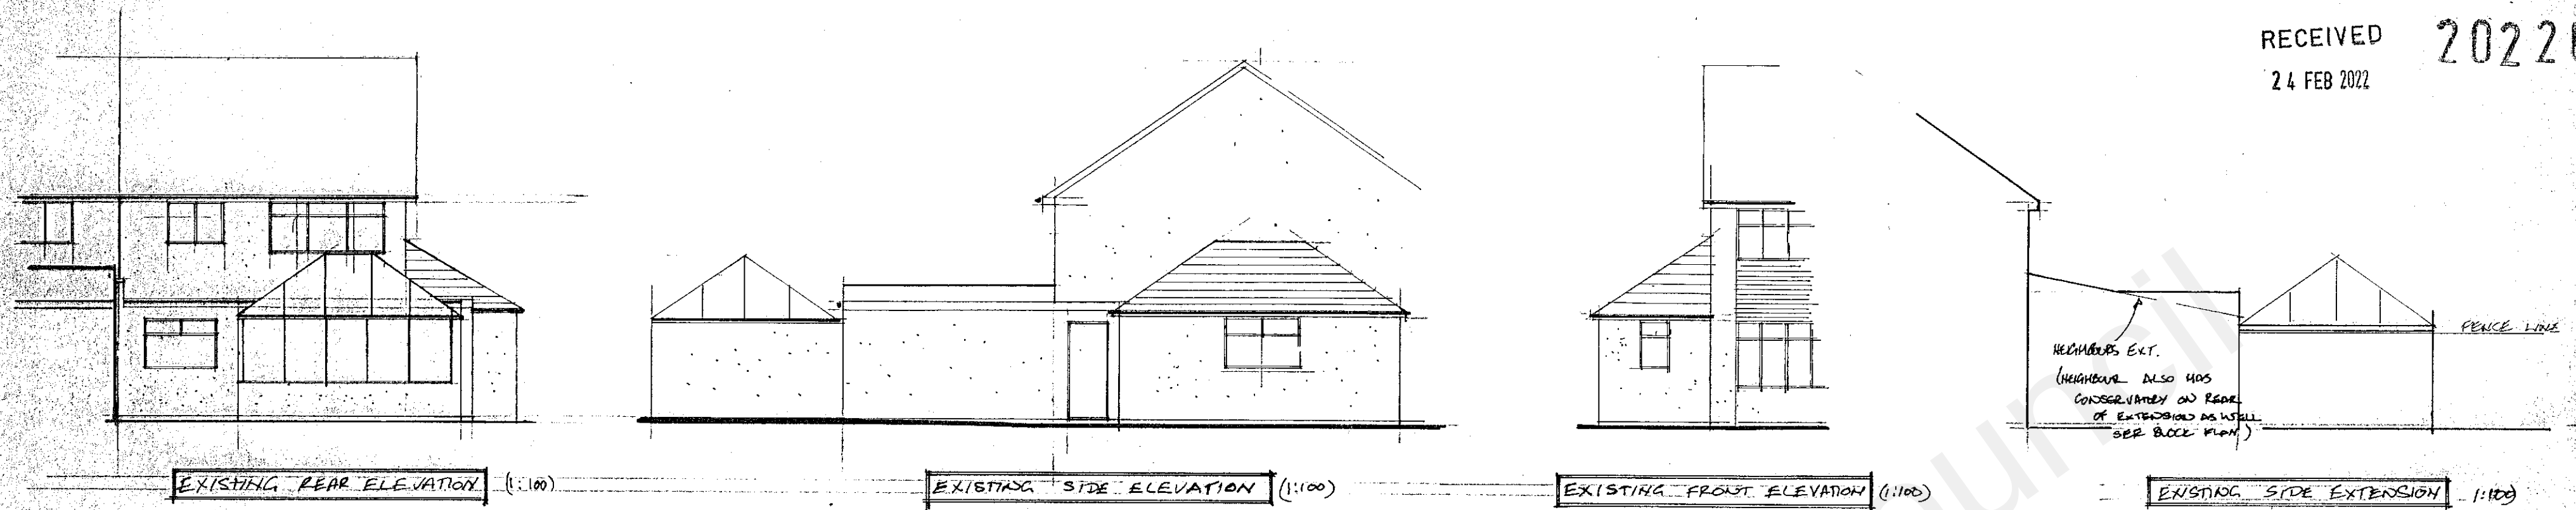


FIRST FLOOR, REAR EXTENSIONS AND REPLACE EXISTING CONSERVATORY WITH EXTENSION		
MR. T. SMITH 6 BERTHOLD DRIVE GRAVESEND REAR DRIZ 422		
1/50, 1/100	1st Jan	
DEWID NO	2/11/03	01