



RECEIVED
24 FEB 2022

20220196


DISCLOSE CLIPS TO
BEHIND WINDOWS

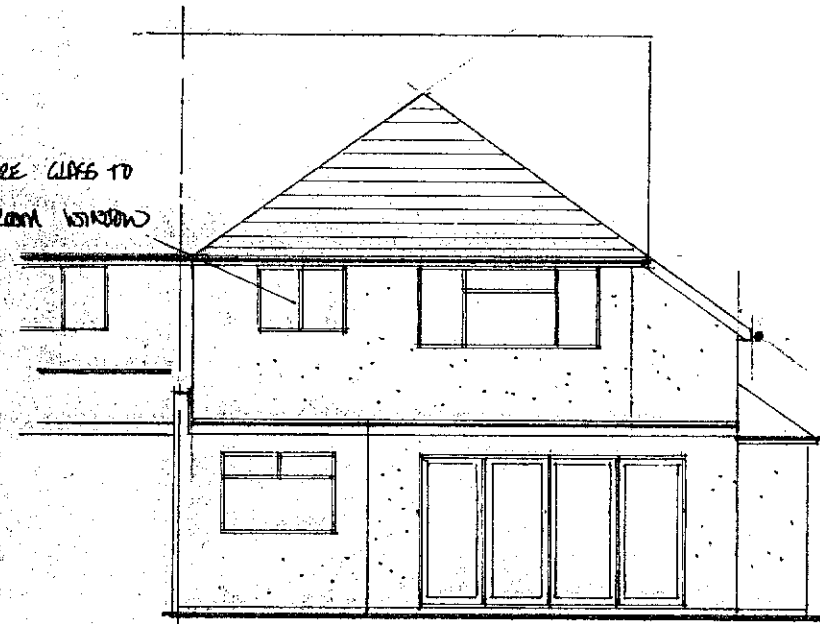


PROPOSED REAR ELEVATION (1:100)

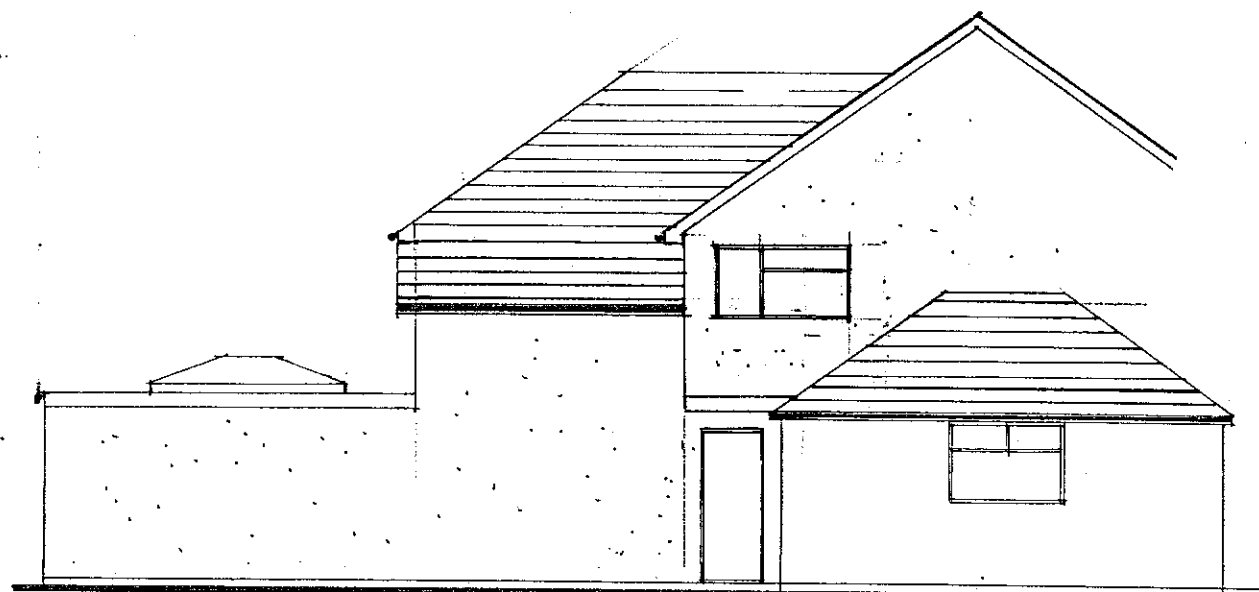


PROPOSED SIDE ELEVATION (1:100)

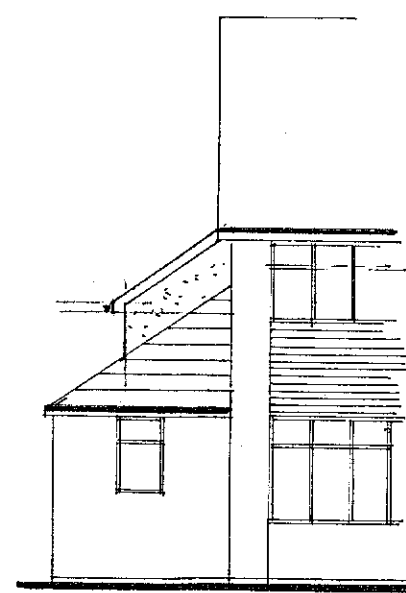


PROPOSED FRONT ELEVATION (1:100)

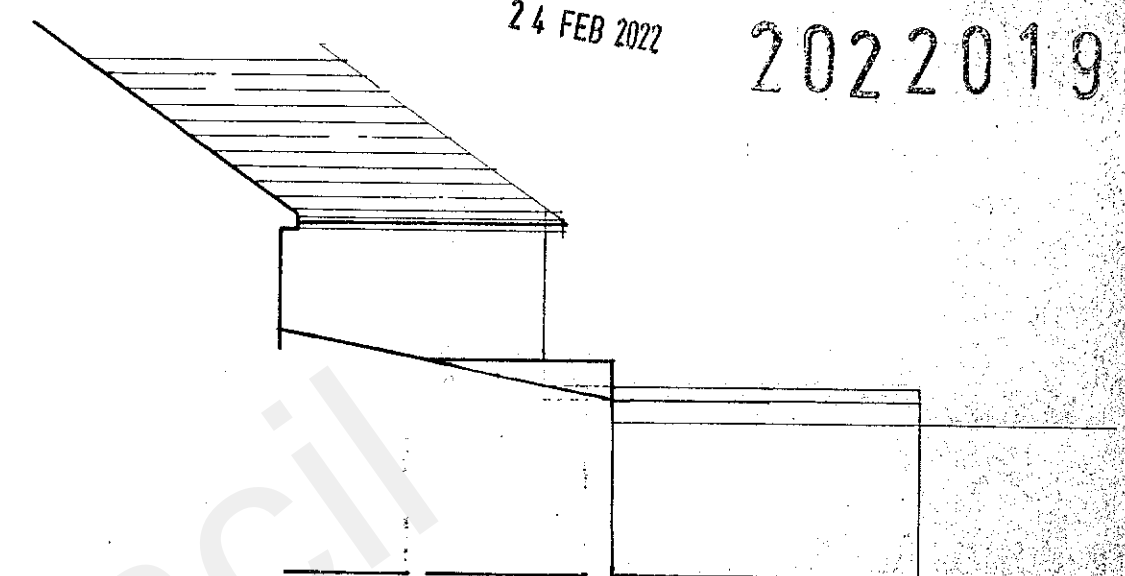


PROPOSED SIDE EXTENSION (1:100)

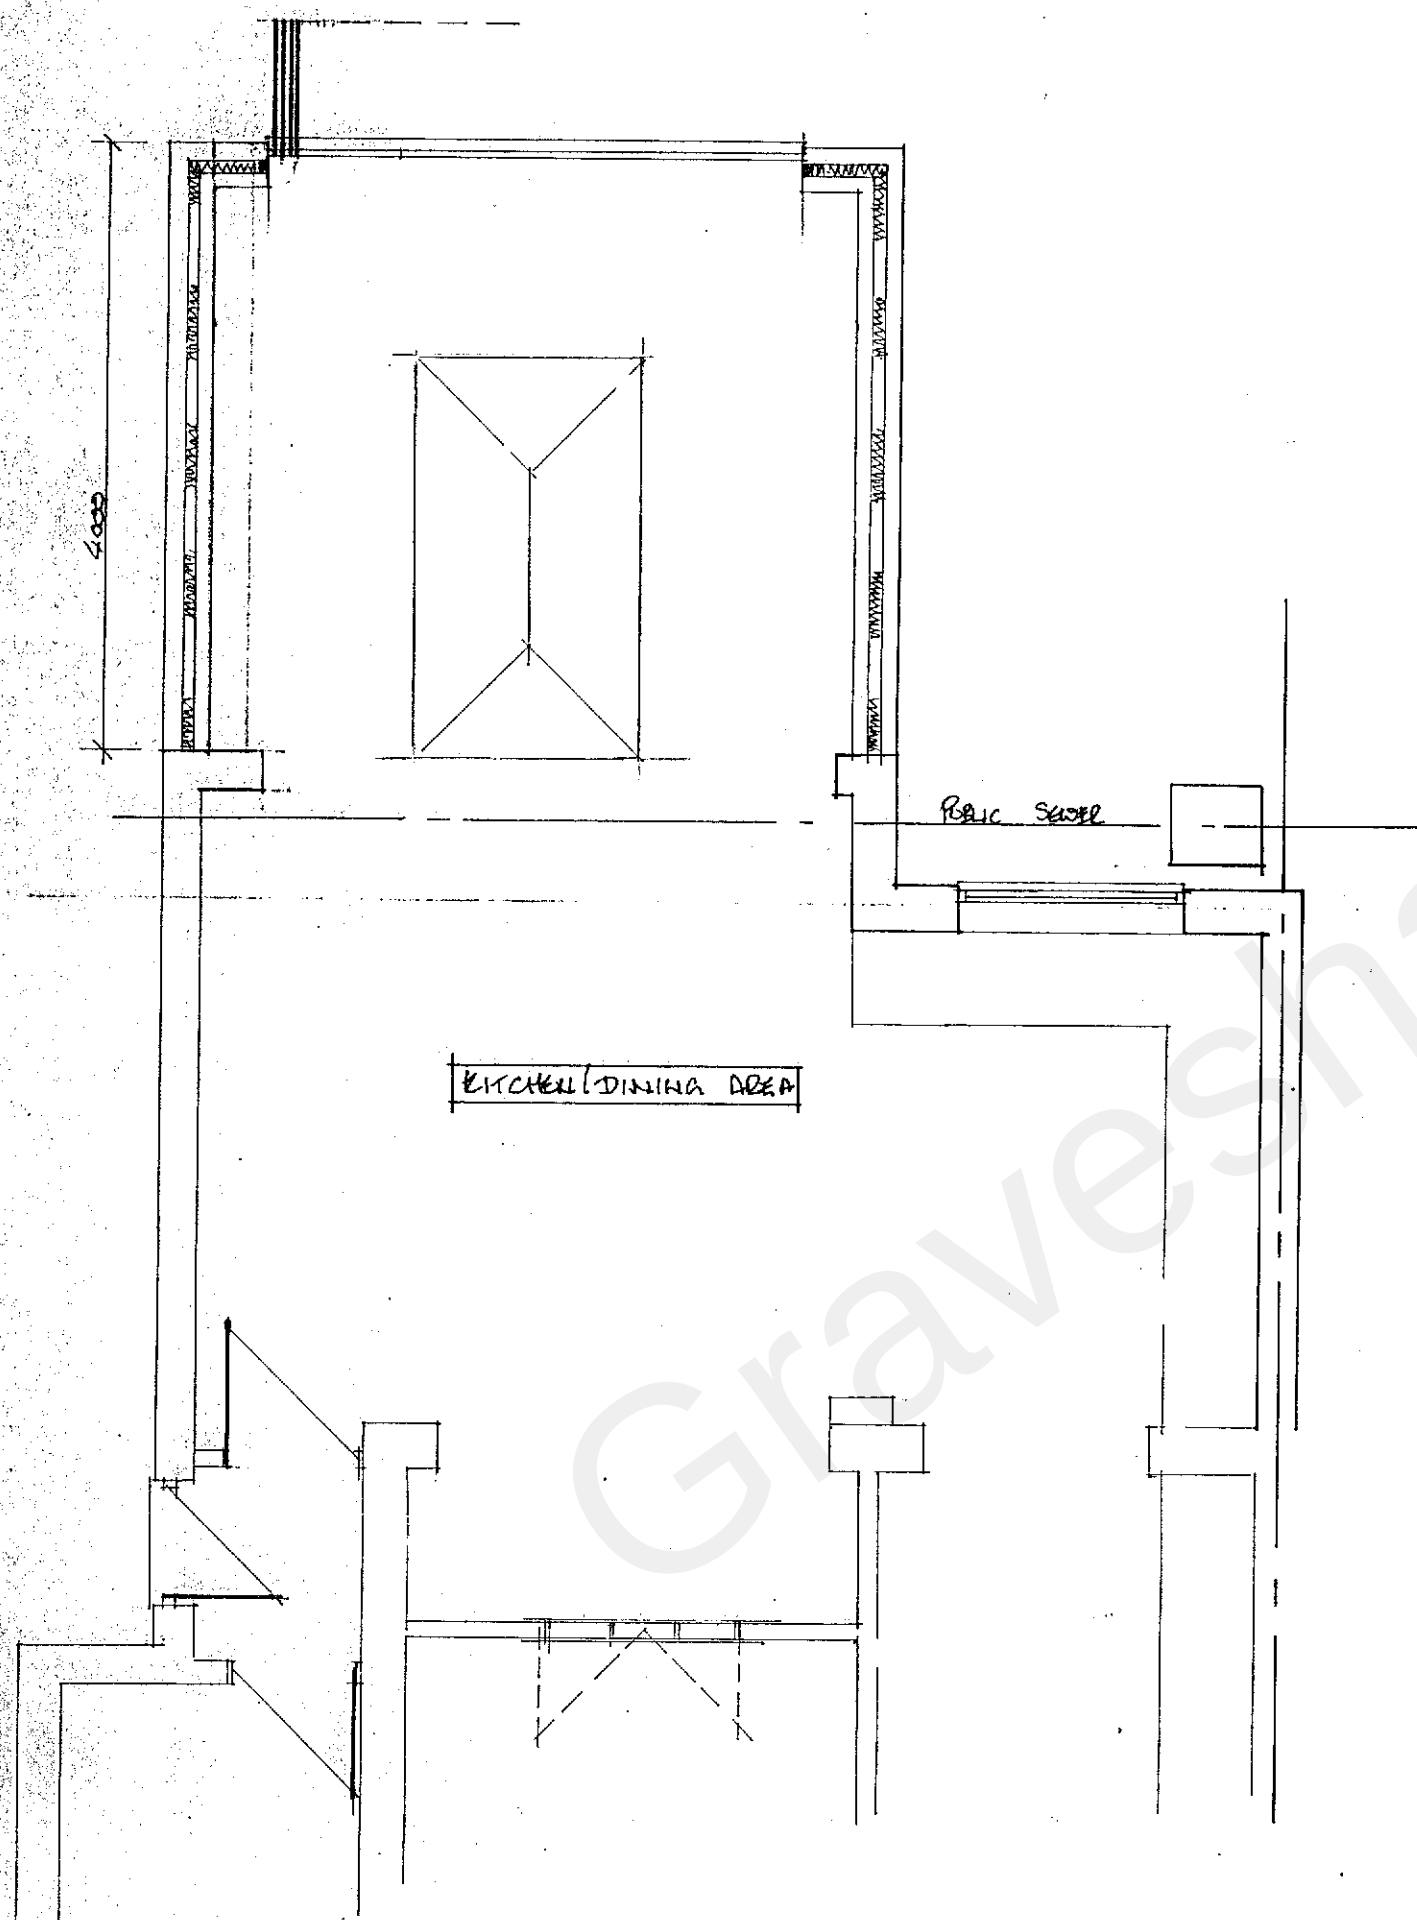

PROPOSED GROUND FLOOR PLAN 1:50

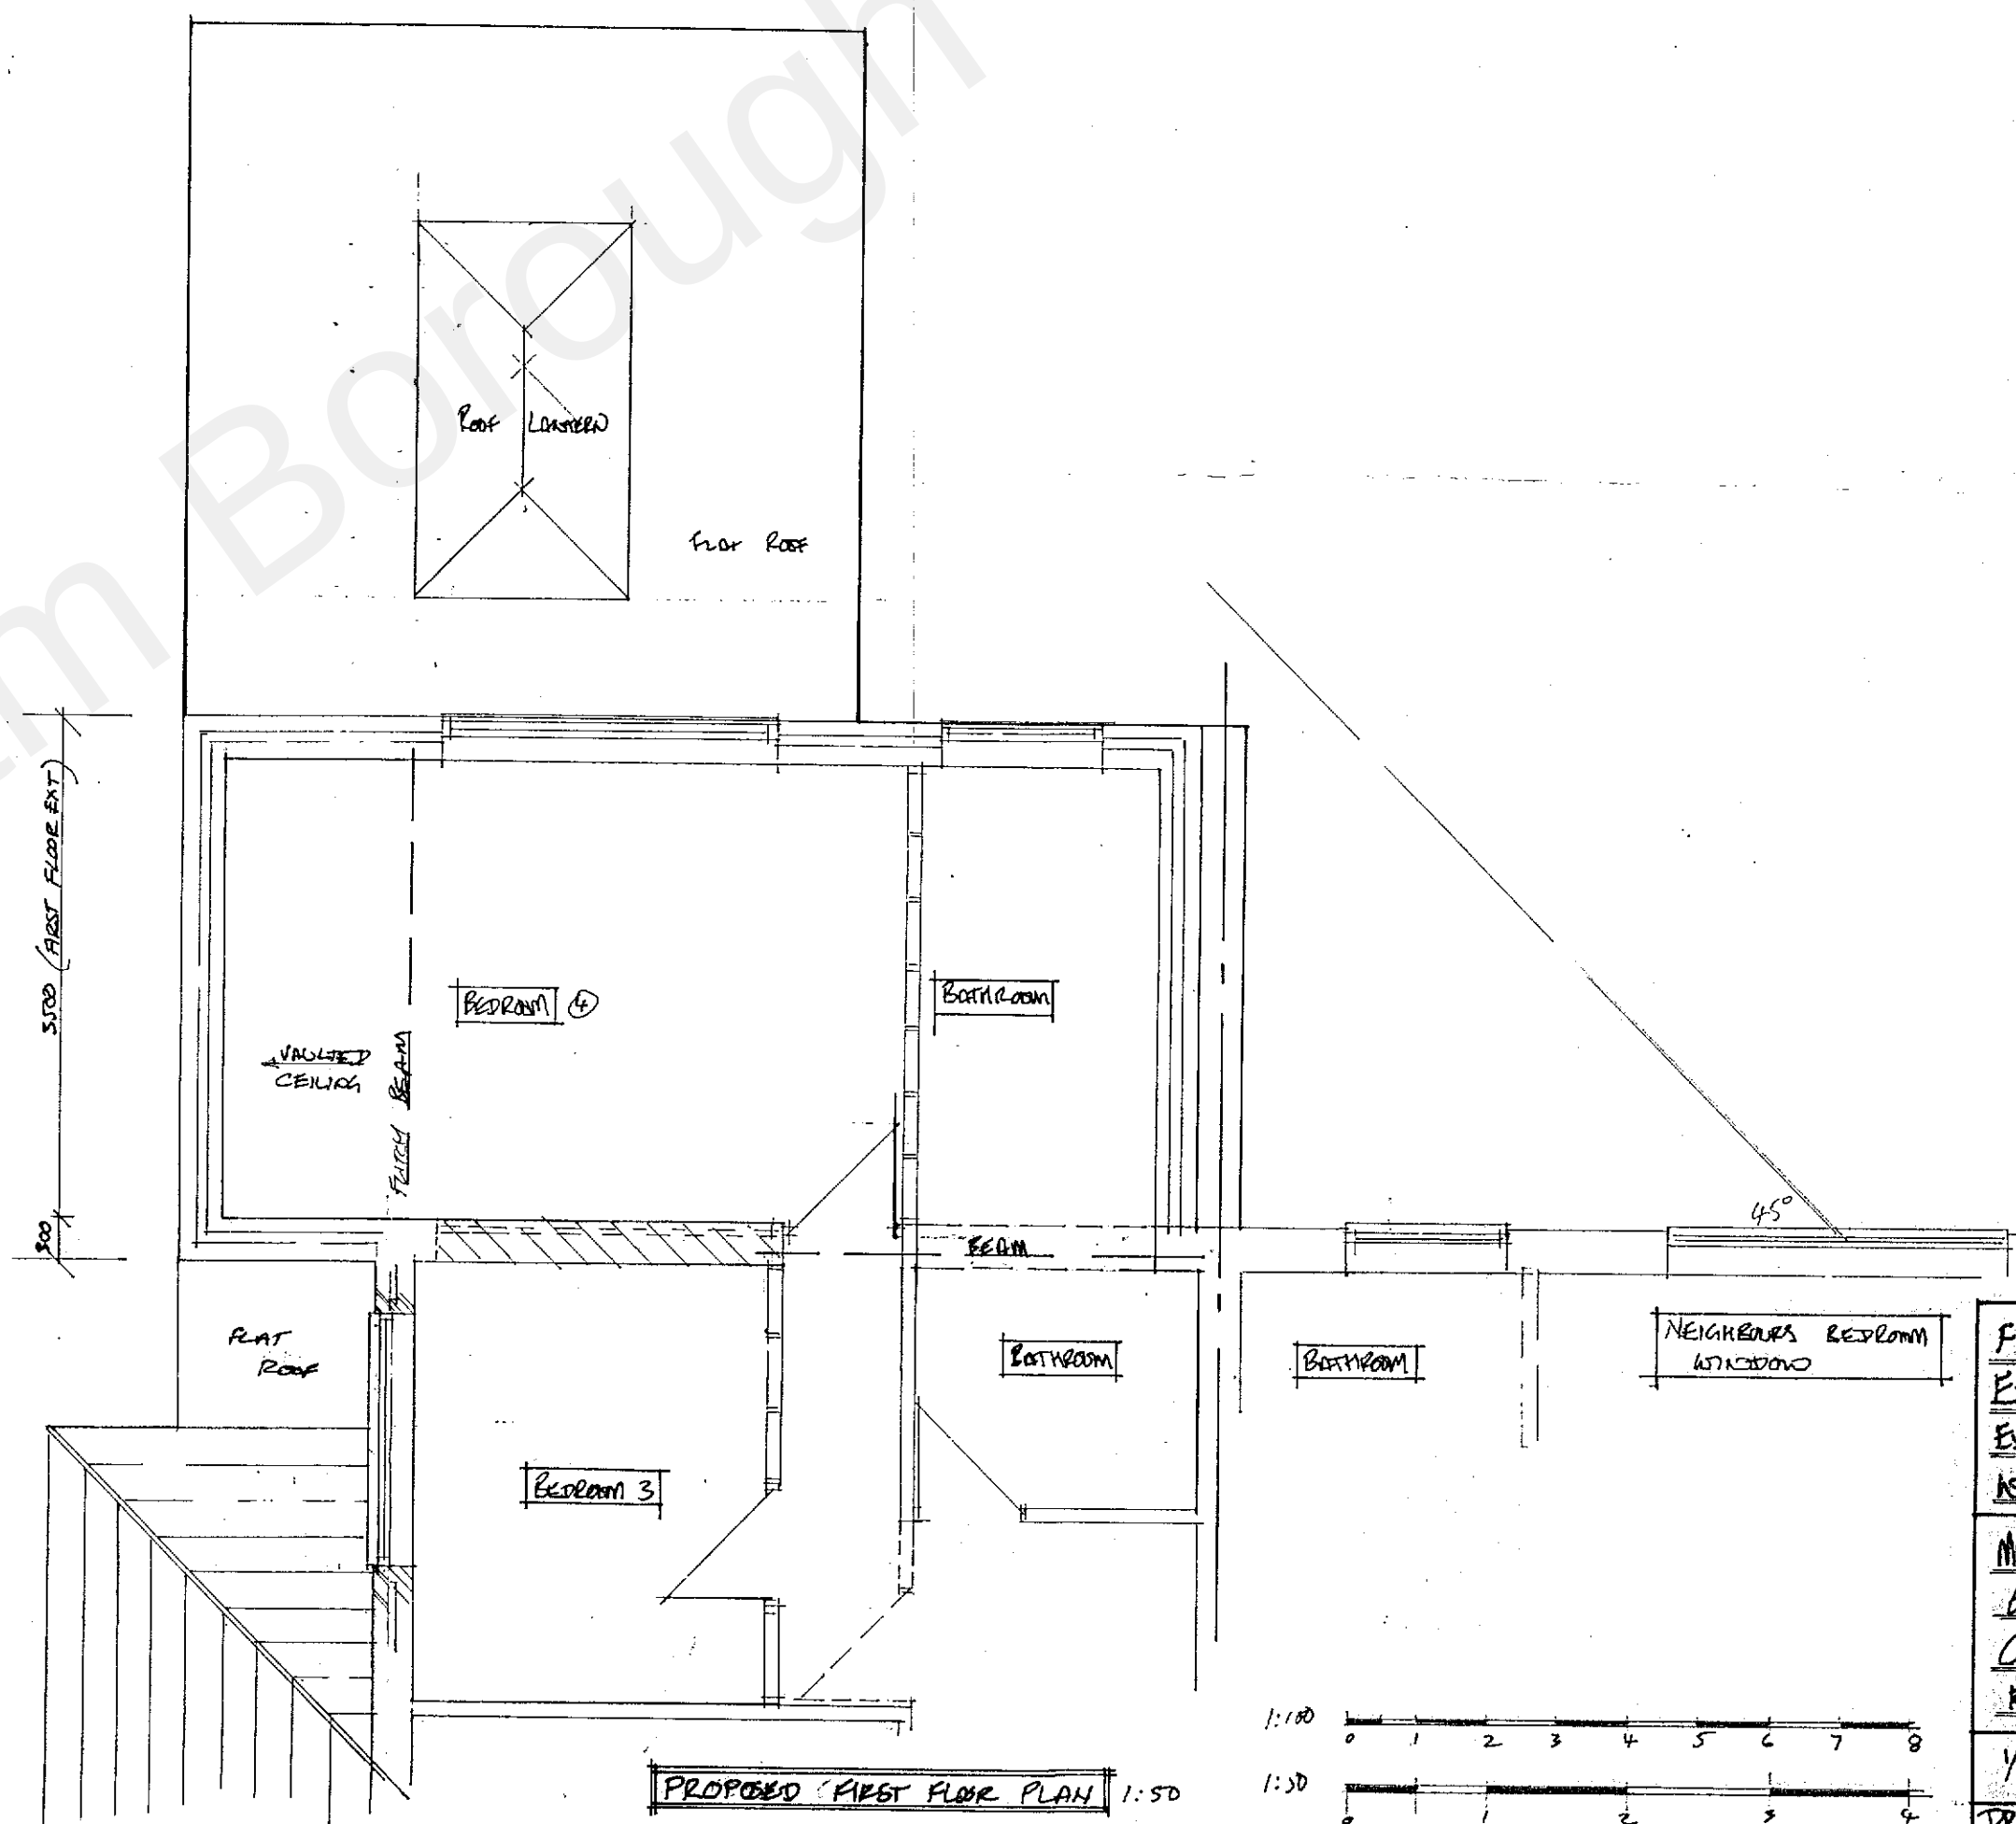

PROPOSED FIRST FLOOR PLAN 1:50

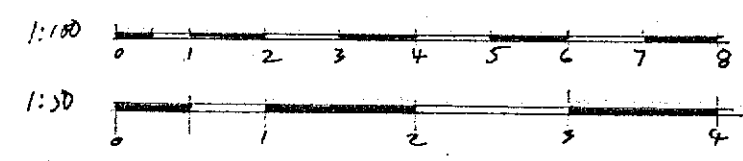

FIRST FLOOR REAR
EXTENSION AND REPLACE
EXISTING CONSERVATORY
WITH SINGLE STORY EXTENSION

MR T. SMITH
6 BRITANNIA DRIVE
GRAVESEND
KENT DA12 4RE

1/50 Y100 1ST JAN
DRAW NO 21/103 02