



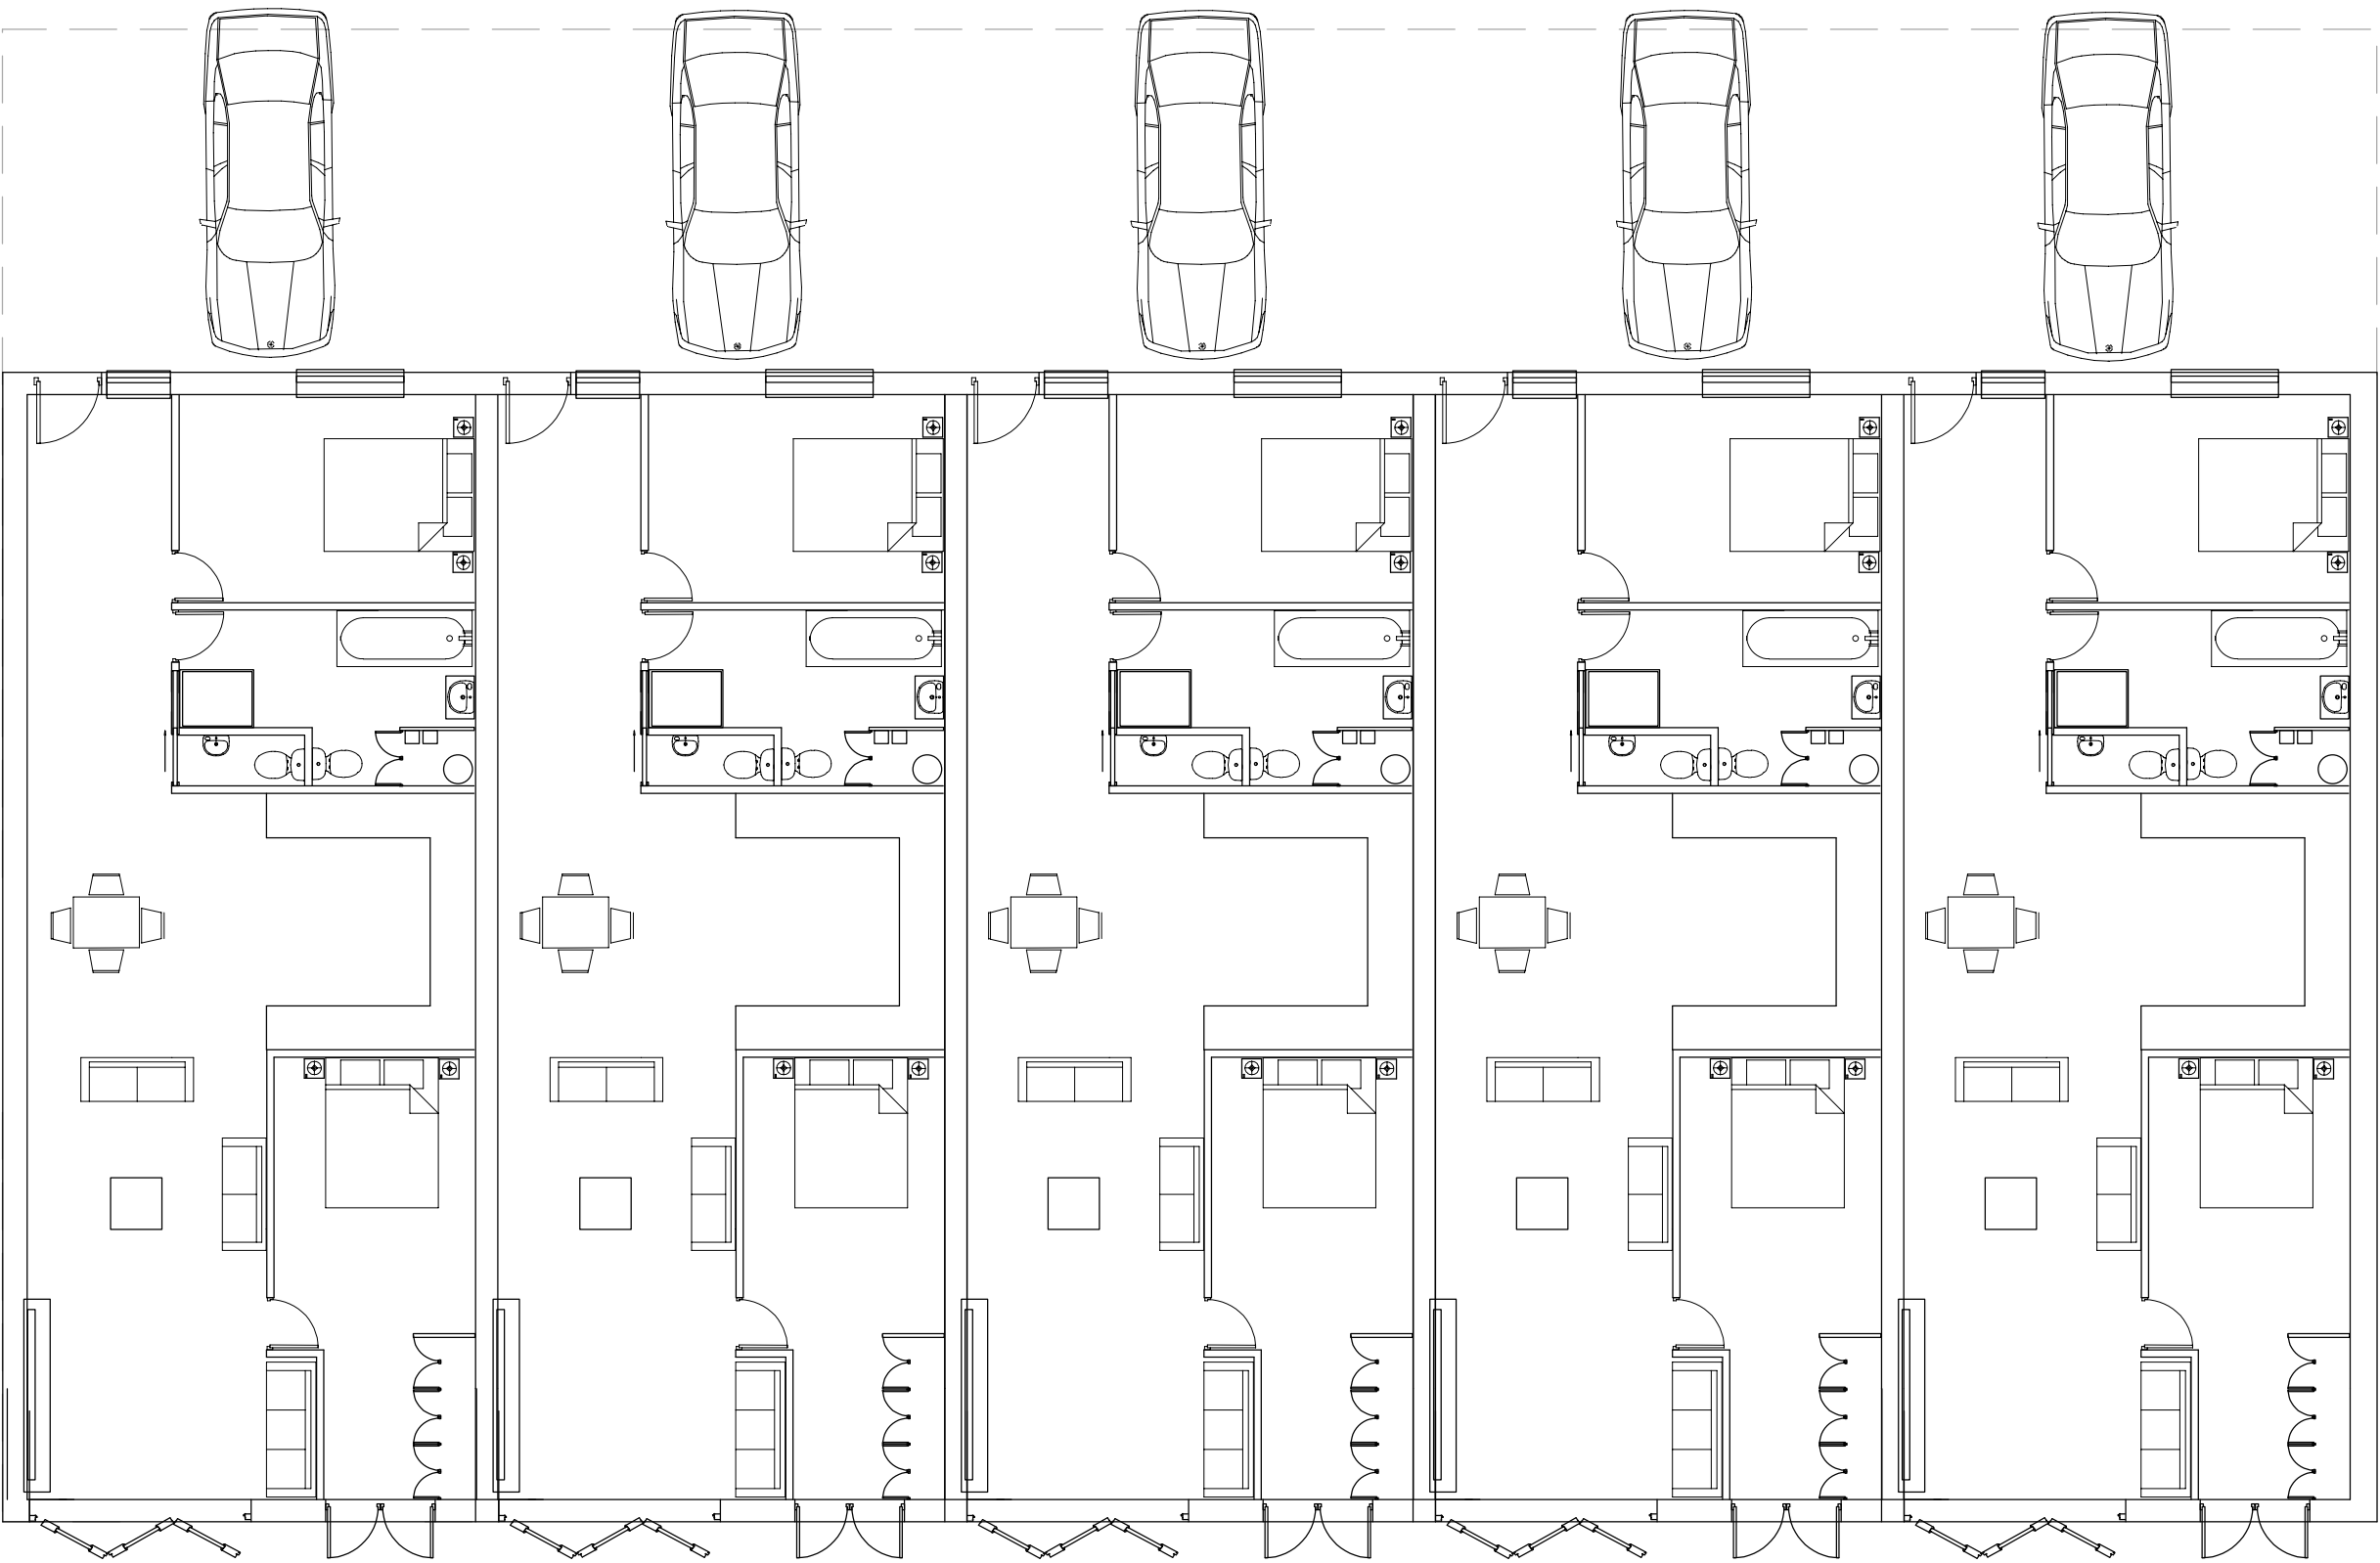


90 SQM Each




Ground Level

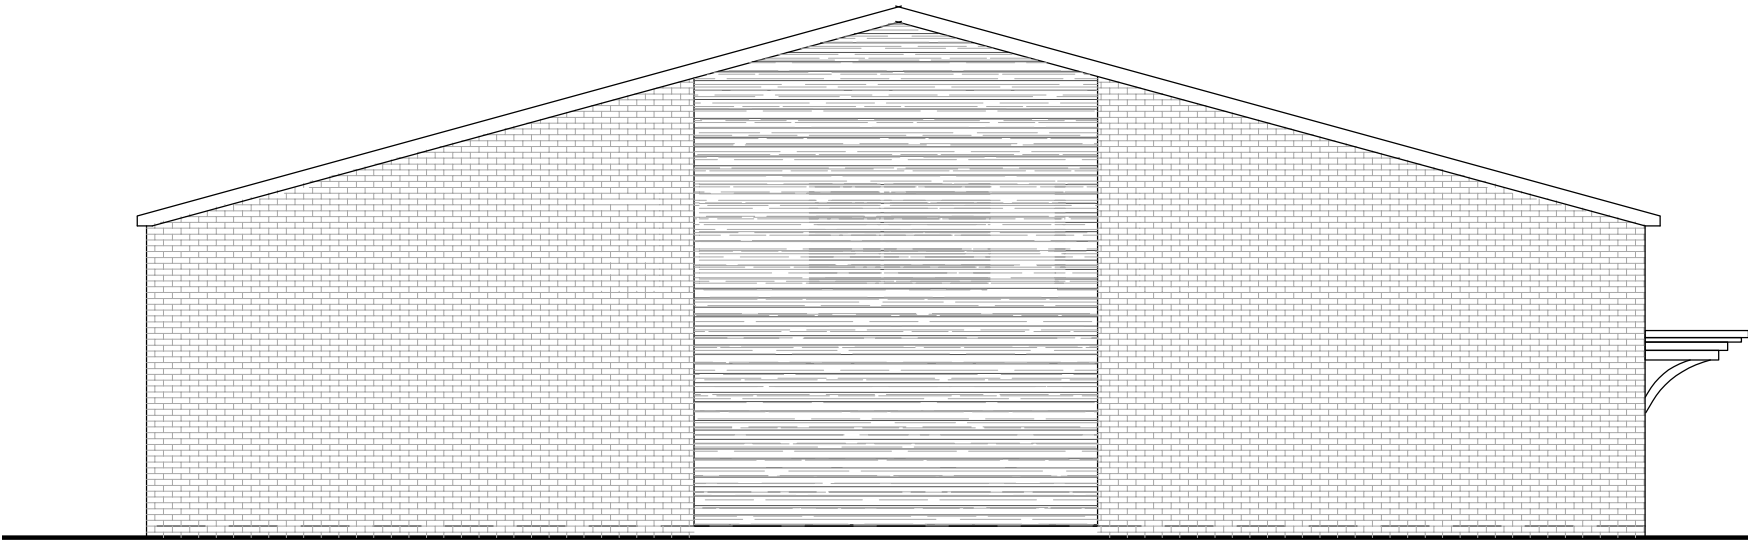

NORTH EAST ELEVATION PROPOSED

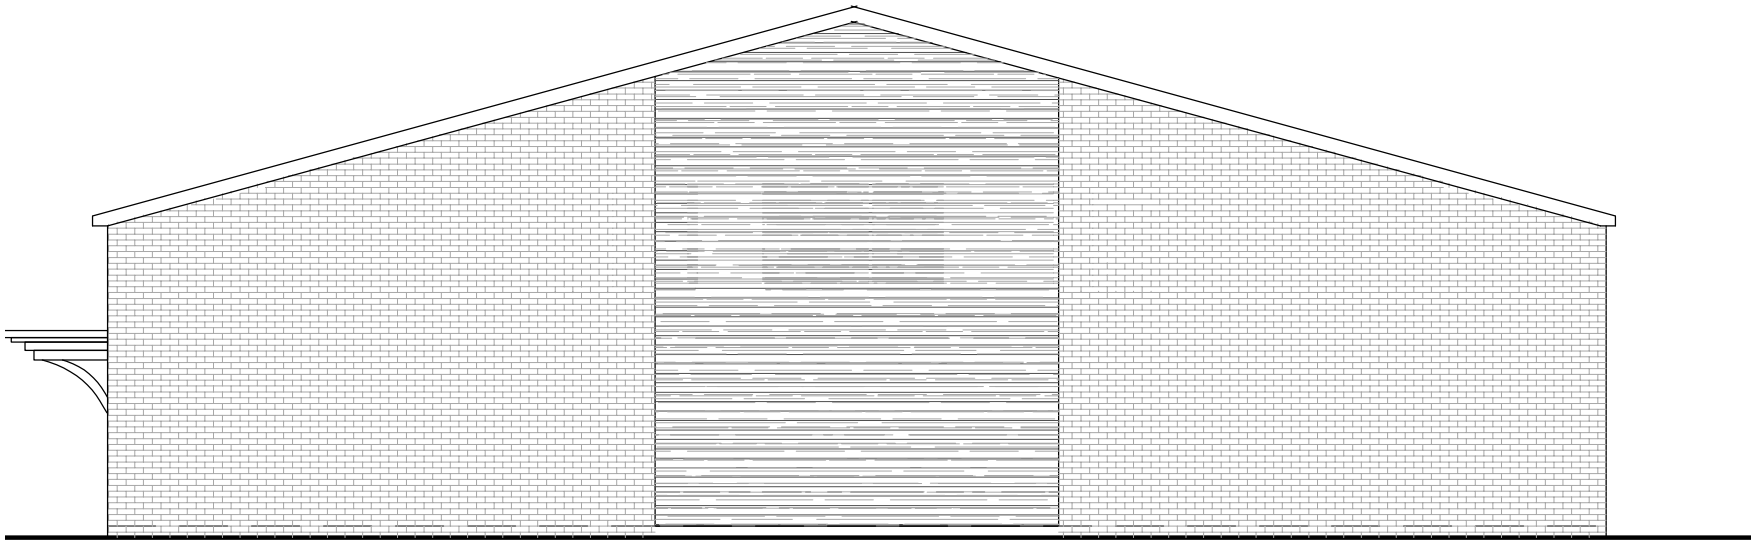

SOUTH WEST ELEVATION PROPOSED

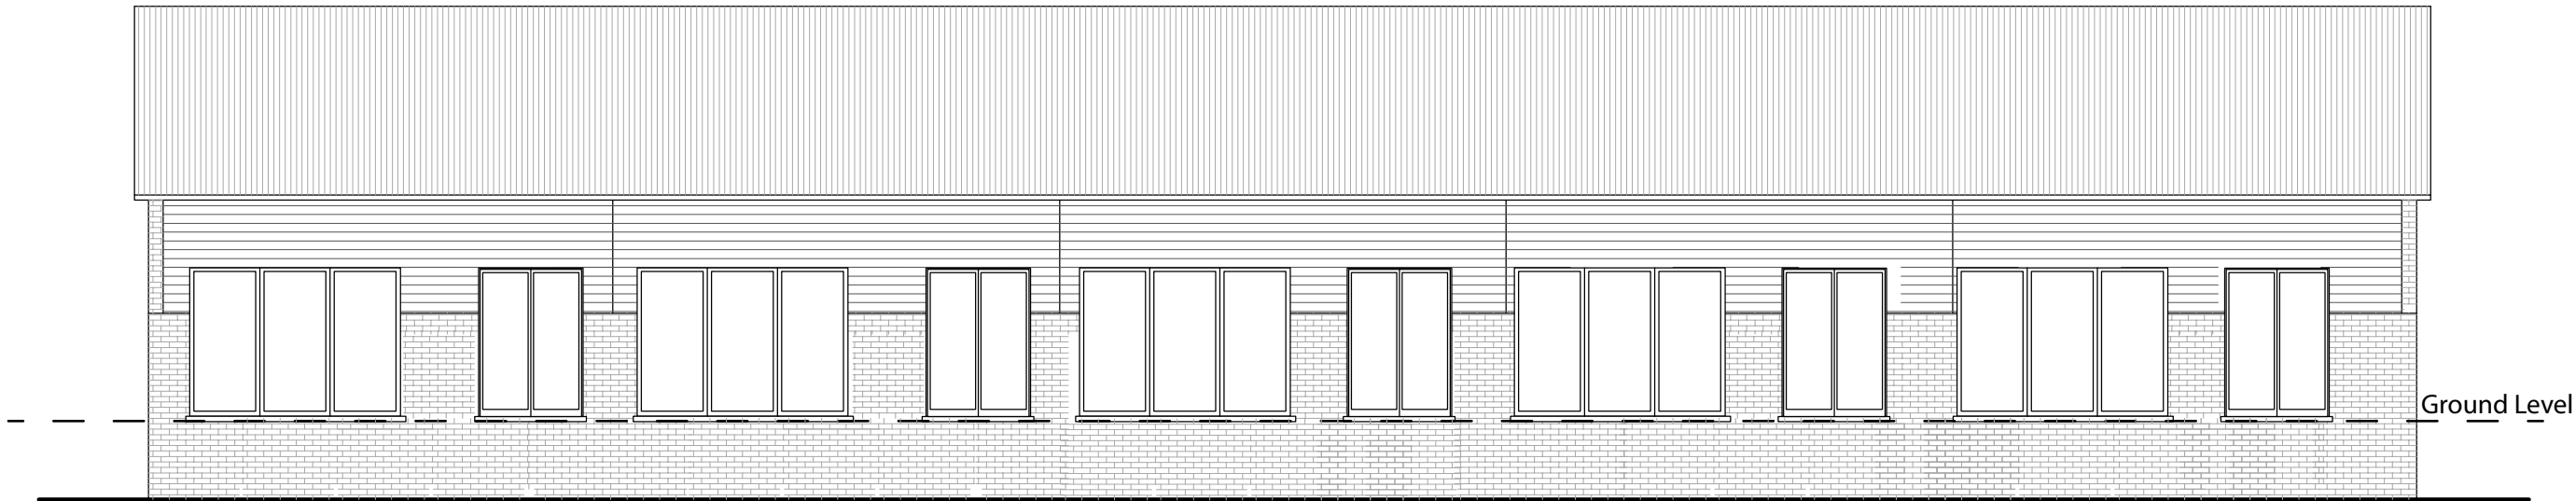

SOUTH EAST ELEVATION PROPOSED

