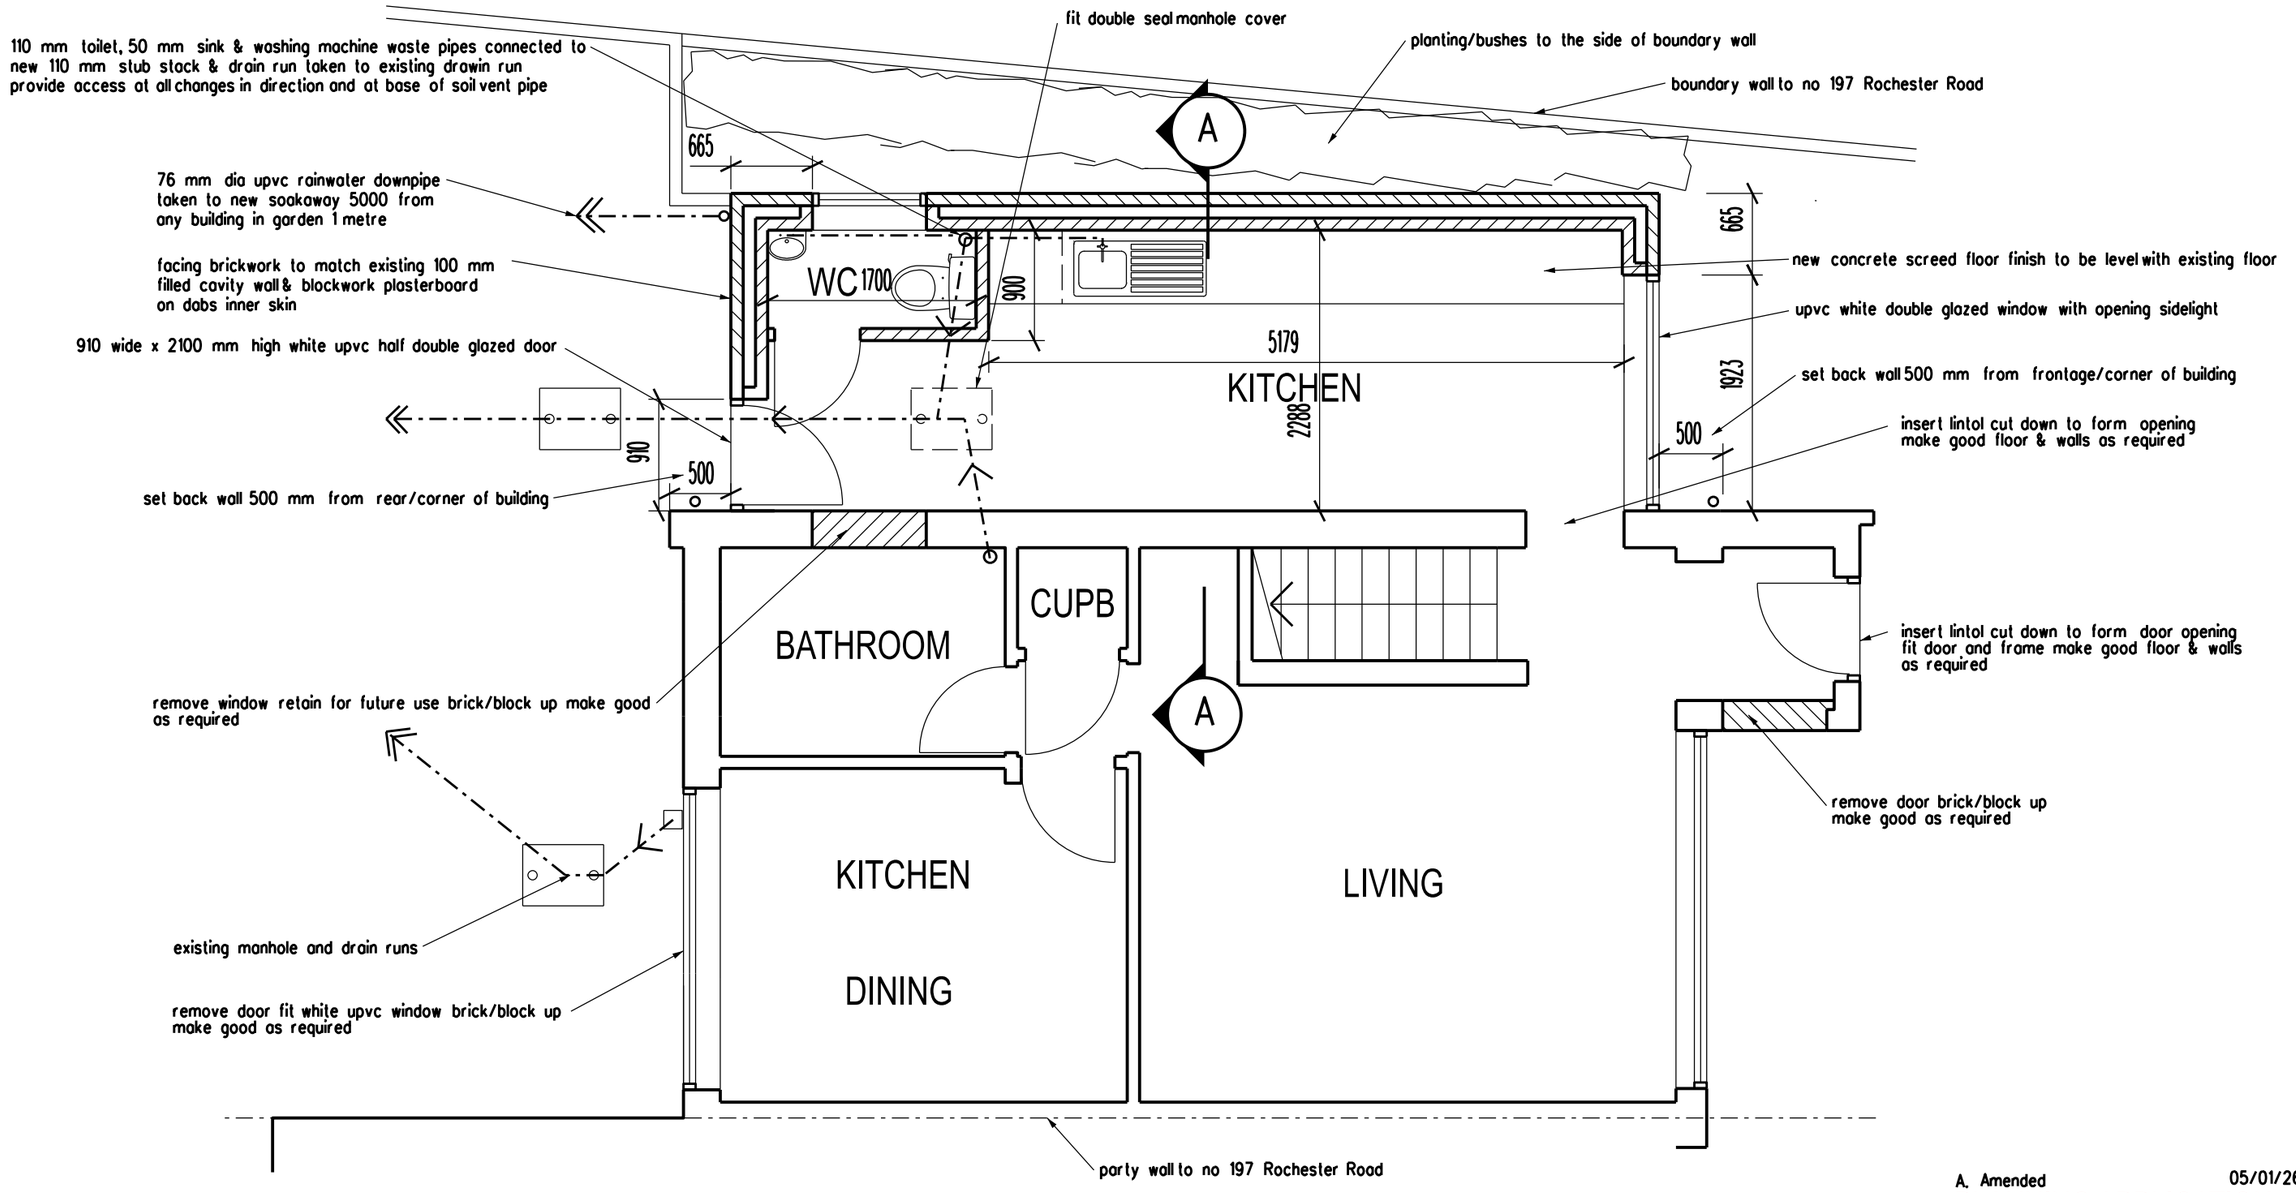

A. Amended 05/01/26

PLANNING APPLICATION

REVISION DATE

ARCHITECT

TA ARCHITECTS
11 JOYDENS WOOD ROAD BEXLEY
KENT DA5 2HS Tel 07905 130591
ta140256@googlemail.com

JOB

PROPOSED GROUND FLOOR SIDE EXTENSION
AT 197 ROCHESTER ROAD
GRAVESEND KENT DA12 4TN

DRAWING

PROPOSED GROUND FLOOR PLAN

SCALE 1:50 AT A3

DATE NOV 2025

DRAWING NO. JK/04 A

5 m

0 1 2 3 4 5 metres