

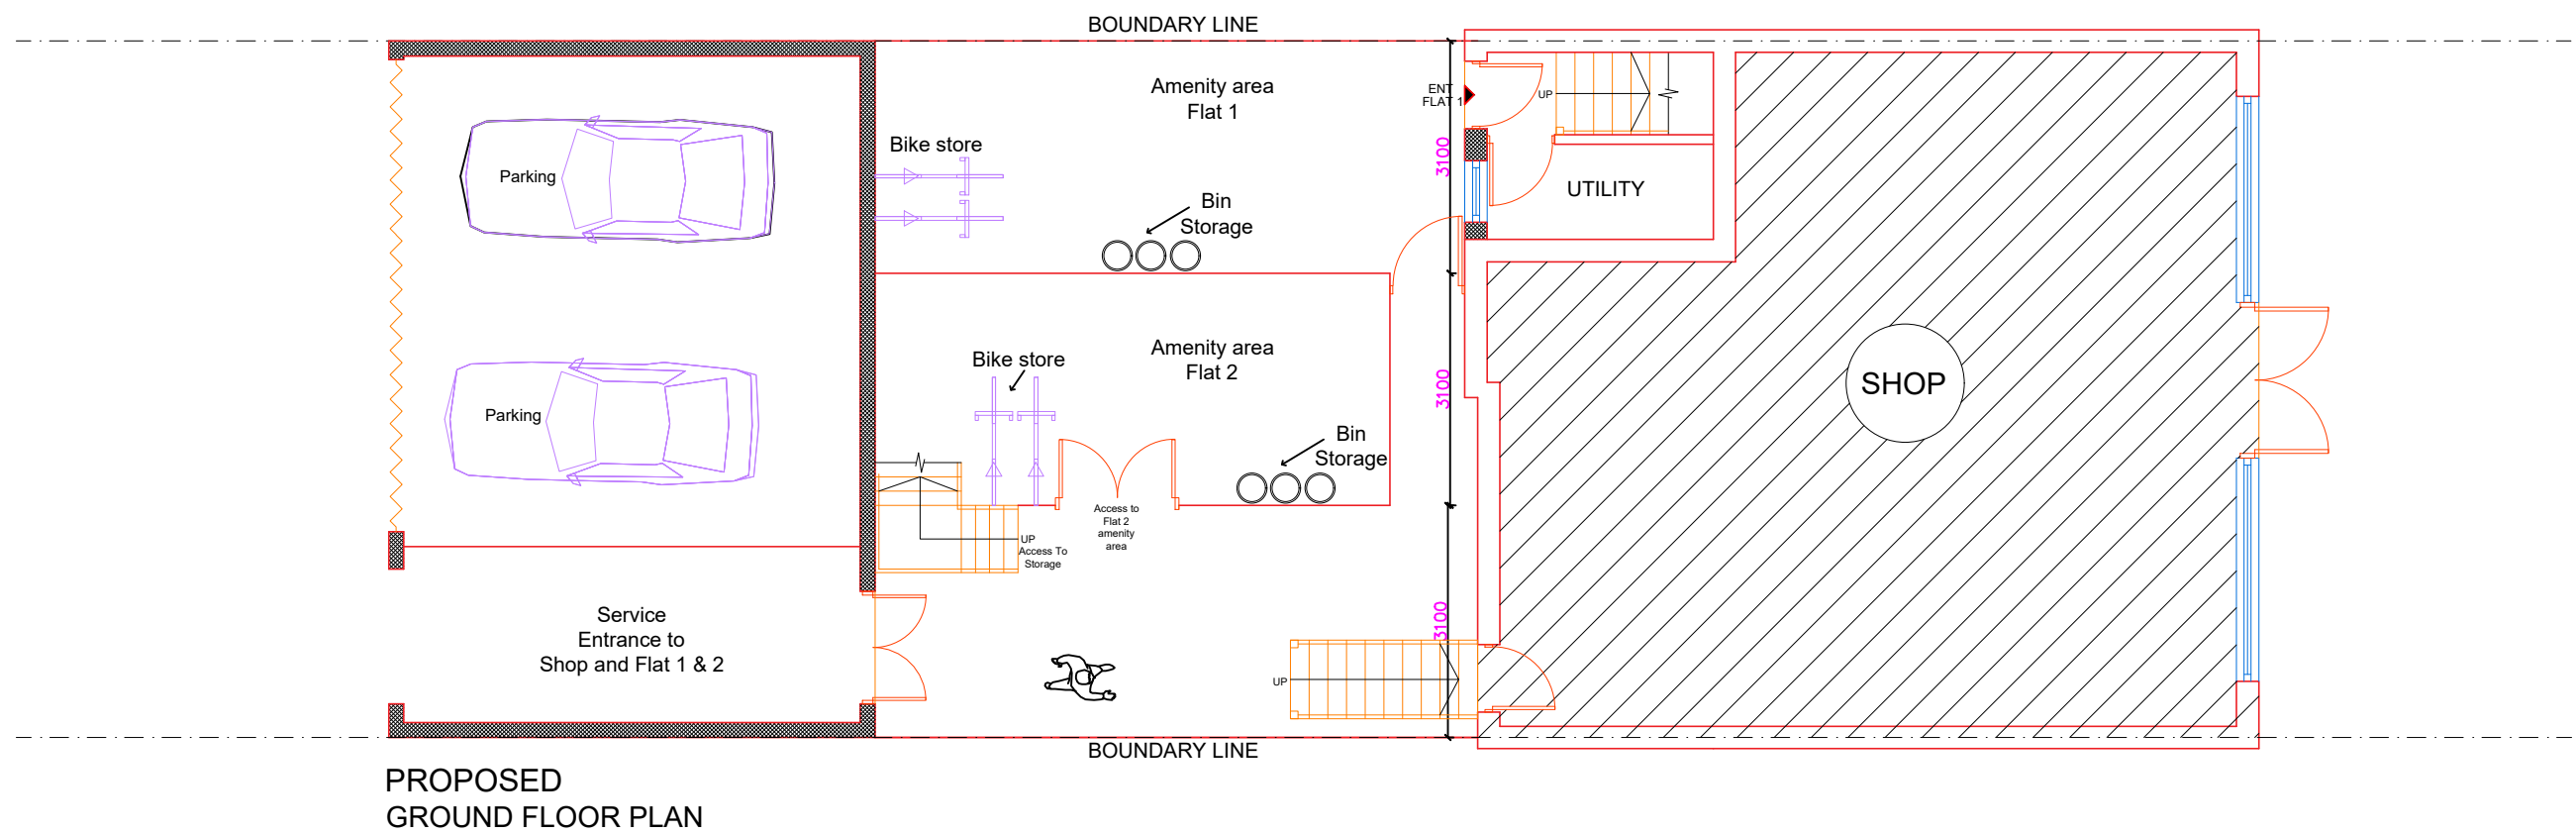


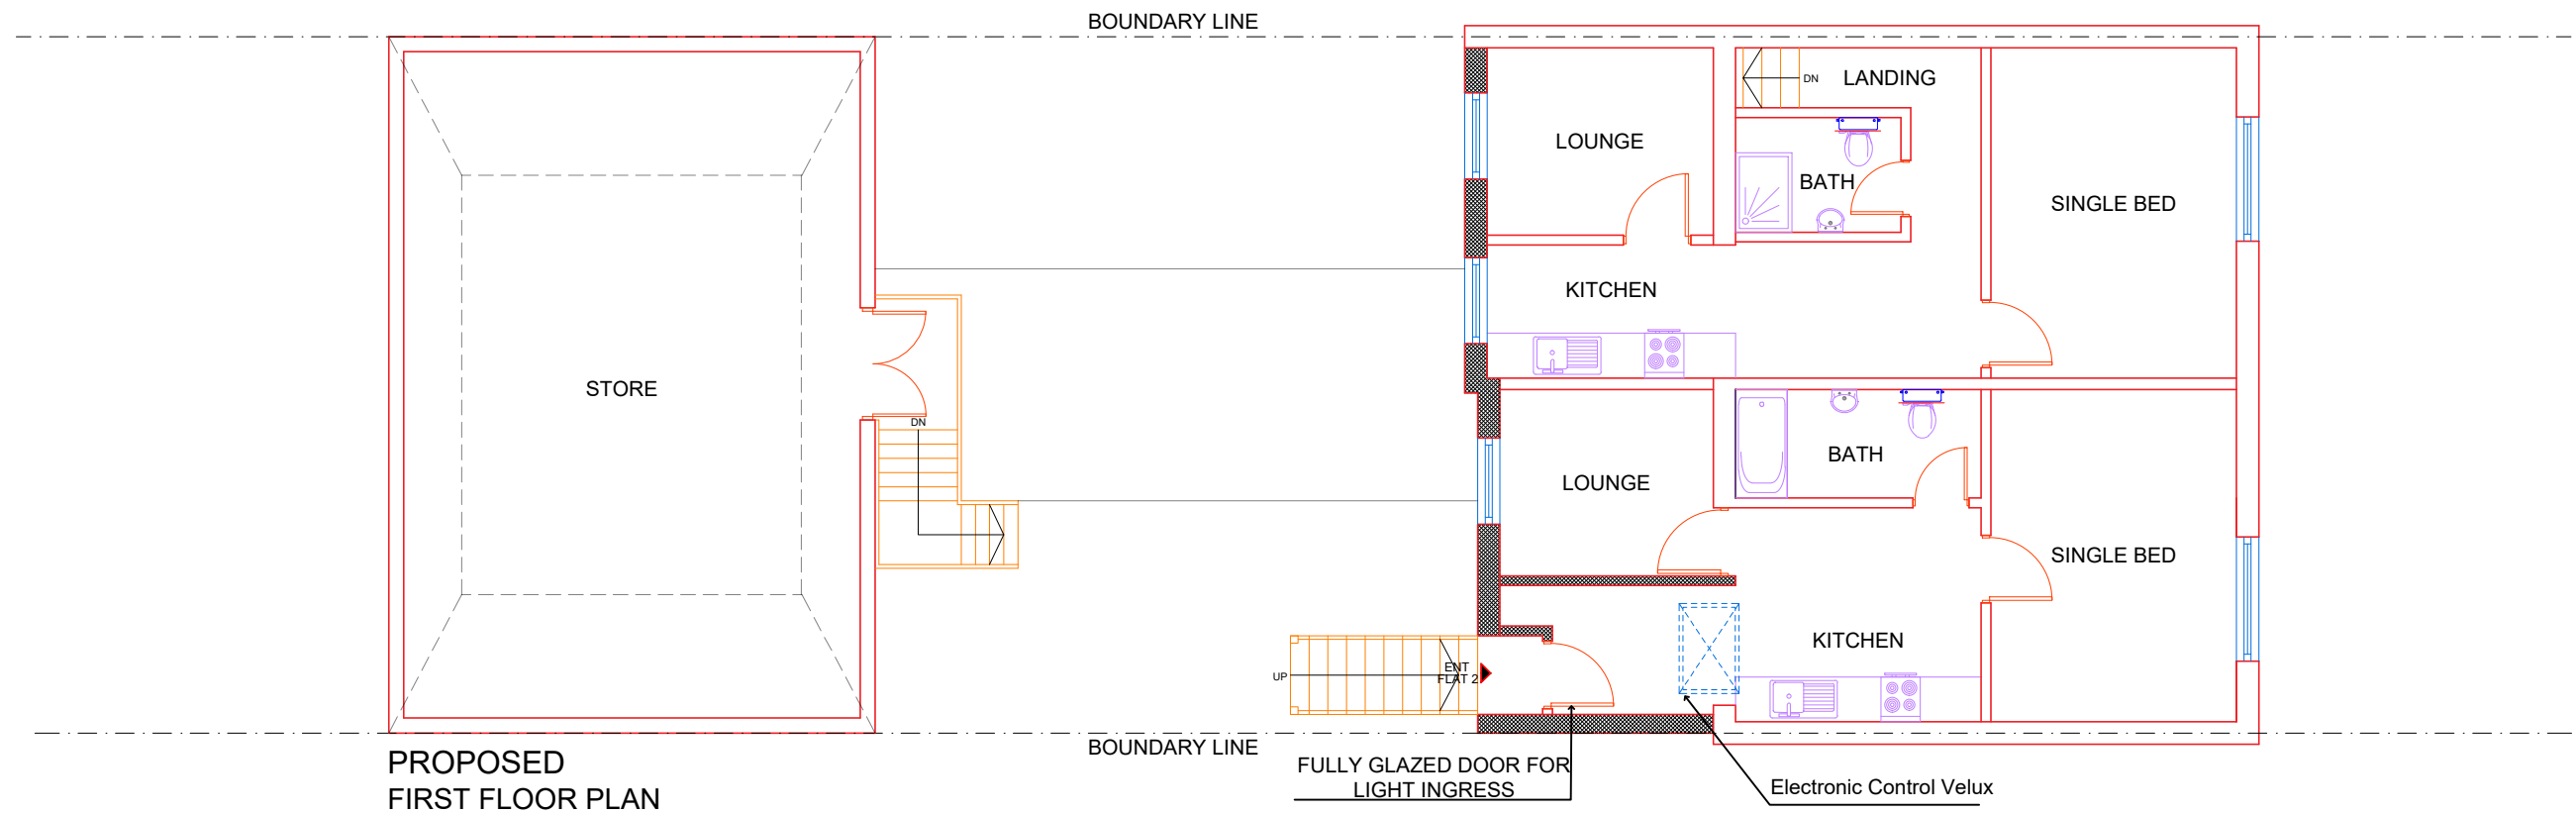

A	18.10.23	DA ISSUE	GK
		AMENDMENT	BY

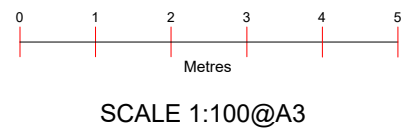

Project :
Proposed Rear Extension & New Garage

Date : 18/10/23

Sheet Title :
Proposed Plans

Sheet no : 101 **Revision-A**

Address :
17-19 Perry St Northfleet
GRAVESEND
DA11 8RA

Applicant :