


Note
This drawing is protected by copyright and must not be copied or reproduced without the written consent of Graham Simpkin Planning. All dimensions and sizes to be checked on site. North points are indicative. ©

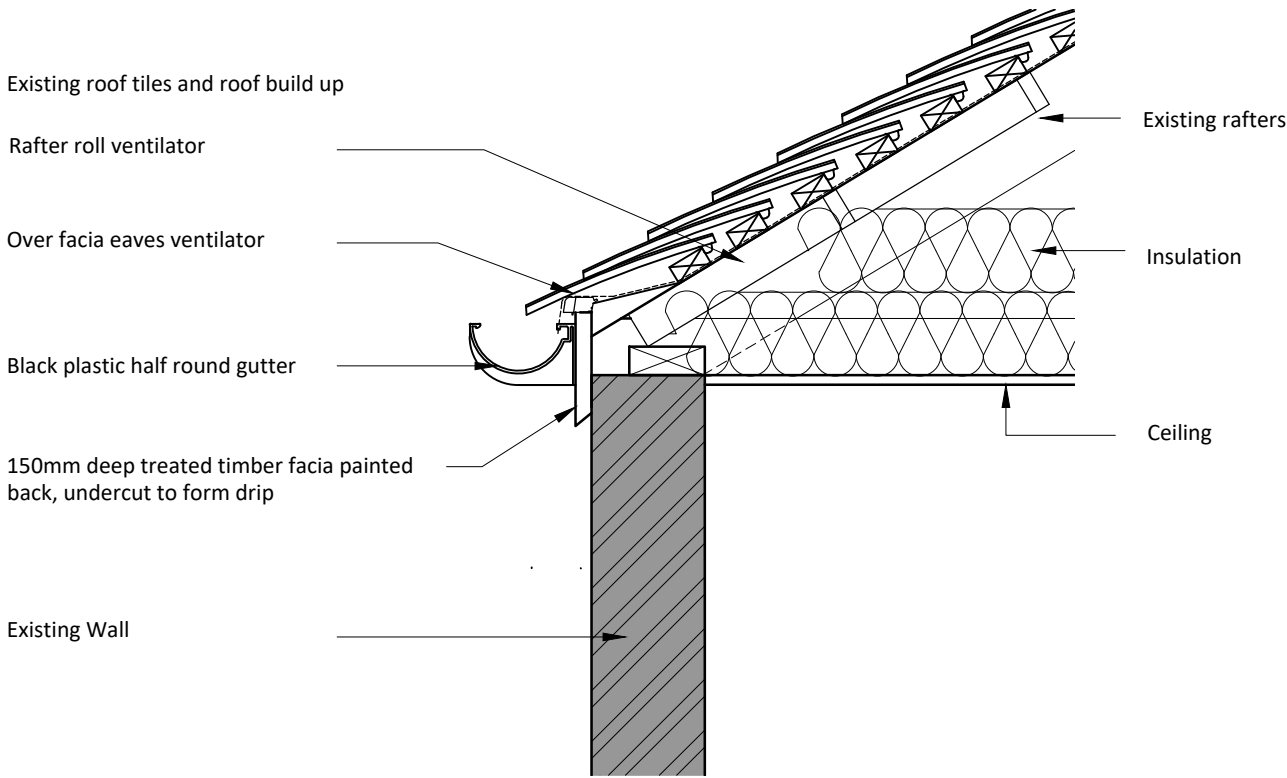

Flush/ Clipped Eaves Detail
1:10



2 The Parade, Ash Road, Hartley
Longfield, Kent DA3 8BG
Tel: 01474 703705
www.grahamsimpkinplanning.co.uk
Email: webmail@grahamsimpkinplanning.co.uk

Project Title Millers Cottage, 31 Shrubbery Road, Gravesend, Kent, DA12 1JW		Job No 4261
Drawing Title Eaves detail	Drawing No 01	Revision -
Date 30.10.2025	Drawn by DA	Checked by PN
Scale 1:10 @ A3	Note	

