




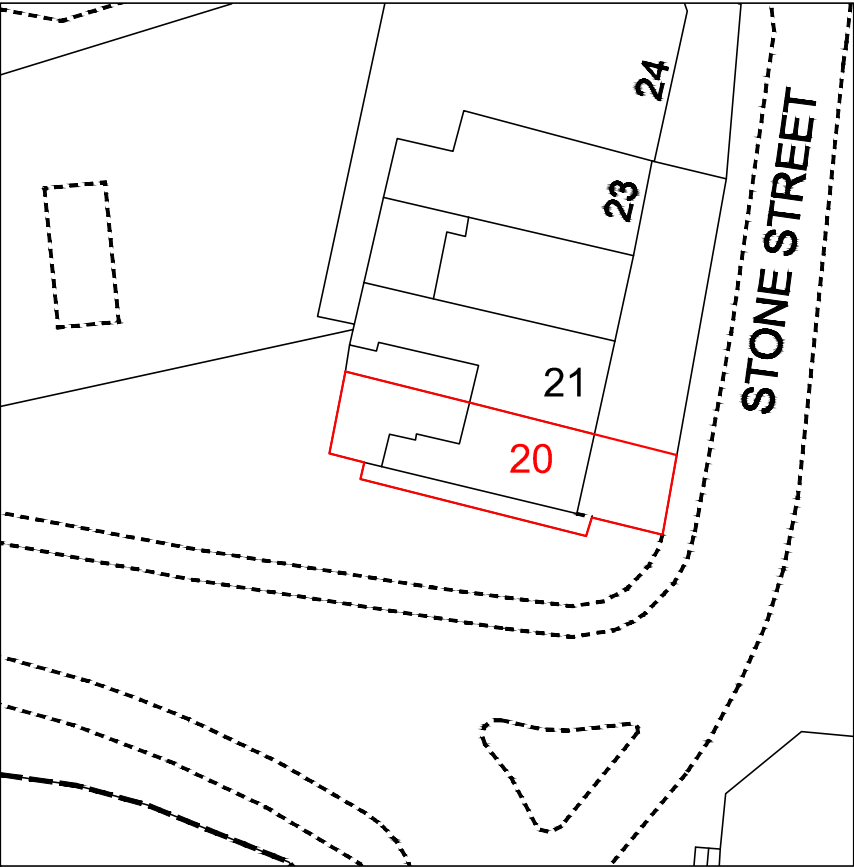

BLOCK PLAN

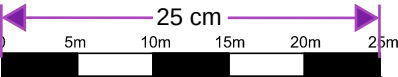


SCALE 1:500

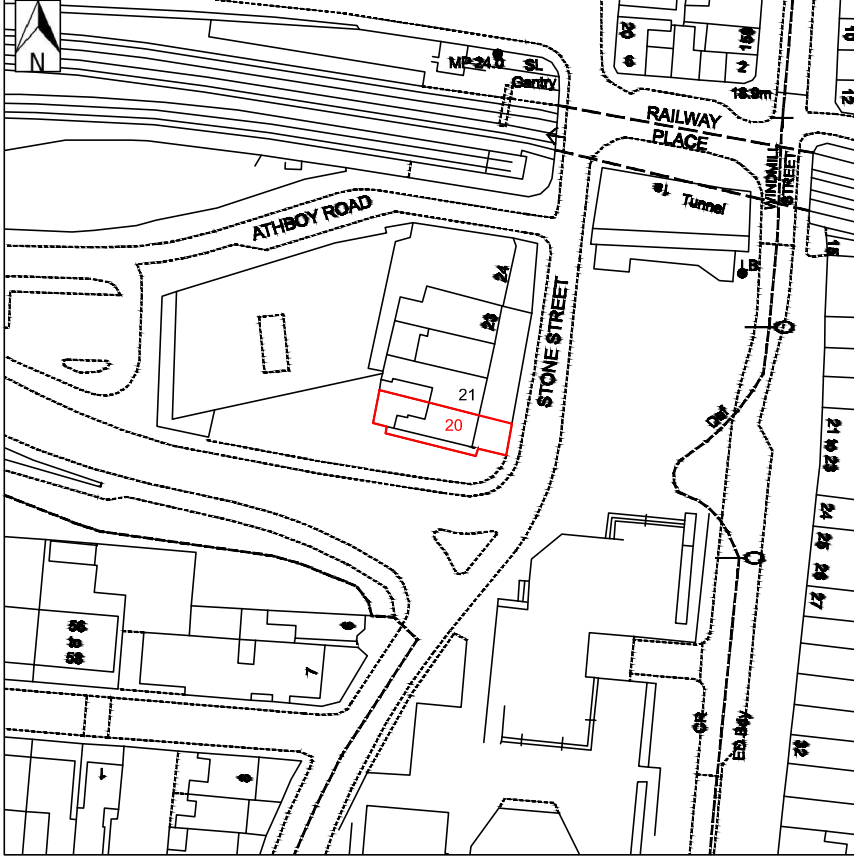

© Crown Copyright and database rights 2023 OS 0100031673

LOCATION PLAN

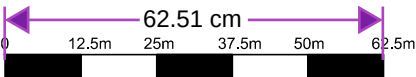

SCALE 1:1250

|                                                   |                                  |                                             |                             |                               |  |
|---------------------------------------------------|----------------------------------|---------------------------------------------|-----------------------------|-------------------------------|--|
| PROJECT<br>Survey                                 | CLIENT NAME<br>J. Johal          | SHEET N.<br>A01                             | DATE:<br>12/02/2024         | DESIGNED BY:<br>Go plans Ltd. |  |
| ADDRESS<br>20 Stone Street,<br>Gravesend DA11 0NP | PROJECT STATUS<br>Project Status | DRAWING TITLE<br>Block Plan & Location Plan | SCALE<br>1:500, 1:1250 @ A4 | DRAWN BY:<br>K/C              |  |