


DO NOT SCALE THIS DRAWING. ALL SETTING OUT TO ARCHITECT'S DETAILS AND DRAWINGS

THIS DRAWING IS TO BE READ IN CONJUNCTION WITH ALL OTHER RELEVANT DRAWING ISSUES AND THE SPECIFICATION.

Notes:

- G1. All building materials, components and workmanship to comply with the appropriate public health acts, building regulations, british standards and codes of practice and the appropriate manufacturer's recommendations.
- G2. For all specialist work see relevant drawings.
- G3. Any discrepancies, errors or omissions to be reported to the project co-ordinator for further instructions before commencement of works.
- G4. The Engineer is not responsible for dimensions, except where shown on his drawings. All setting out information, dimensions, etc, shall be calculated from the Architect's drawings.

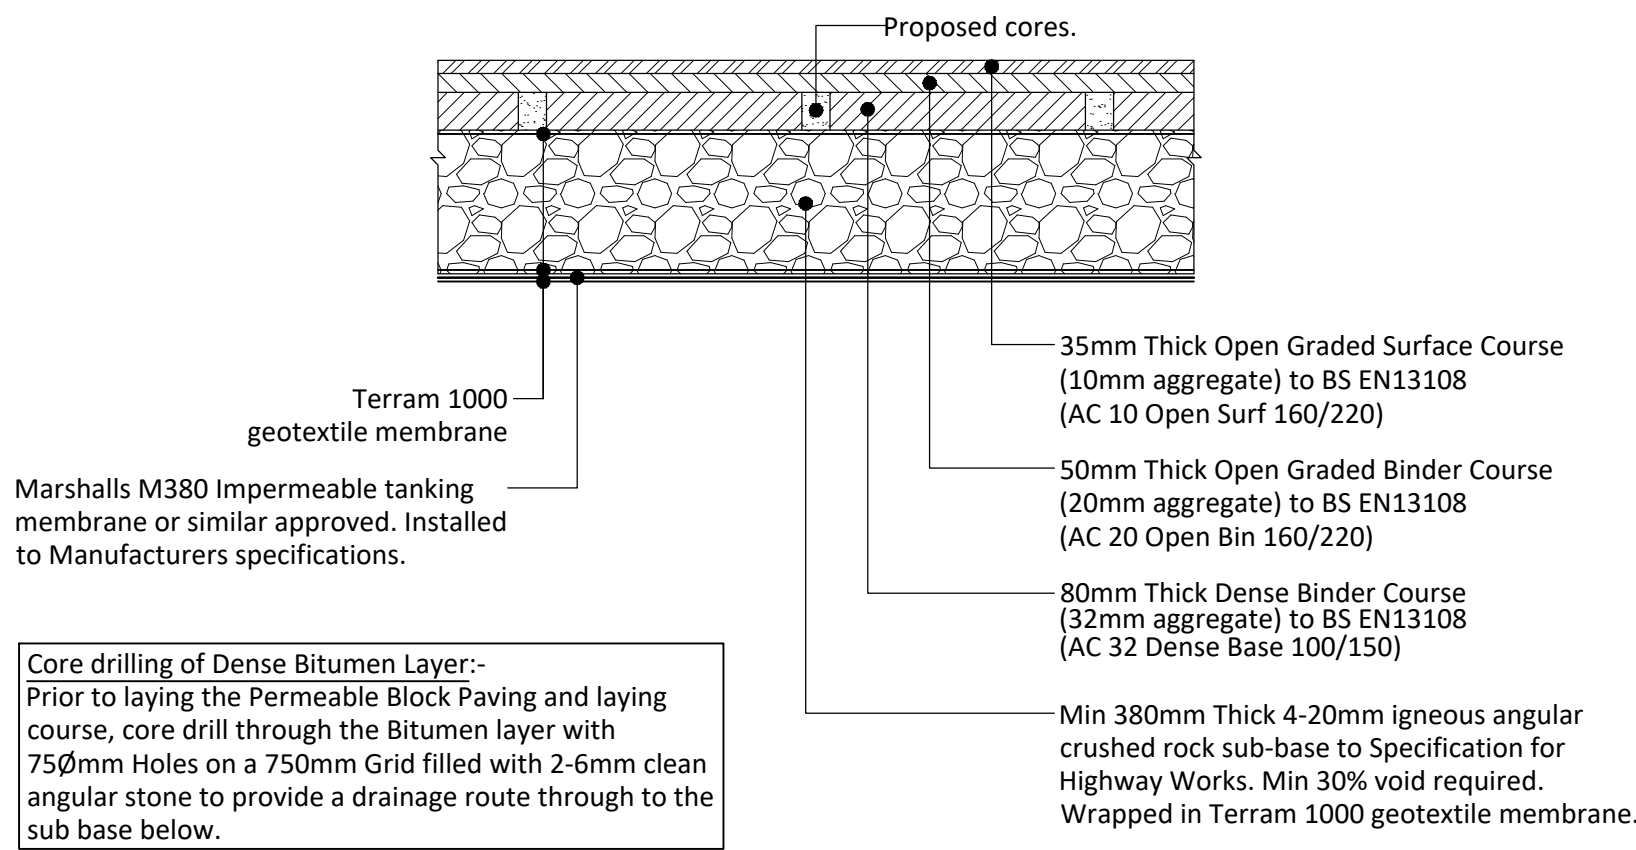


Carriageway Construction (A)

Porous Asphalt Lined Construction

1CV/d, CBR <2%

Scale 1-20

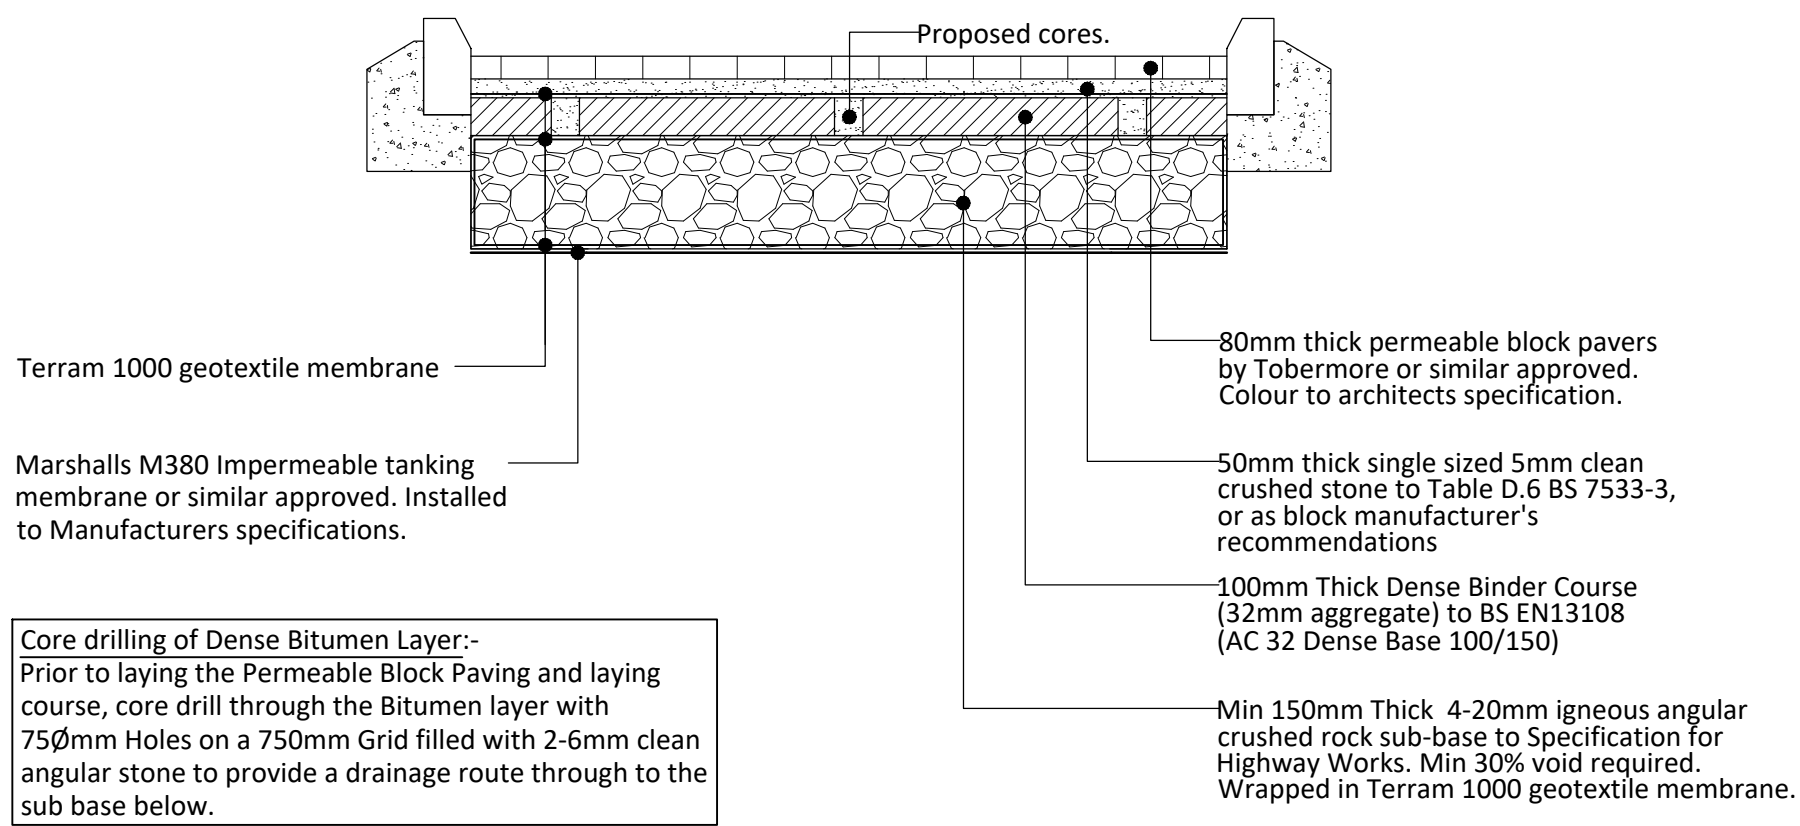


Vehicle Overrun Construction (B)

Permeable Block Lined Construction

1 CV/d, CBR <2%

Scale 1-20

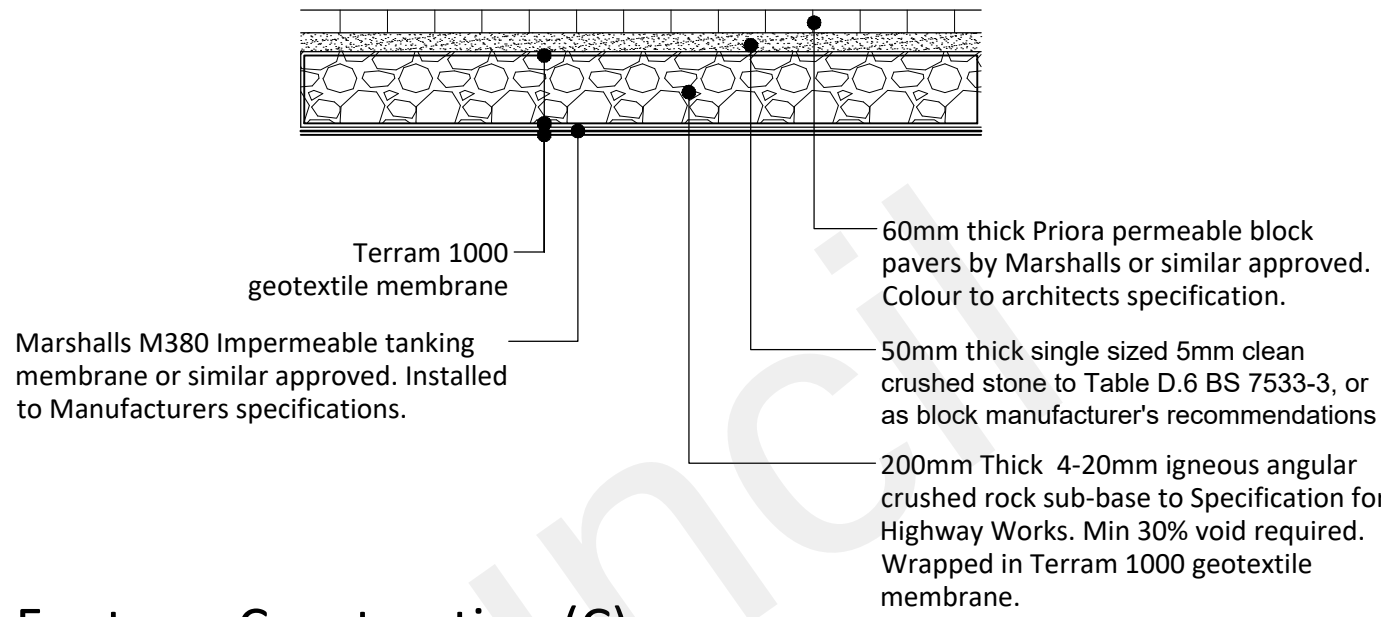


Footway Construction (C)

Permeable Block Lined Construction

Design CBR <2%

Scale 1-20

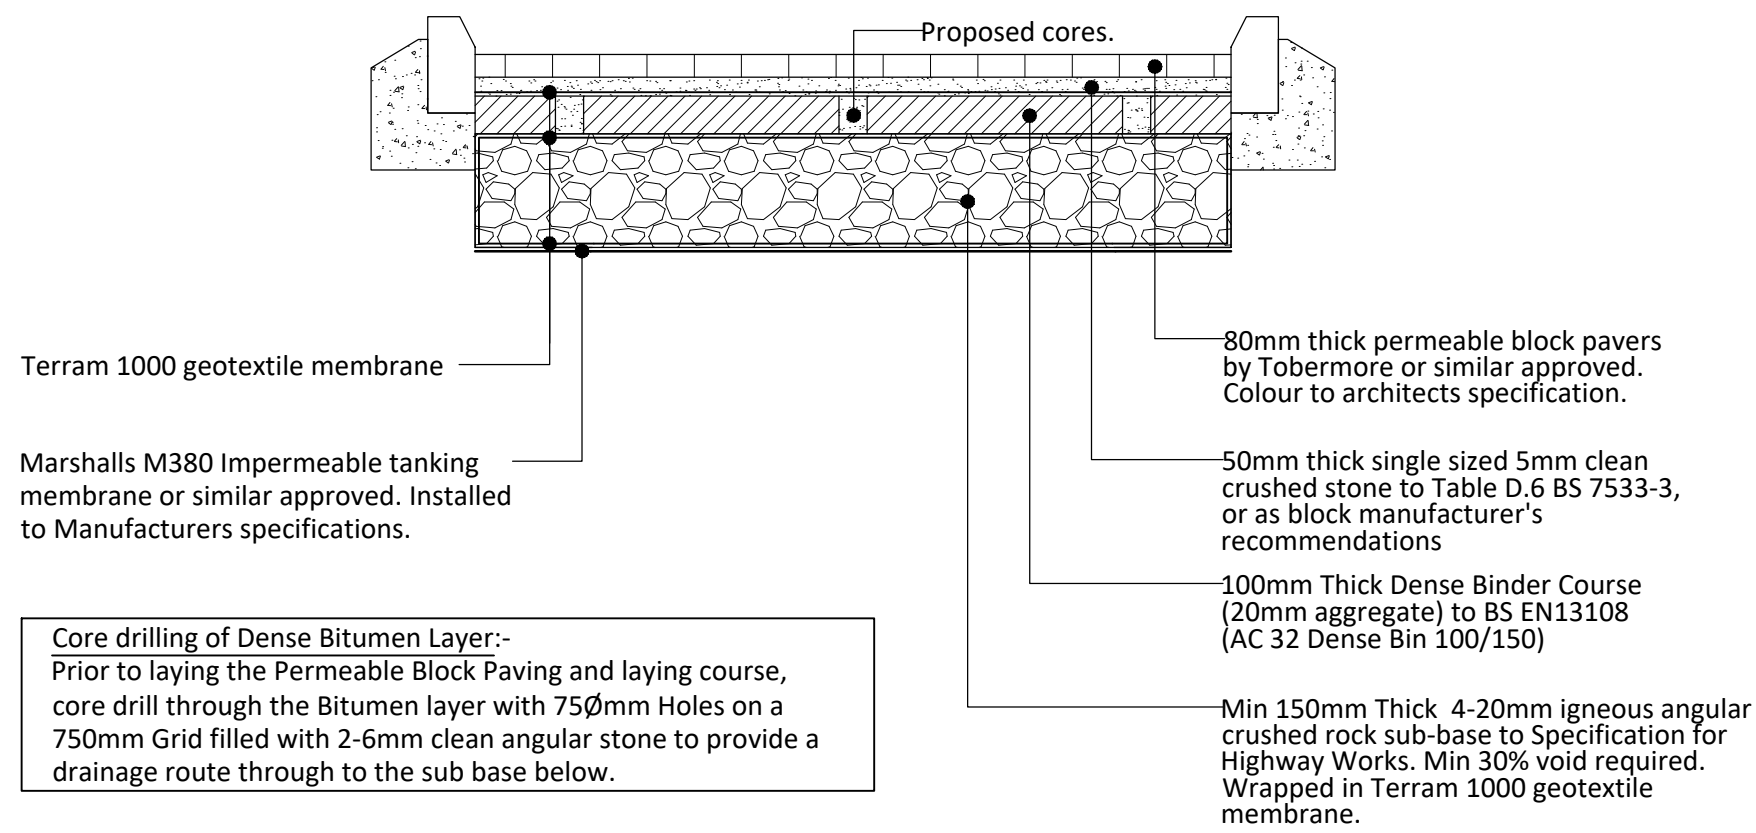


Parking Bay Construction (D)

Permeable Block Lined Construction

1CV/d, CBR <2%

Scale 1-20

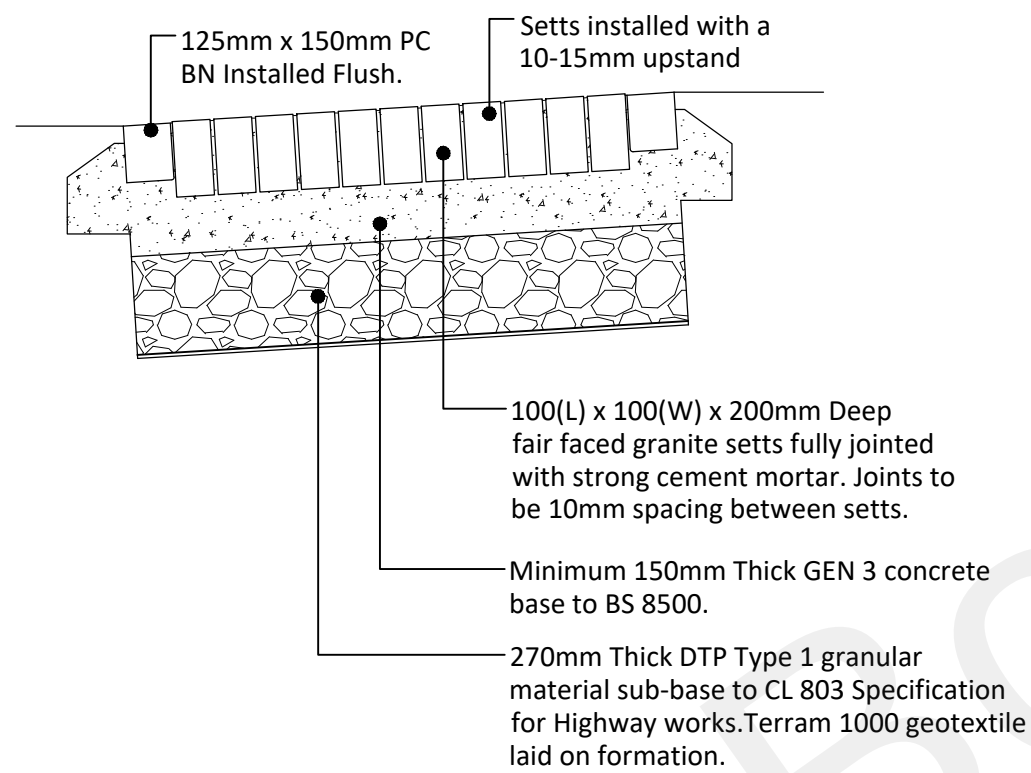


Granite Sett Rumble Strip Ramp (E)

Width Varies


Refer to Layout for location

Scale 1-20

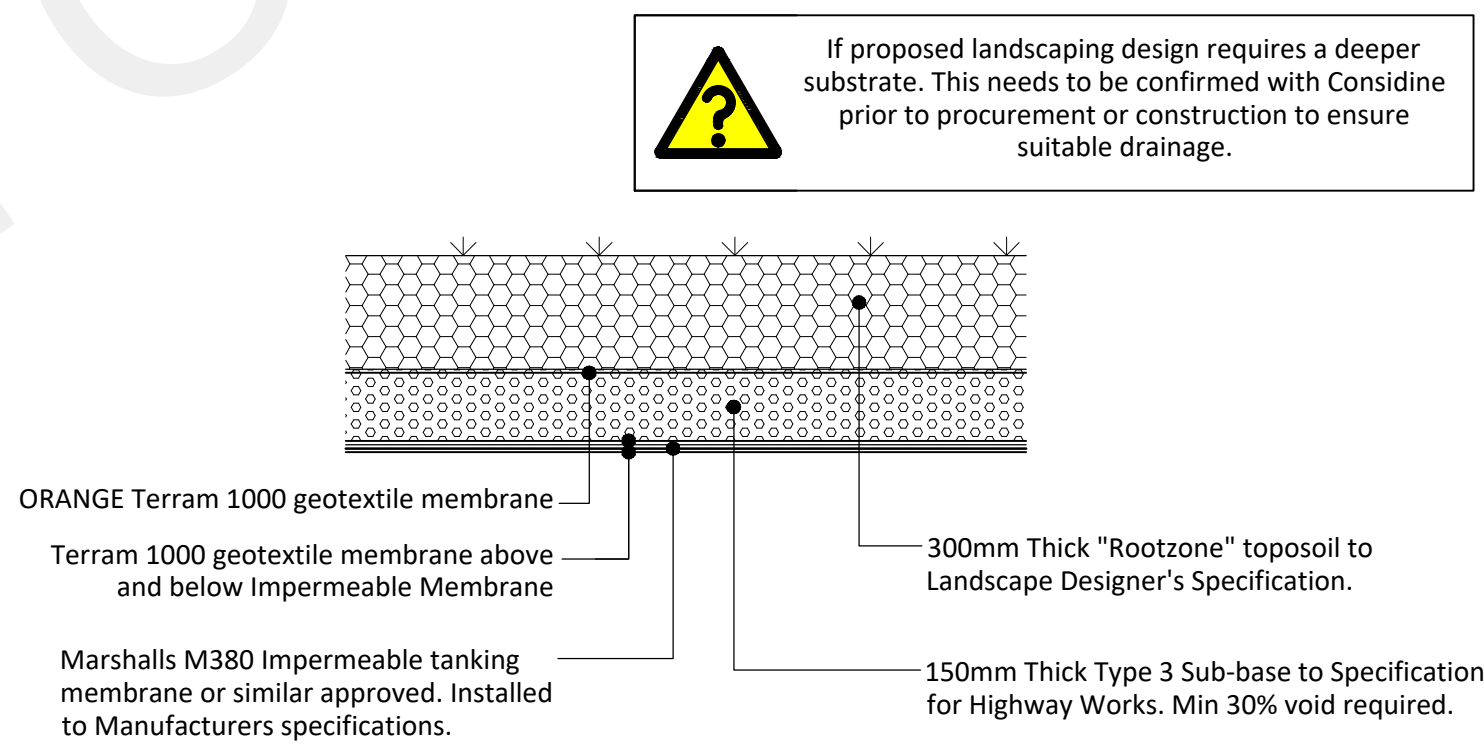


Landscaping Construction (F)

Scale 1-20

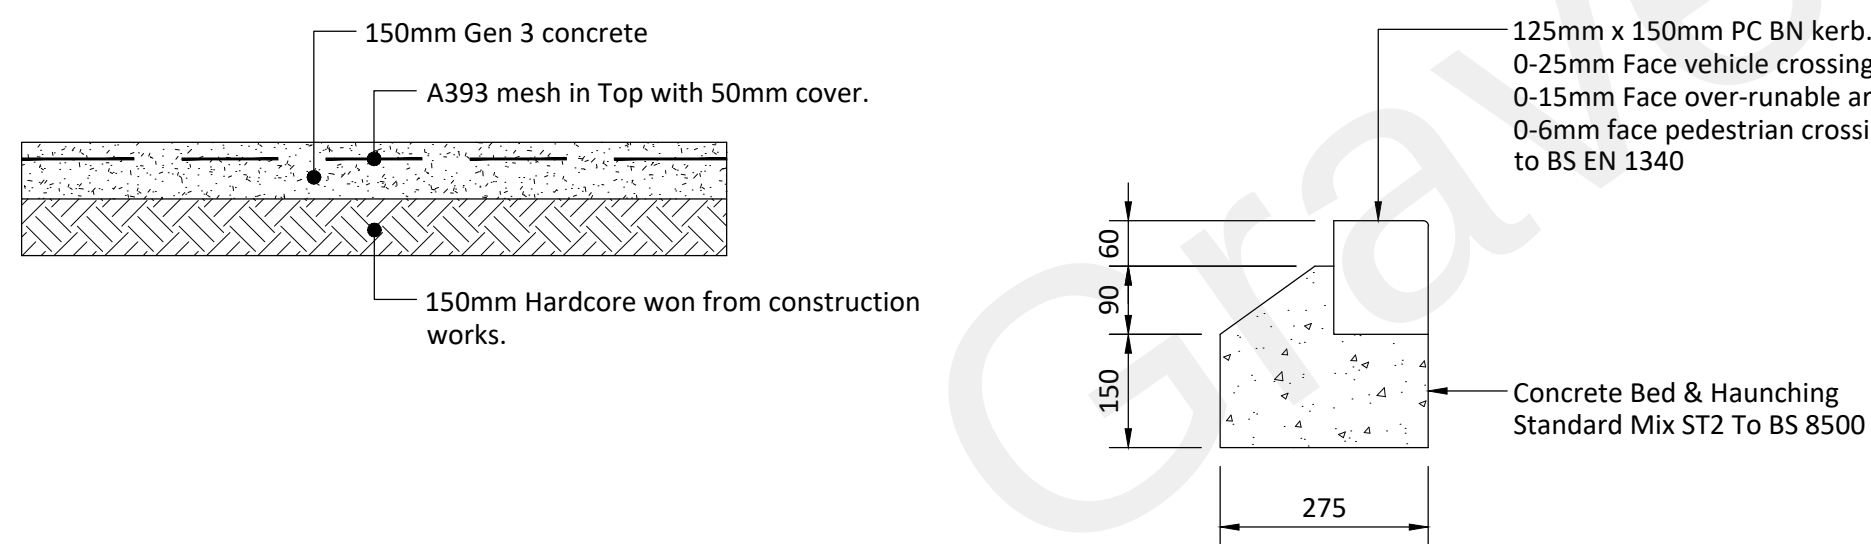


Typical Full Depth Footpath (G)

Scale 1-20

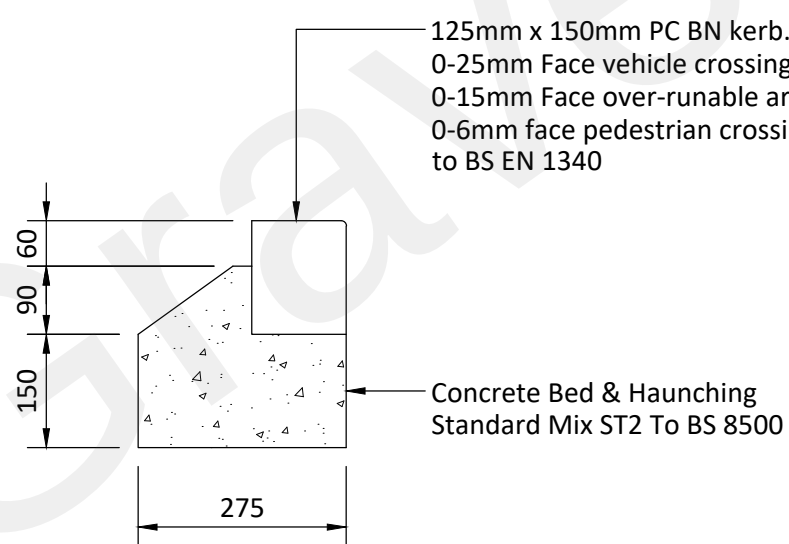


Typical BN / Conservation Kerb

Scale 1-10

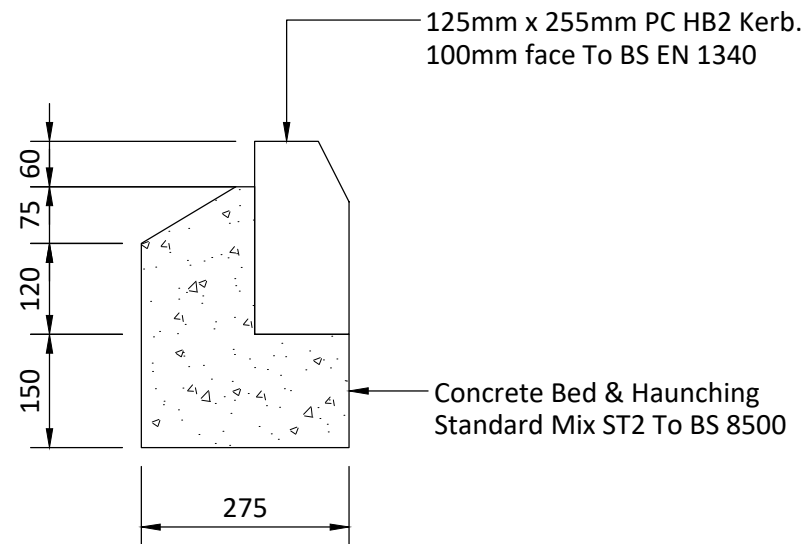


Typical HB2 Kerb

Scale 1-10

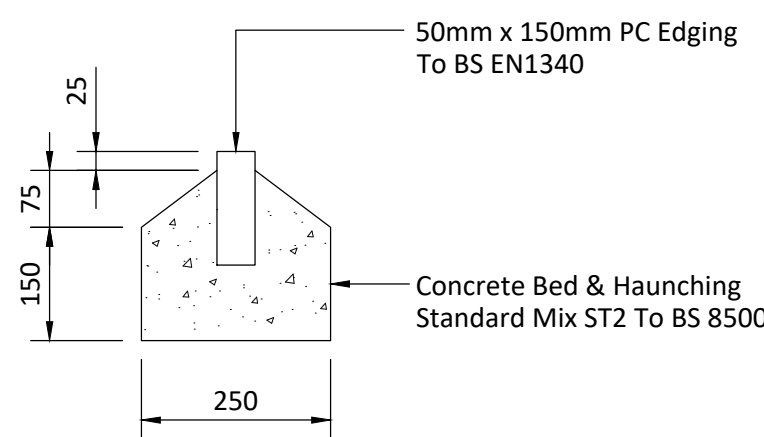

Typical PC Edging

Scale 1-10

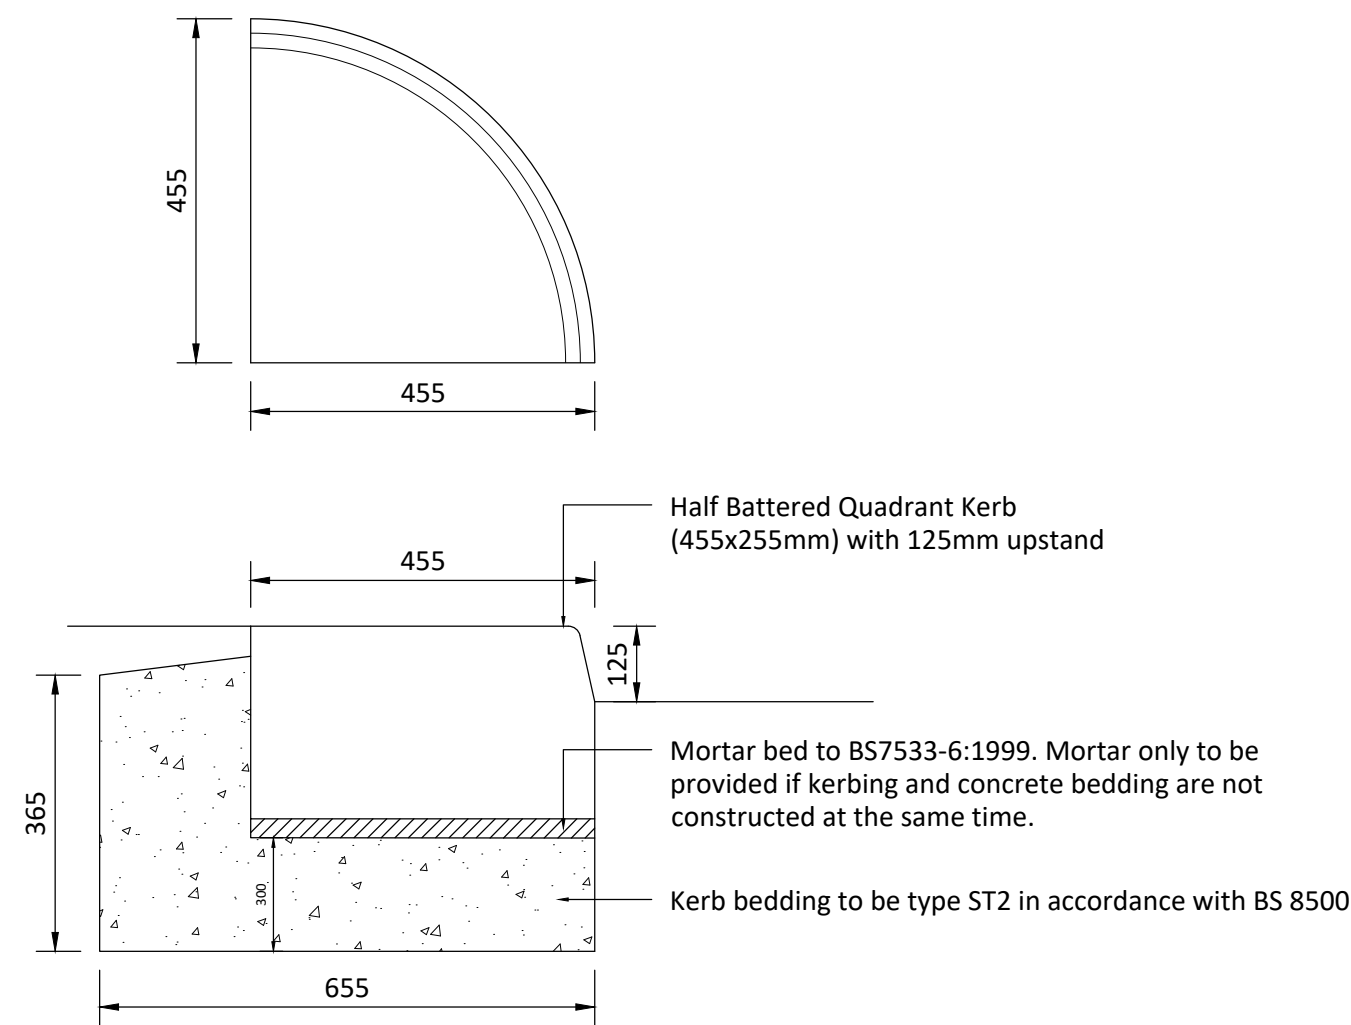

Quadrant Kerb - QHB2 - 455mm

Scale 1-10

P03	Updated to revised drainage strategy	MJF	JEM	02.11.21
P02	PRELIMINARY ISSUE	MJF	JEM	04.02.21
P01	DRAFT ISSUE	AM	MJF	04.12.20
Rev	Amendment	Drn	Chk	Date

considine
civil + structural engineers
25 Hollingworth Court, Turkey Mill
Ashford Road, Maidstone, Kent ME14 5PP
t: 01622 919918 e: info@considine.co.uk
www.considine.co.uk

Client:
BRT PROPERTIES KENT LTD

Project:
**2 VALE ROAD, NORTHFLEET
GRAVESEND
KENT, DA11 8BZ**

Drawing Title:
TYPICAL CONSTRUCTION DETAILS

considine ref	drawn by	date	drawing scales	original paper size
3474	AM	DEC'20	1:20@A1	A1

drawing reference :	project	originator	volume	level	type	role	number
3474- CON - 00 - XX - DR - C - 1540							

status :	status description :
S0	SUITABLE FOR INFORMATION
revision :	revision status :
P03	PRELIMINARY

This document is © Considine Limited

