


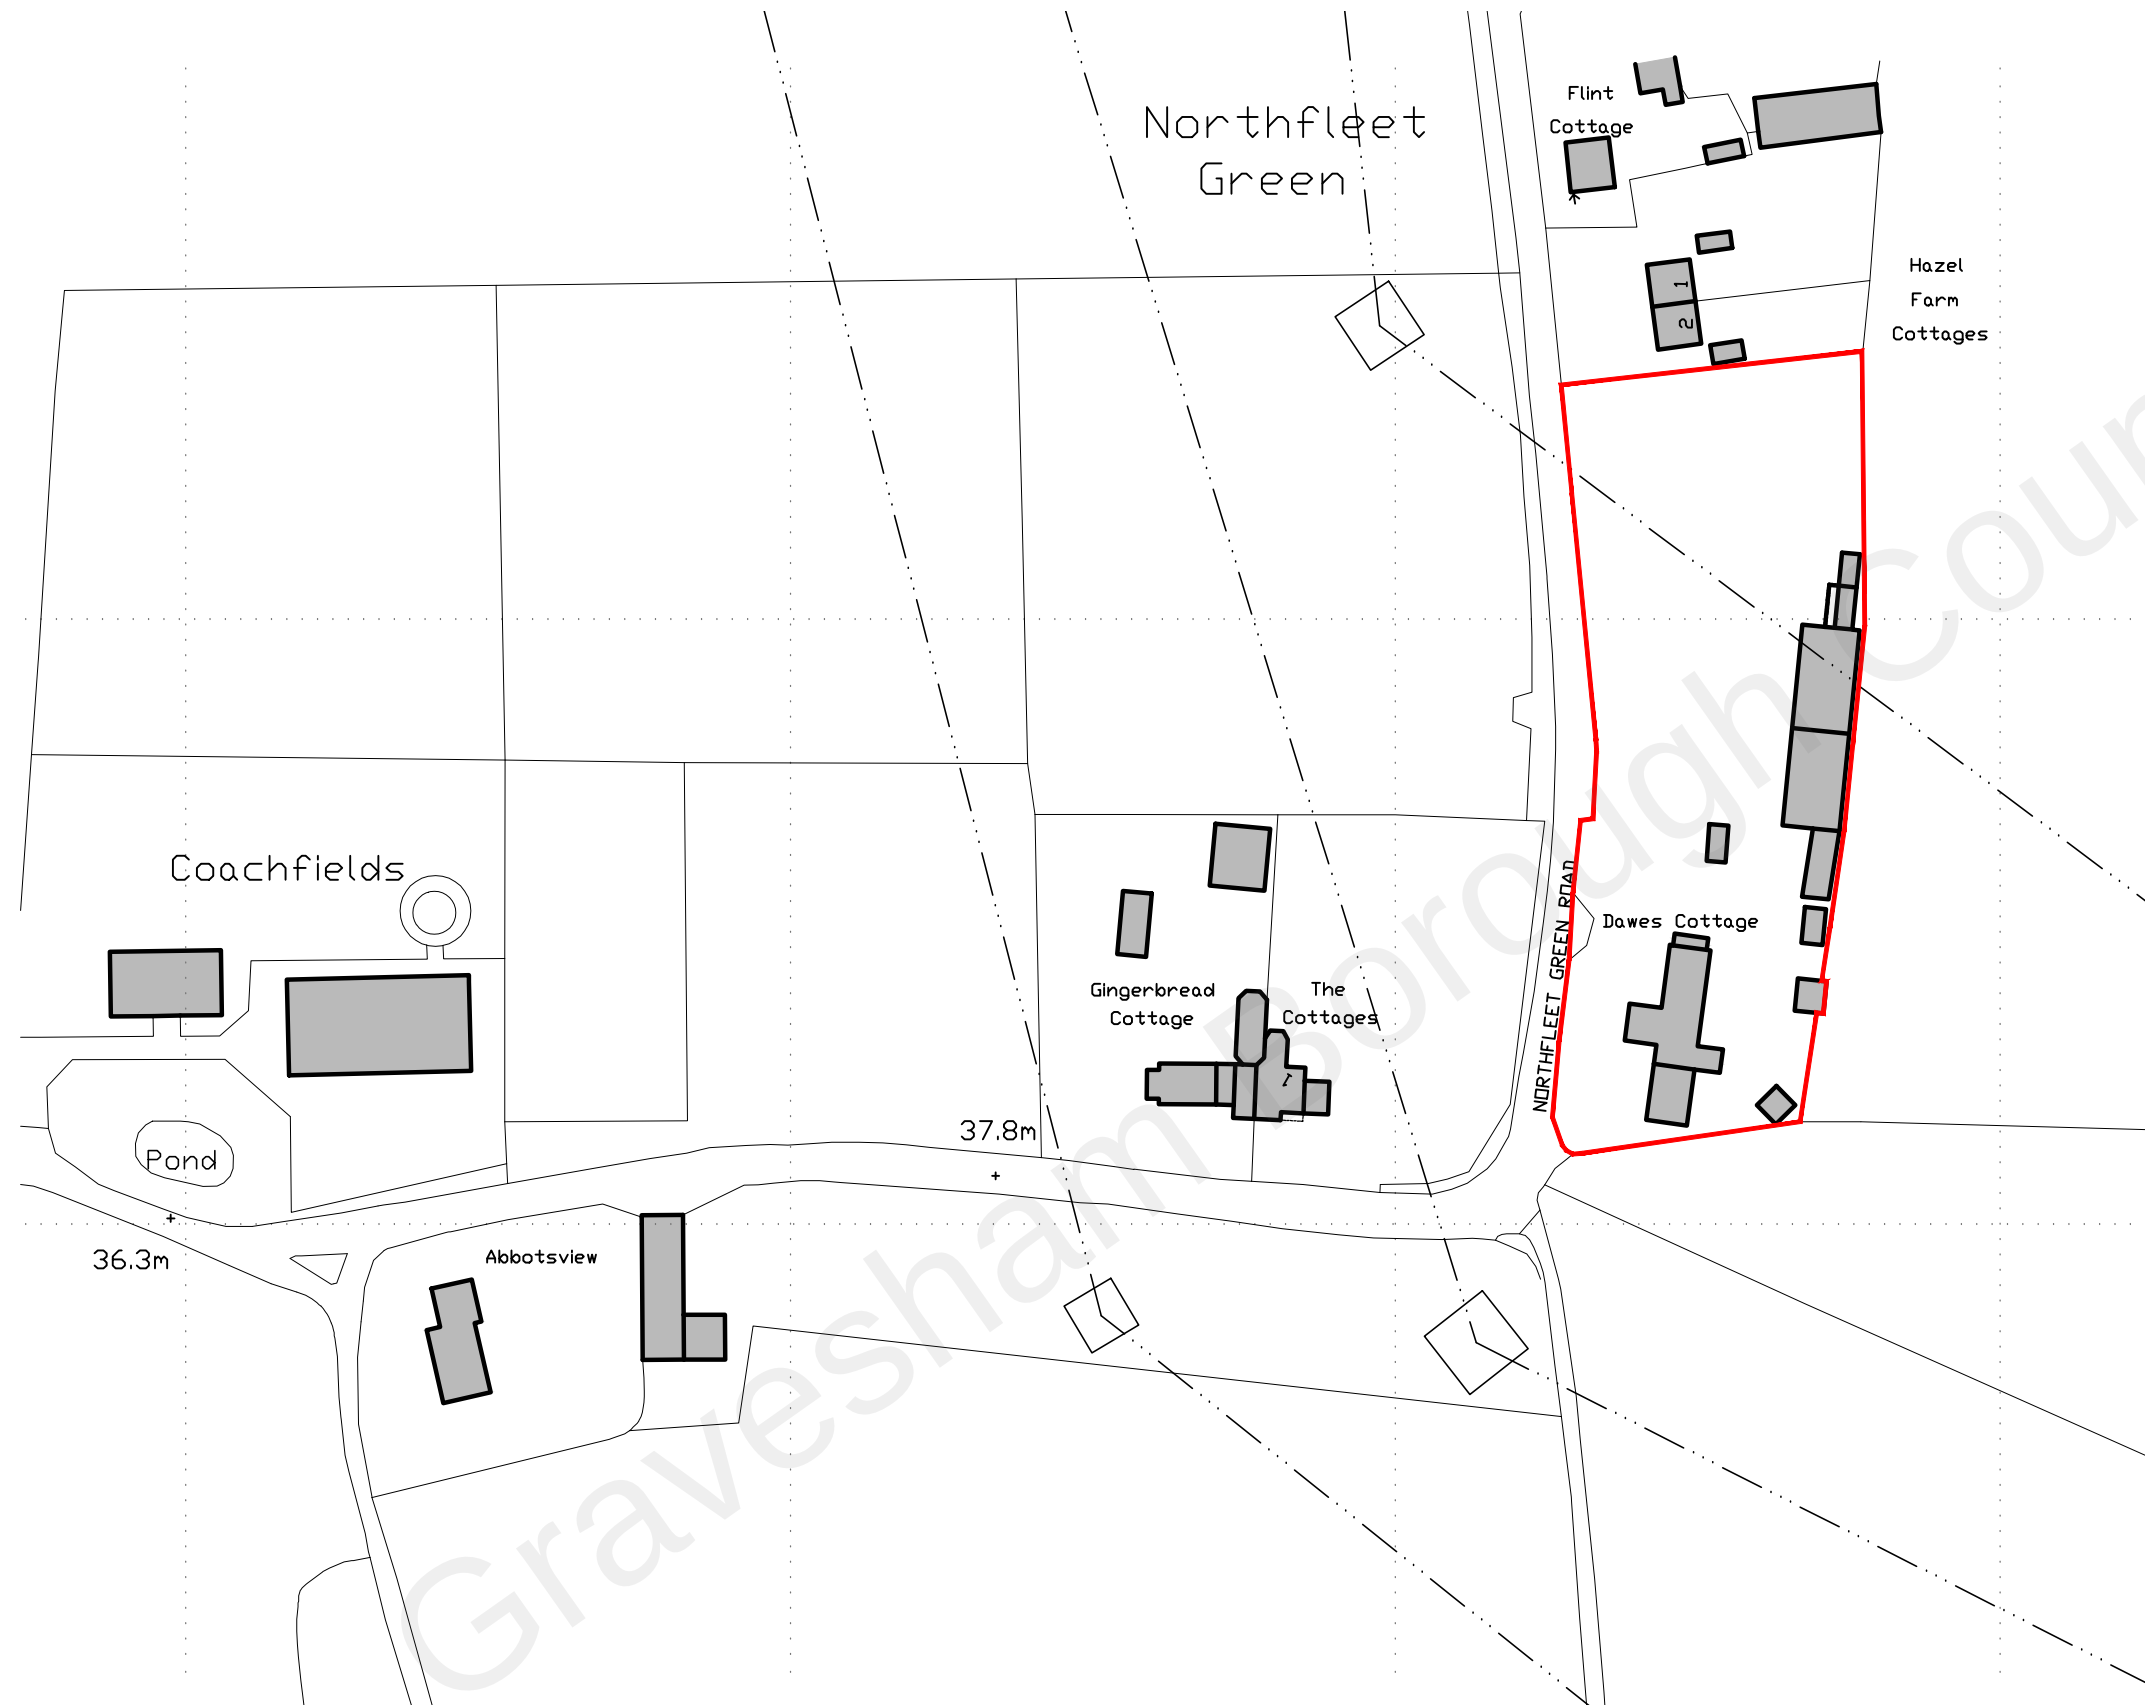


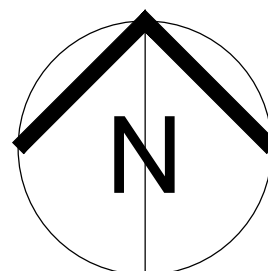

Location Plan
1:1250

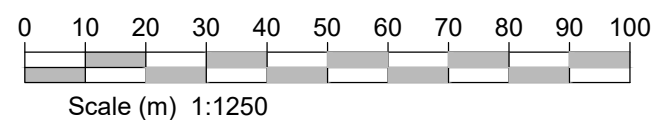

Although PDF files provide accurate printouts of what is on screen, small discrepancies can occur which may affect the sizes of scale drawings; check the size against the scale below and contact D+GP if you require a paper original

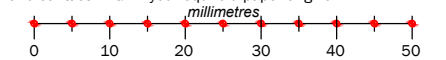

Figured dimensions are to be taken in preference to scaled dimensions, no work is to be put in hand until site dimensions have been checked and any discrepancies reported to the Architects.

The copyright of this drawing and design remains with The Duncan+Graham Partnership.

Revisions

Job title

New Leisure Building
at
Dawes Cottage
Northfleet Green Road
Istead Rise

for

Mr and Mrs P Martin

Drawing title

LOCATION PLAN

the
duncan+graham
partnership



Scale
1 : 1250

Date
June 2021

Drawn
pg

Job no
21.029

Dwg no
02

Rev

8 Cecil Square Margate Kent CT9 1BD

tel
01843 223488

email
margate@duncan-graham.co.uk

web
www.duncan-graham.co.uk

Original drawing size: A0 ☐ A1 ☐ A2 ☐ A3 ☒ A4 ☐ Other ☐