





Bike and Bin Store (Units 6-10)

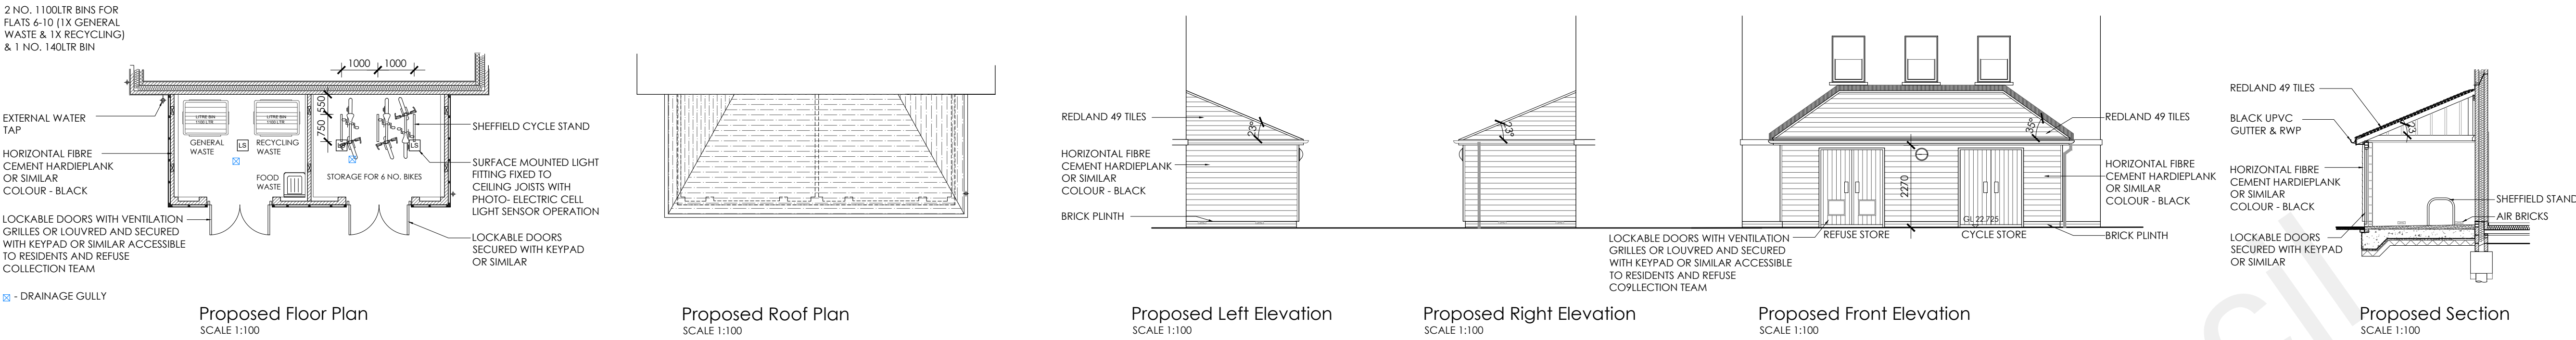

Bike Store (Units 1-5)

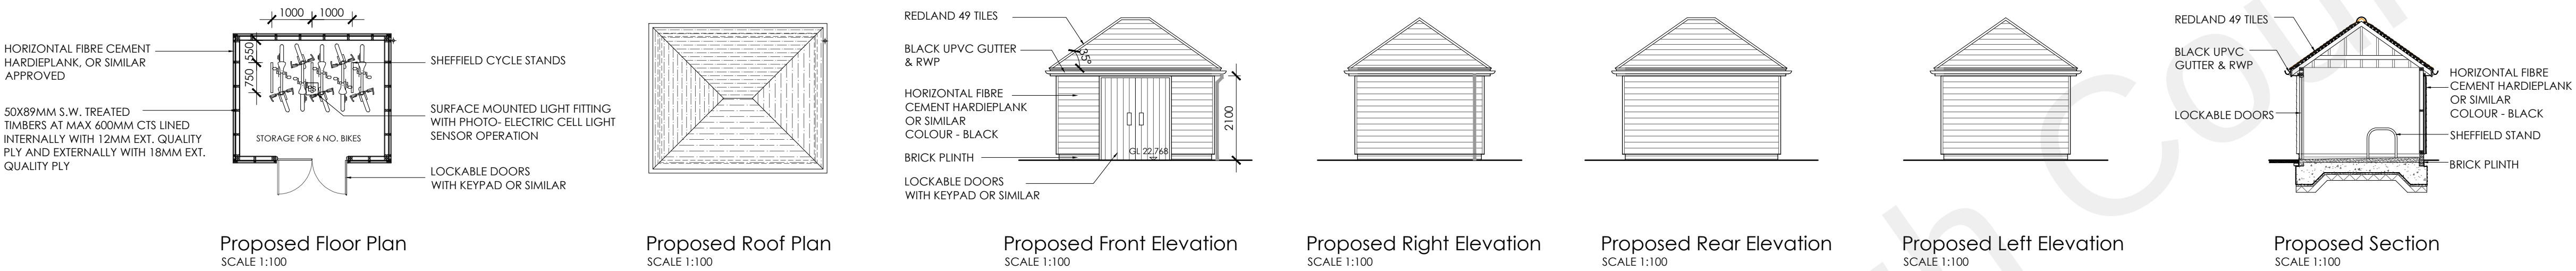

Bin Store (Units 1-5)

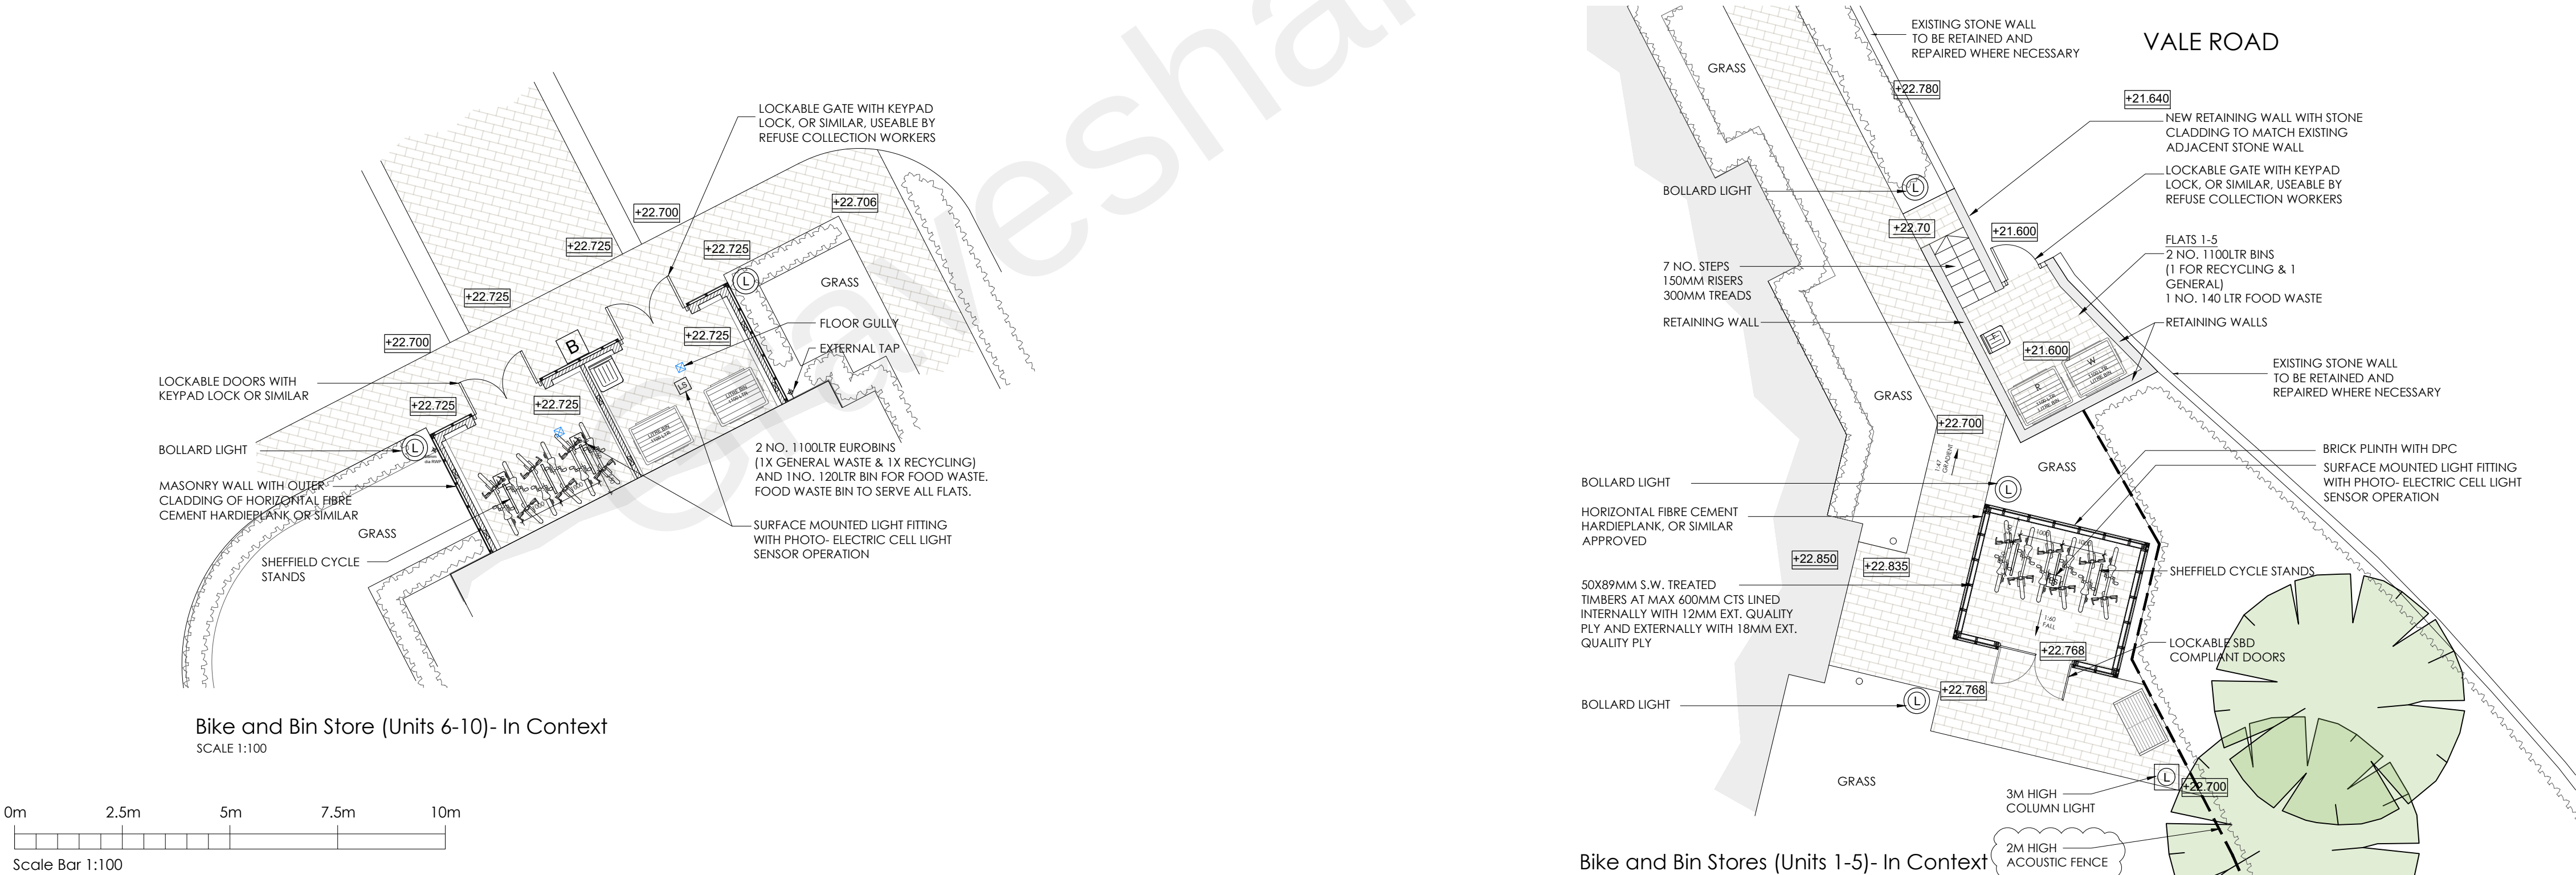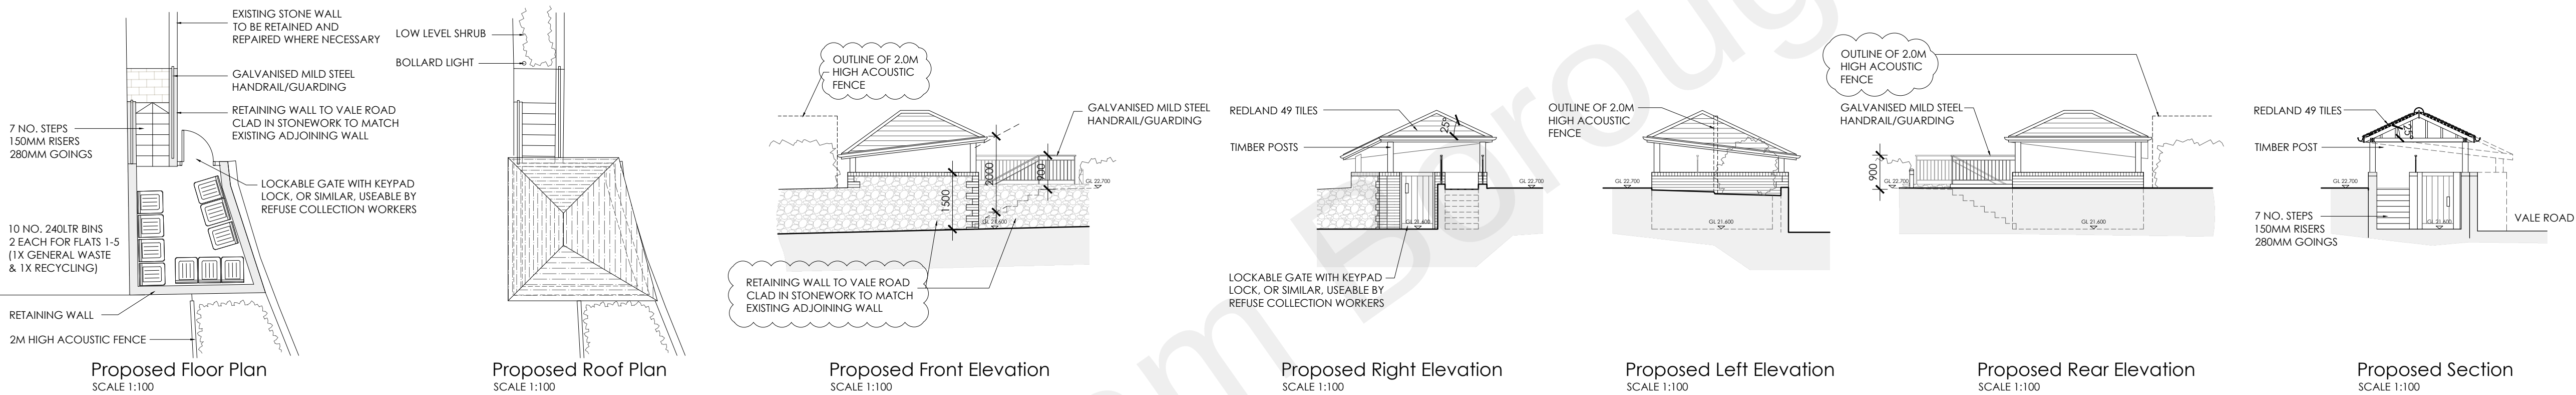

A 26.11.21 Acoustic fence added adjacent refuse store. Extra levels and notes added.

Rev	Date	Comments
-----	------	----------

PLANNING

Client
BRT Properties Kent Ltd

Project

2 Vale Road,
Northfleet,
Gravesend,
Kent,
DA11 8BZ

Title

Refuse and Cycle Stores
Proposed Plans, Elevations
& Indicative Section

Project No.

6223

Drawing No.
6223-PD-23

Scale
AS SHOWN @A1

Date

AUG 2021

Revision

A

Drawn

MN

Check

Nepicar House, London Road
Wrotham Heath, TN15 7RS
phone: 01732 753333
fax: 01732 753334
info@offsetarchitects.co.uk
www.offsetarchitects.co.uk

