



1

PLAN

Site Location Plan

SCALE 1: 1250


For construction purposes do not scale from this drawing
Use figured dimensions only
If in doubt ask

All dimensions to be checked on site

Work to be carried out in accordance with by-laws and regulations of local authorities and statutory undertakers

[notes](#)

- KEY**
- Application Boundary
 - Site Ownership Boundary

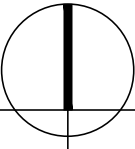

FOR INFORMATION


REV	DESCRIPTION	DR / CH	DATE
	Brimsole Barn 2		
	Meopham, Kent DA13 0BN		
	Site Location Plan		

Scale @ A3	1:1250
Created	November 2023
Drawn by:	MW
Checked by:	JL
Purpose of Issue	FOR INFORMATION

OPEN architecture

OPEN architecture	Architecture
	Building Surveying
	Project Management
	Interior Design

Anton House	www.openarc.co.uk
South Park	T +44 01732 779580
Sevenoaks / Kent / TN13 1EB	F +44 01732 741316

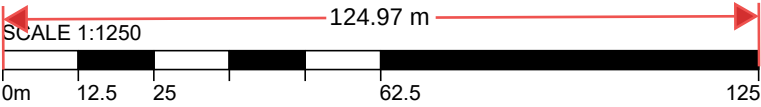

Job Reference	Drawing Number	Rev
23121	E002	--