



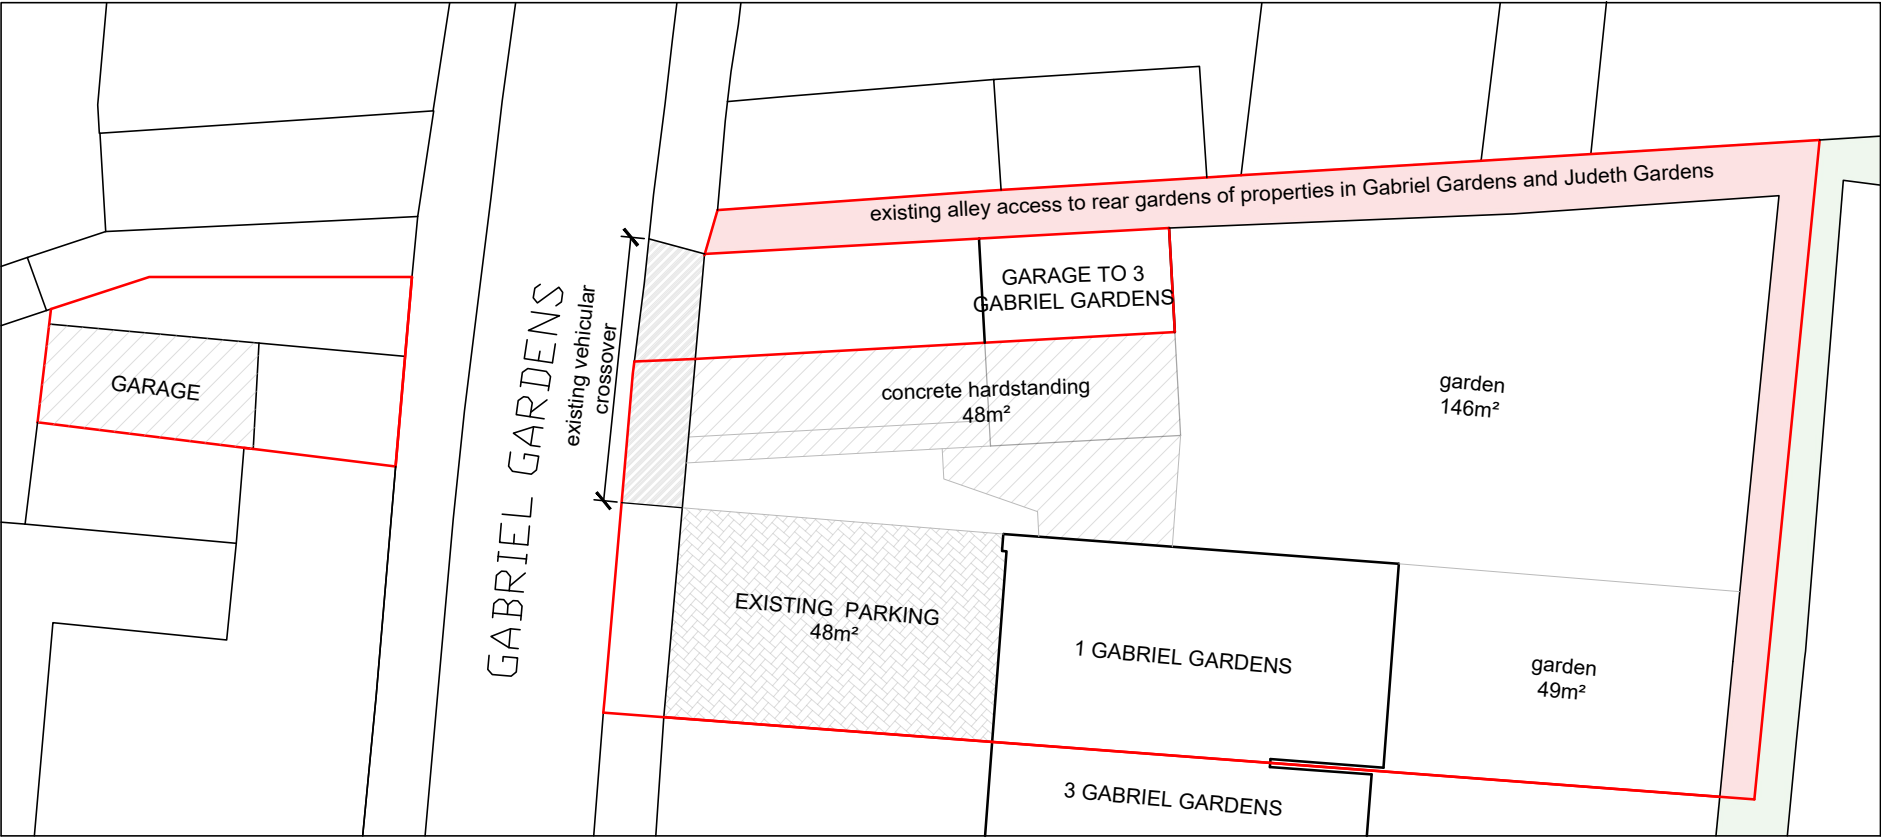


BLOCK PLAN
AS EXISTING
(1:200)

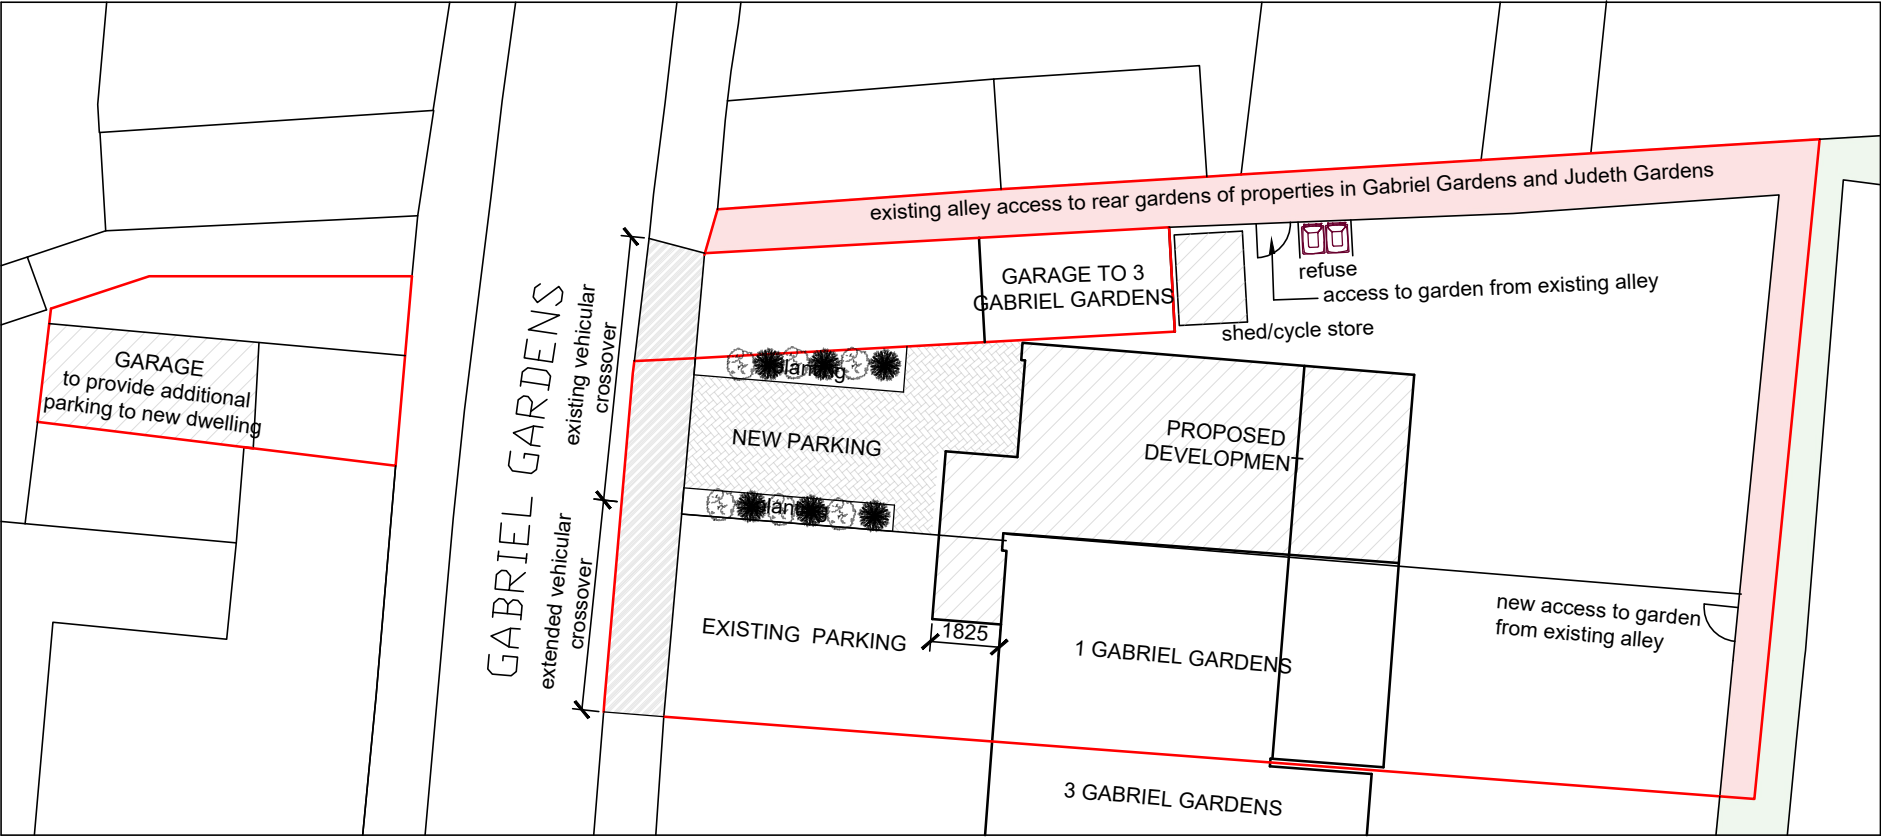

BLOCK PLAN
AS PROPOSED
(1:200)

LEGEND

- APPLICATION SITE BOUNDARY
- ACCESS ALLEY IN OWNERSHIP OF 1 GABRIELS GARDENS WITH RIGHT OF ACCESS TO OTHER PROPERTIES IN GABRIEL GARDENS, ASTRA DRIVE AND JUDETH CLOSE
- ACCESS ALLEY IN OWNERSHIP OF PROPERTIES IN ASTRA DRIVE AND JUDETH CLOSE WITH RIGHT OF ACCESS TO OTHER PROPERTIES IN GABRIEL GARDENS, ASTRA DRIVE AND JUDETH CLOSE

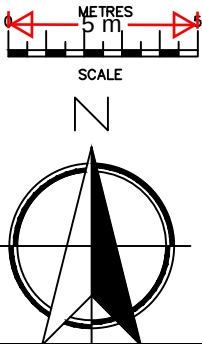

15/10/25	E	Application site boundary amended to include part rear alley
09/10/25	D	Application site boundary confirmed to include alley Right of way details added
09/07/25	C	Application site boundary confirmed
02/04/25	B	External surface detailsto existing plan added
05/03/25	A	Crossover details amended
Date	No	Revision

Penfold Project Services

Epmarket, Wrotham Road, Meopham, Kent, DA13 0JH
Telephone: 01474 816690
e-mail: apenfold448@btinternet.com

Job Title:
1 GABRIEL GARDENS
GRAVESEND
KENT
DA12 4QD

Dwg Title:
BLOCK PLAN
AS EXISTING &
AS PROPOSED

Scale: 1:200 @ A3

Dwg No.: 204D

Date: December 2024