


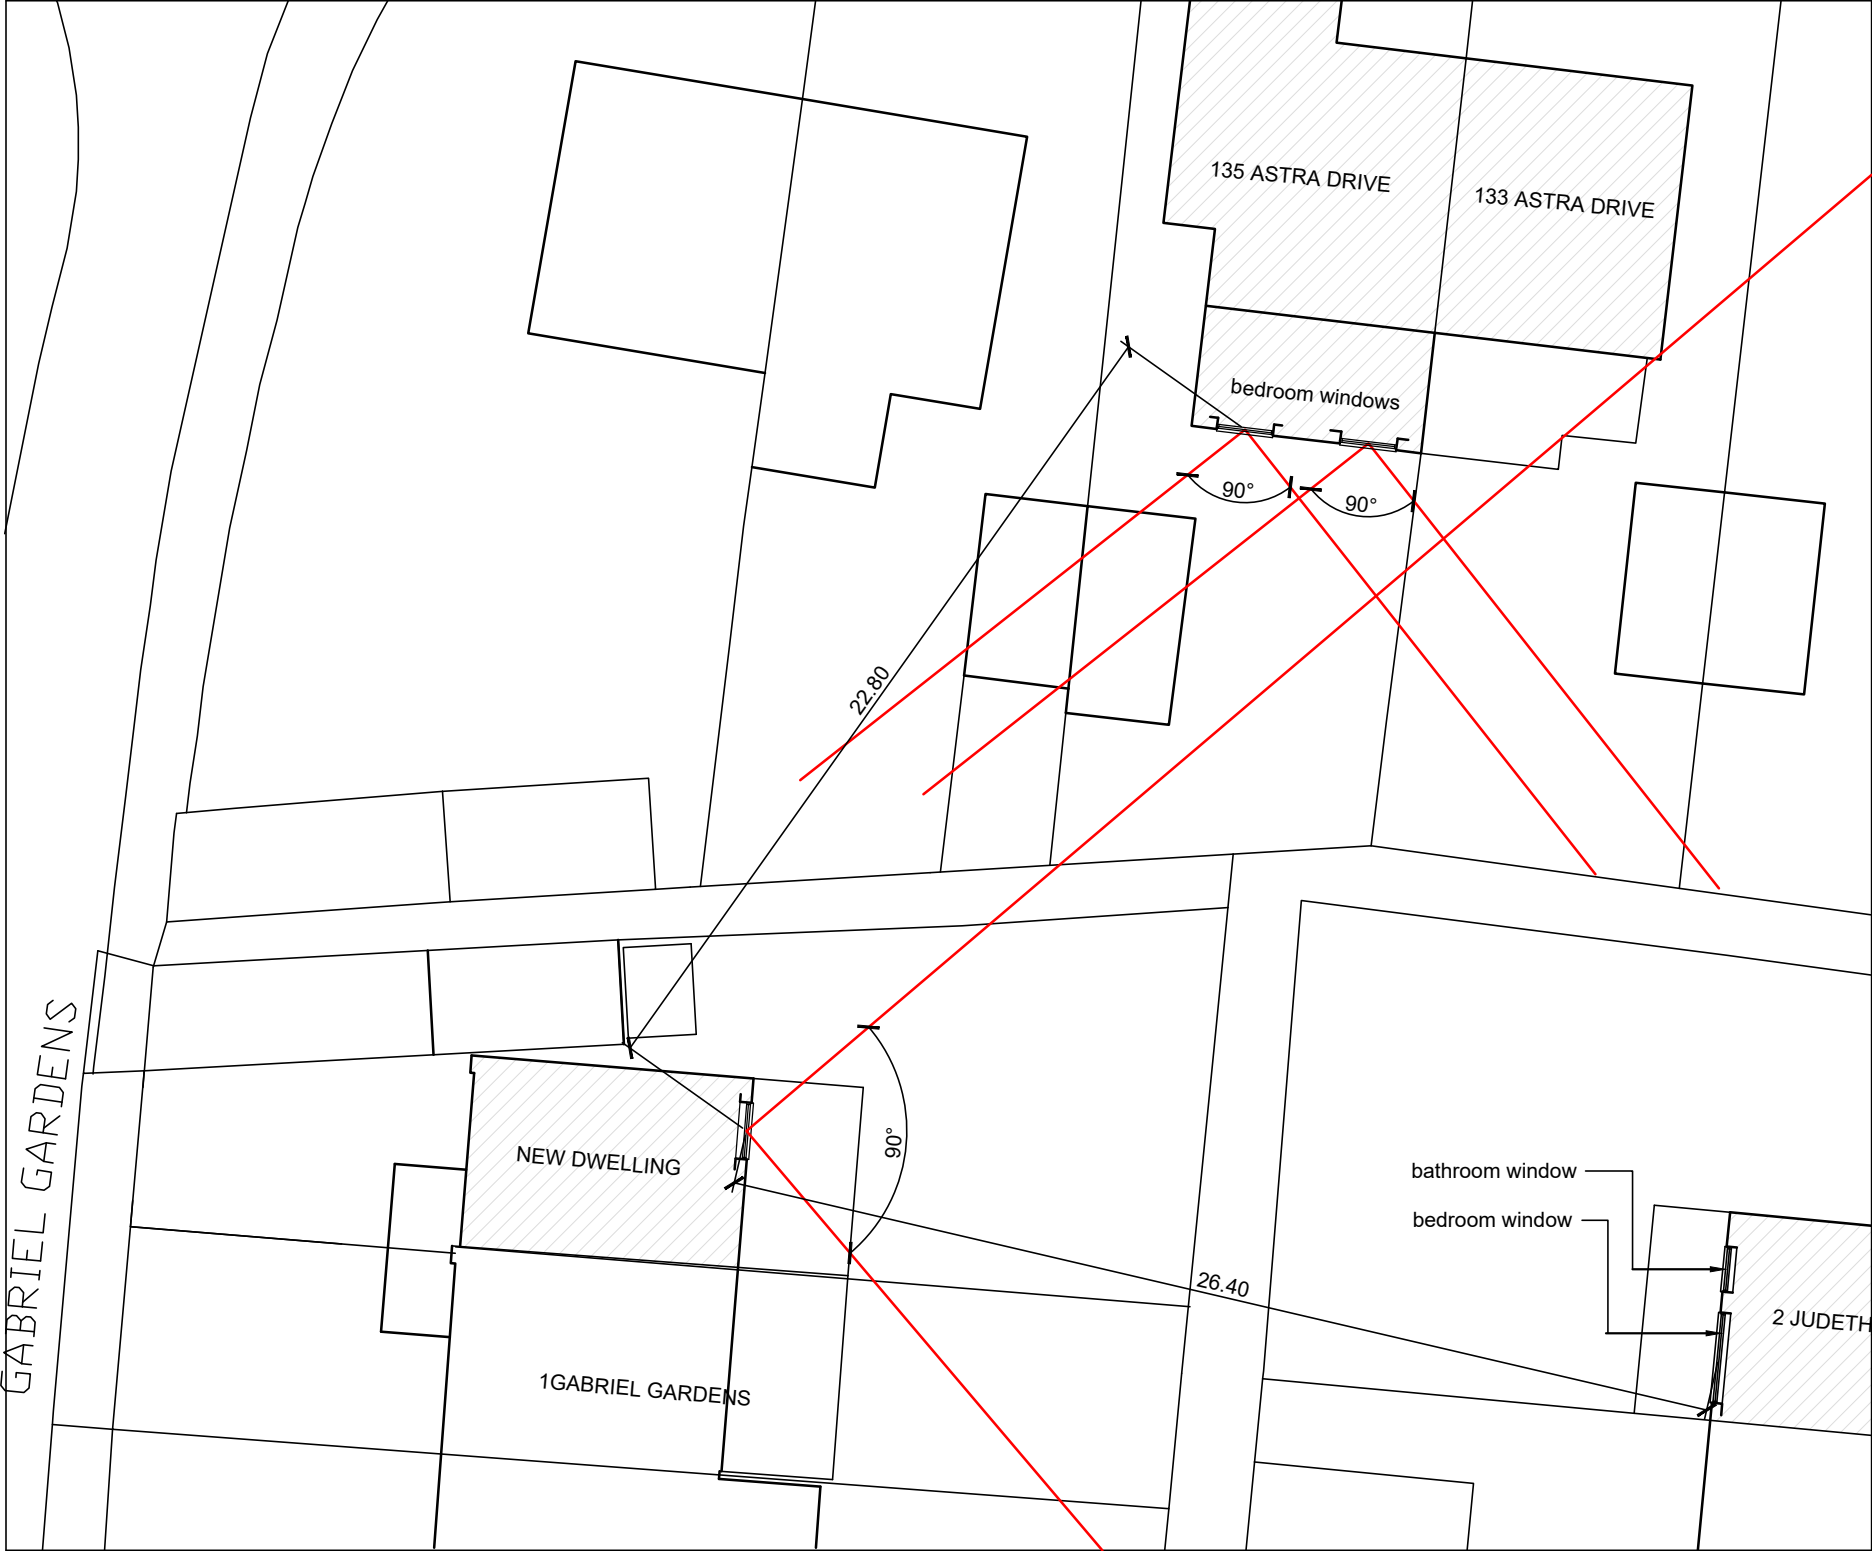


LEGEND



FIRST FLOOR EXTENT OF EACH PROPERTY



SCALE

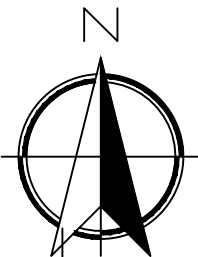

Date	No	Revision
Penfold Project Services		
Epmarket, Wrotham Road, Meopham, Kent, DA13 0JH Telephone: 01474 816690 e-mail: apenfold448@btinternet.com		
Job Title:	1 GABRIEL GARDENS GRAVESEND KENT DA12 4QD	
Dwg Title:	BLOCK PLAN AS PROPOSED SHOWING PRIVACY DISTANCES	
Scale:	1:200 @ A3	
Dwg No.:	205	
Date:	October 2025	

BLOCK PLAN
AS PROPOSED
(1:200)