


PROPOSED WINDOW DETAILS  
 BLACK HORSE COTTAGE,  
 ROUND ST, COBHAM DAISY  
 W/C 110 A/2 OCT 2023.  
 P. THOMAS ARCHITECTURE PROJECTS

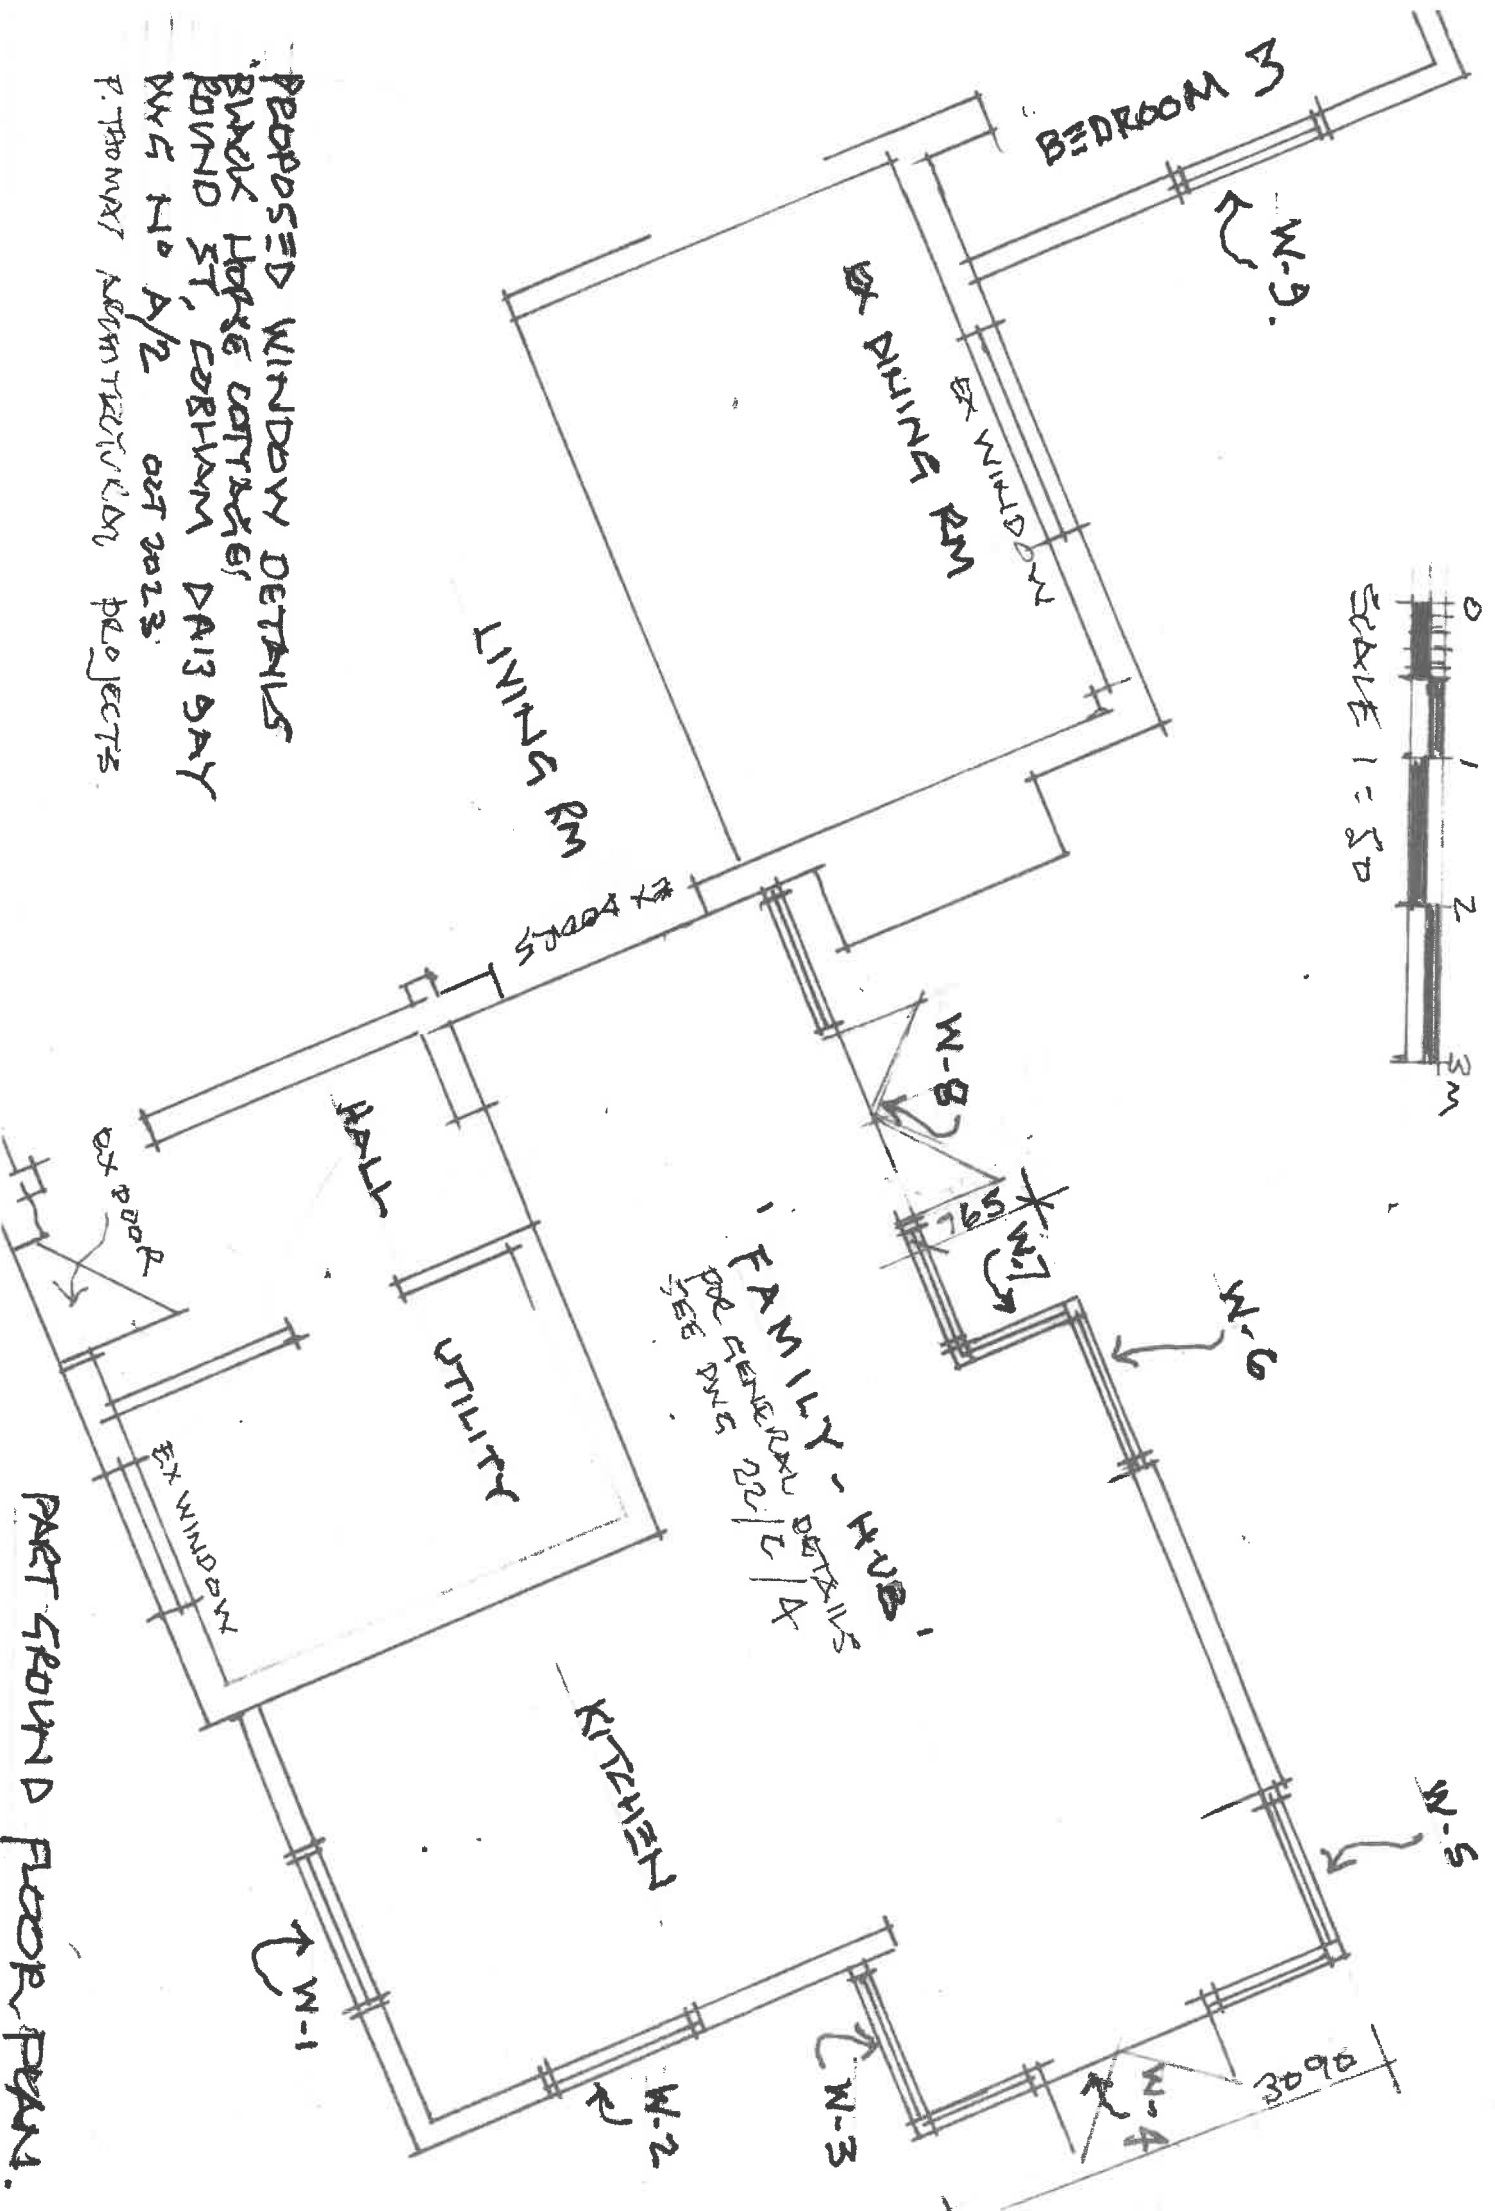

PART GROUND FLOOR PLAN.