


PROPOSED WINDOW DETAILS DWG A/4
 TYPICAL ARRANGEMENTS
 BRUK HORSE COTTAGE
 ROUND ST, COBHAM DA13 9AY
 TO BE USED IN CONJUNCTION WITH
 DWG A/1; A/2; A/3
 PRIMARY ARCHITECTURAL PROJECTS
 OCT 2023

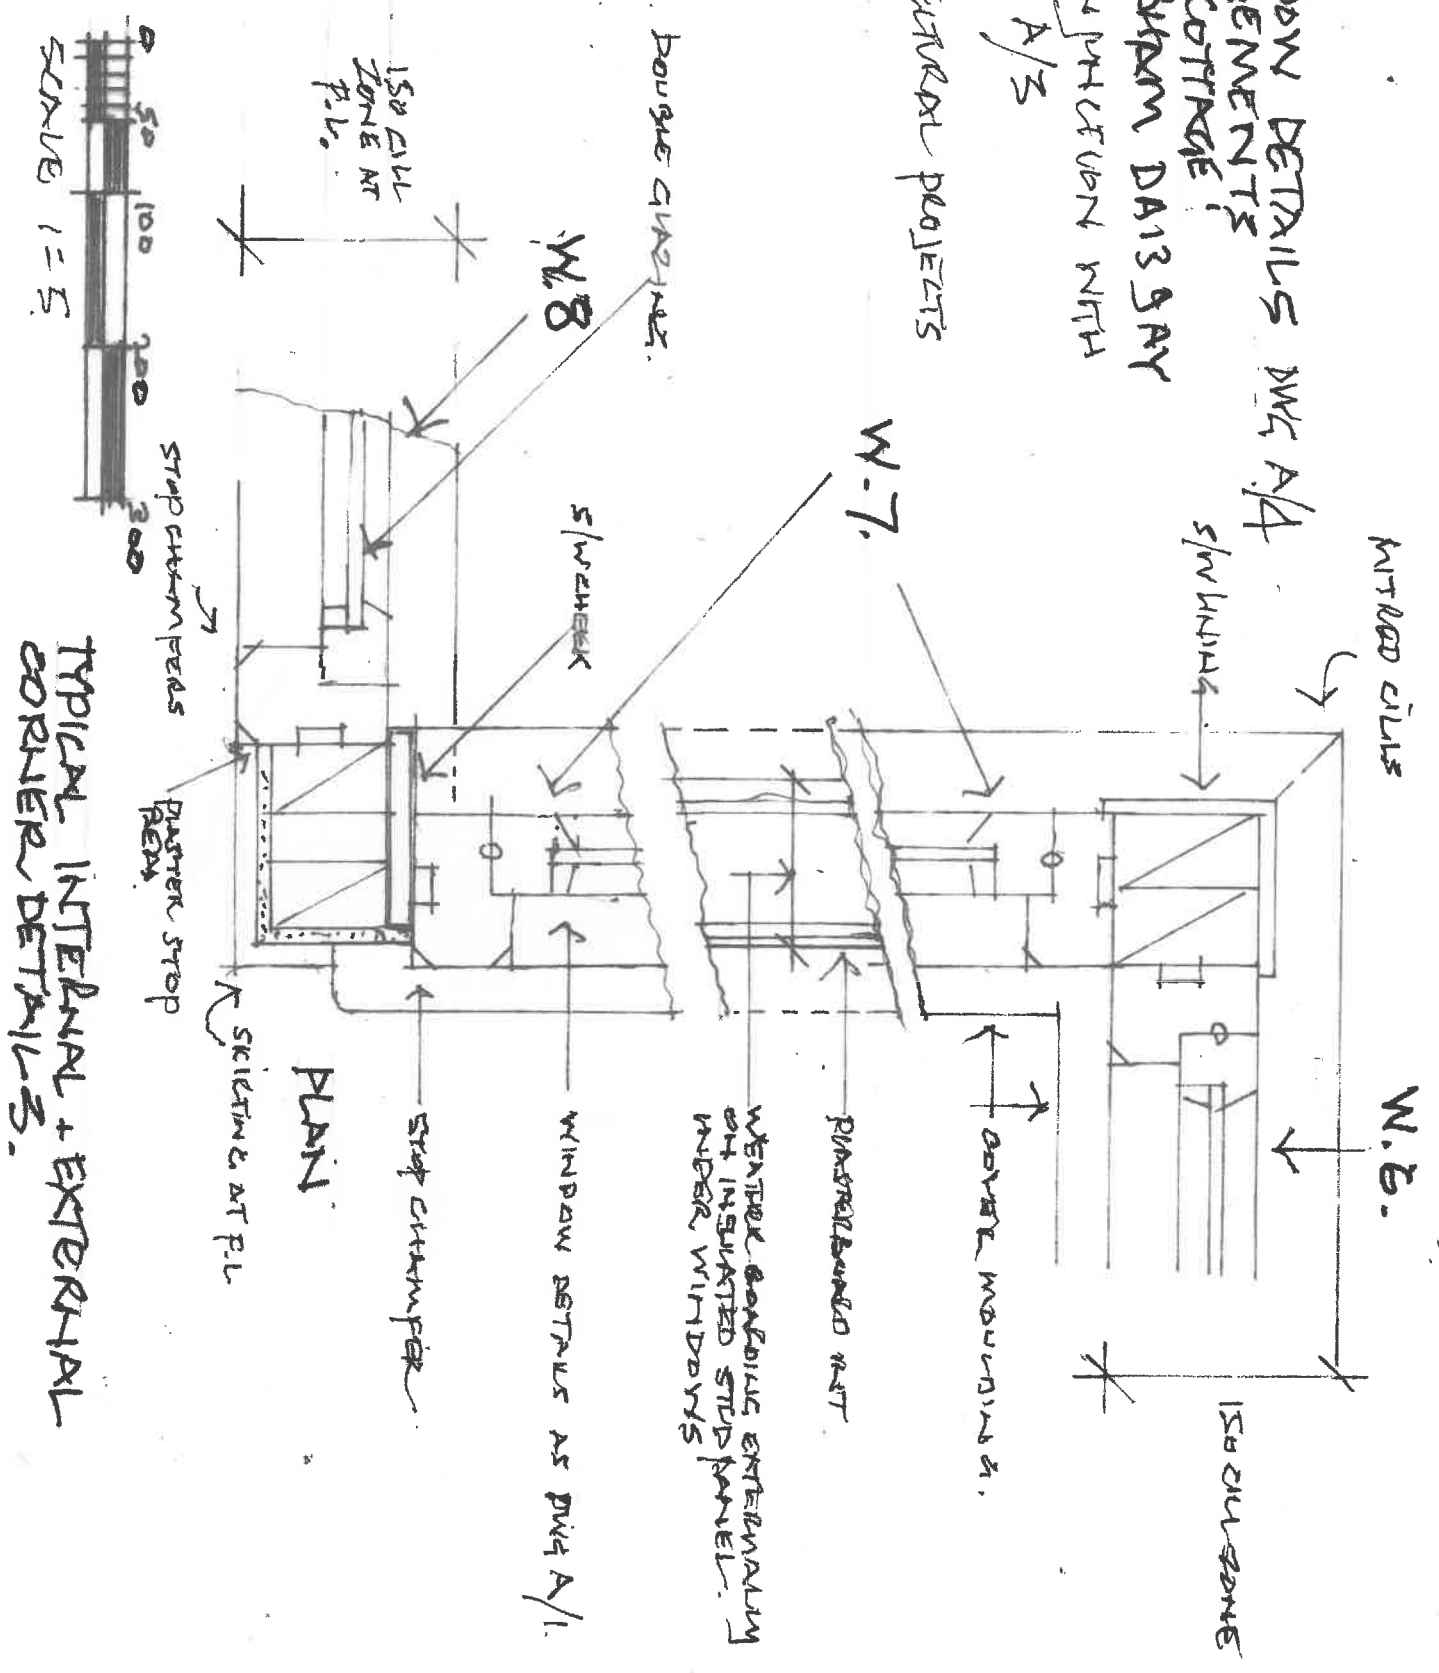

TYPICAL INTERNAL + EXTERNAL CORNER DETAILS.