



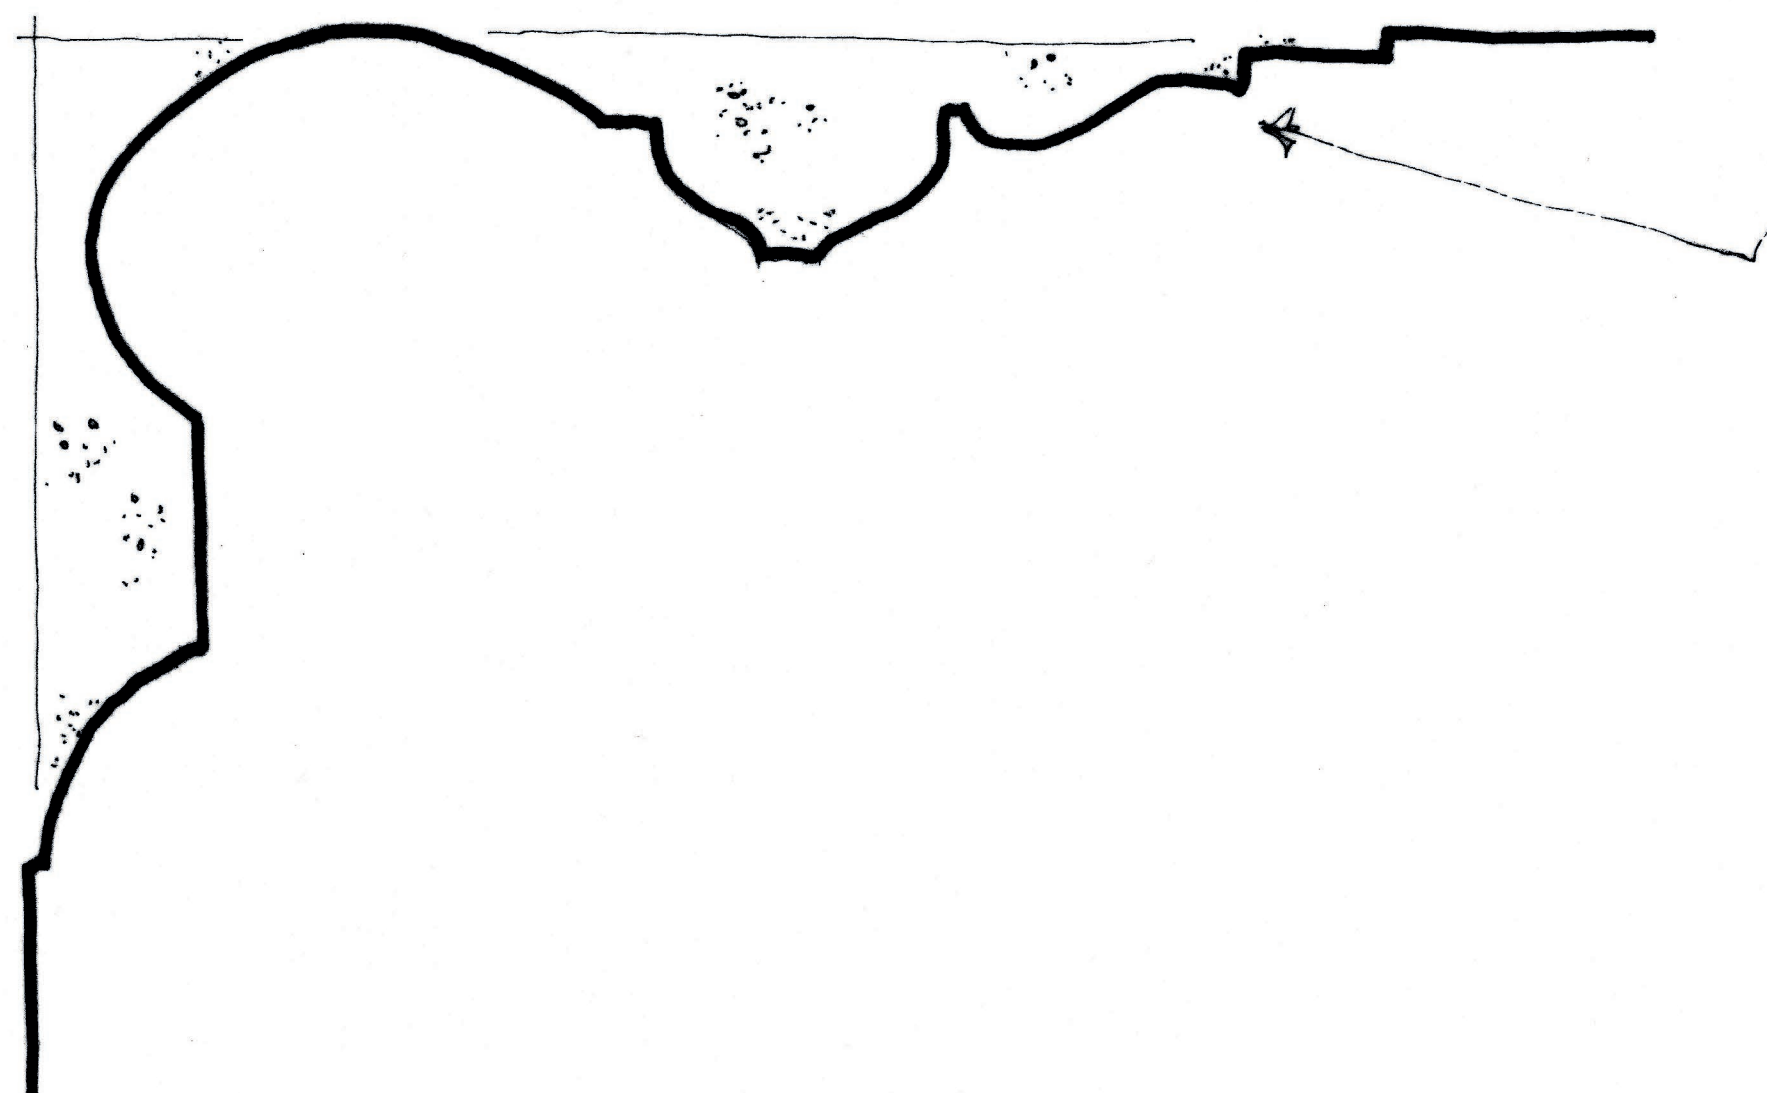

WHERE REPAIRS ARE REQUIRED, REMOVE PAINT FROM ADJACENT CORNICES WHICH ARE TO BE RETAINED TO ENABLE NEW CORNICE WORK TO PERFECTLY MATCH AT ABUTMENTS.

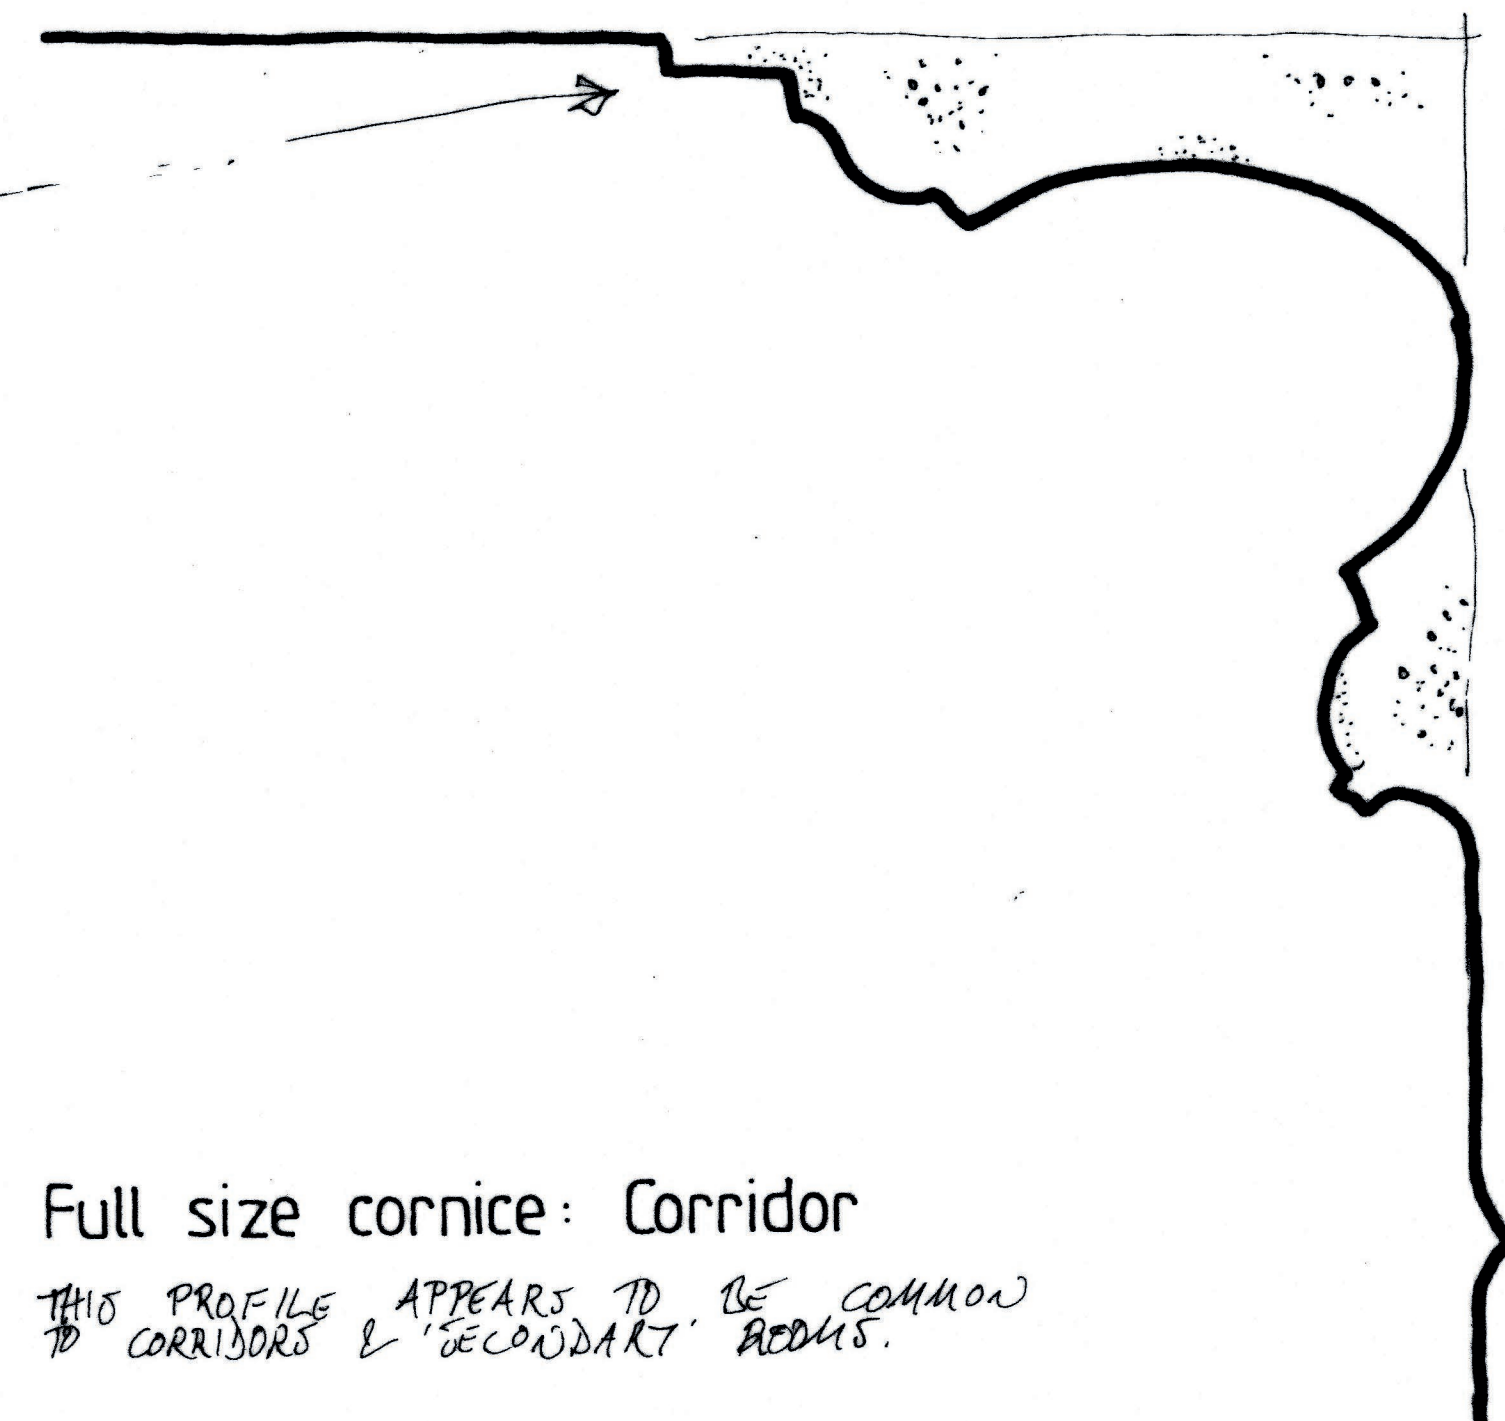


Full size cornice: Recording Studio*



*THIS IS THE ROOM ACCESSED FROM THE SOUTH-EAST DOOR OF THE FORMER COURT ROOM.

Full size cornice: Corridor

THIS PROFILE APPEARS TO BE COMMON TO CORRIDORS & SECONDARY ROOMS.

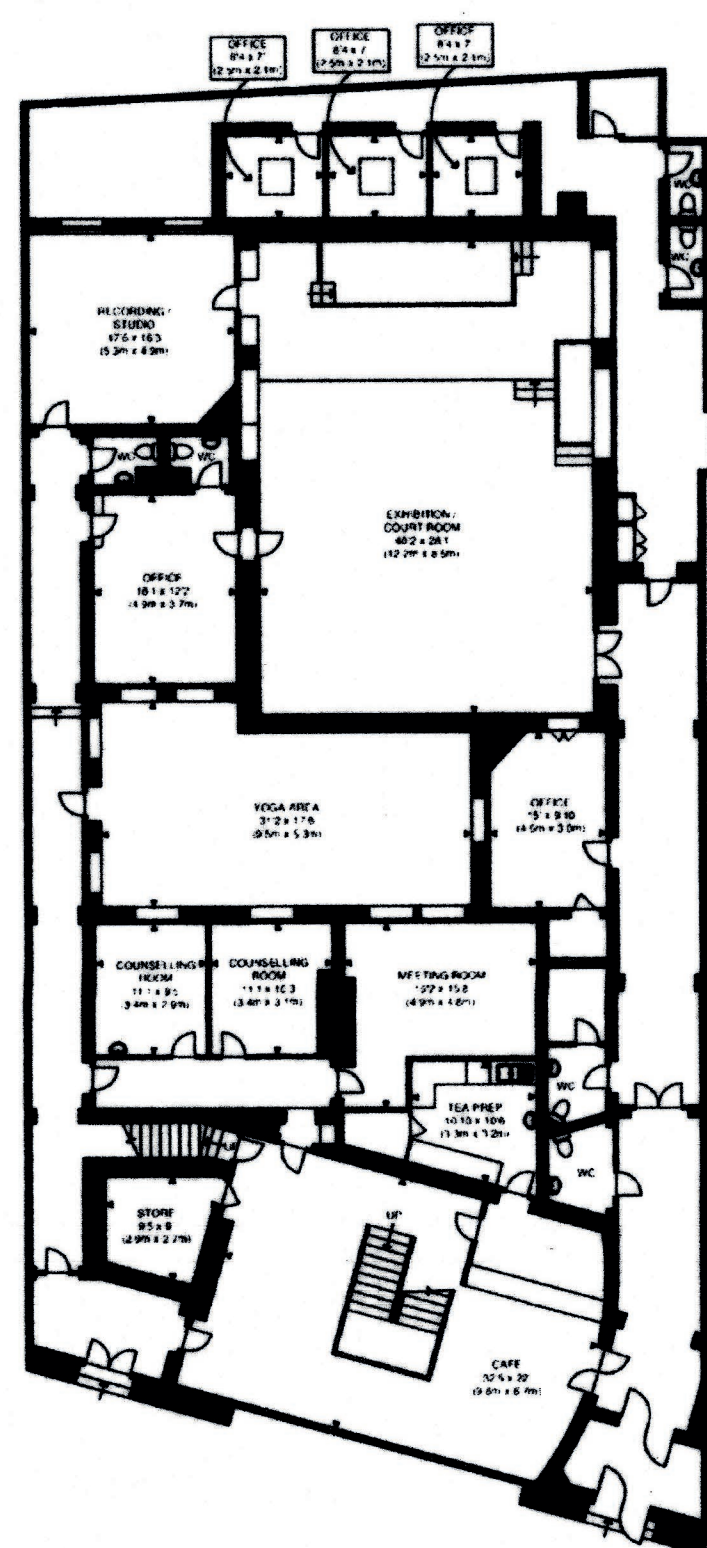

Ground floor plan
NOT TO SCALE.

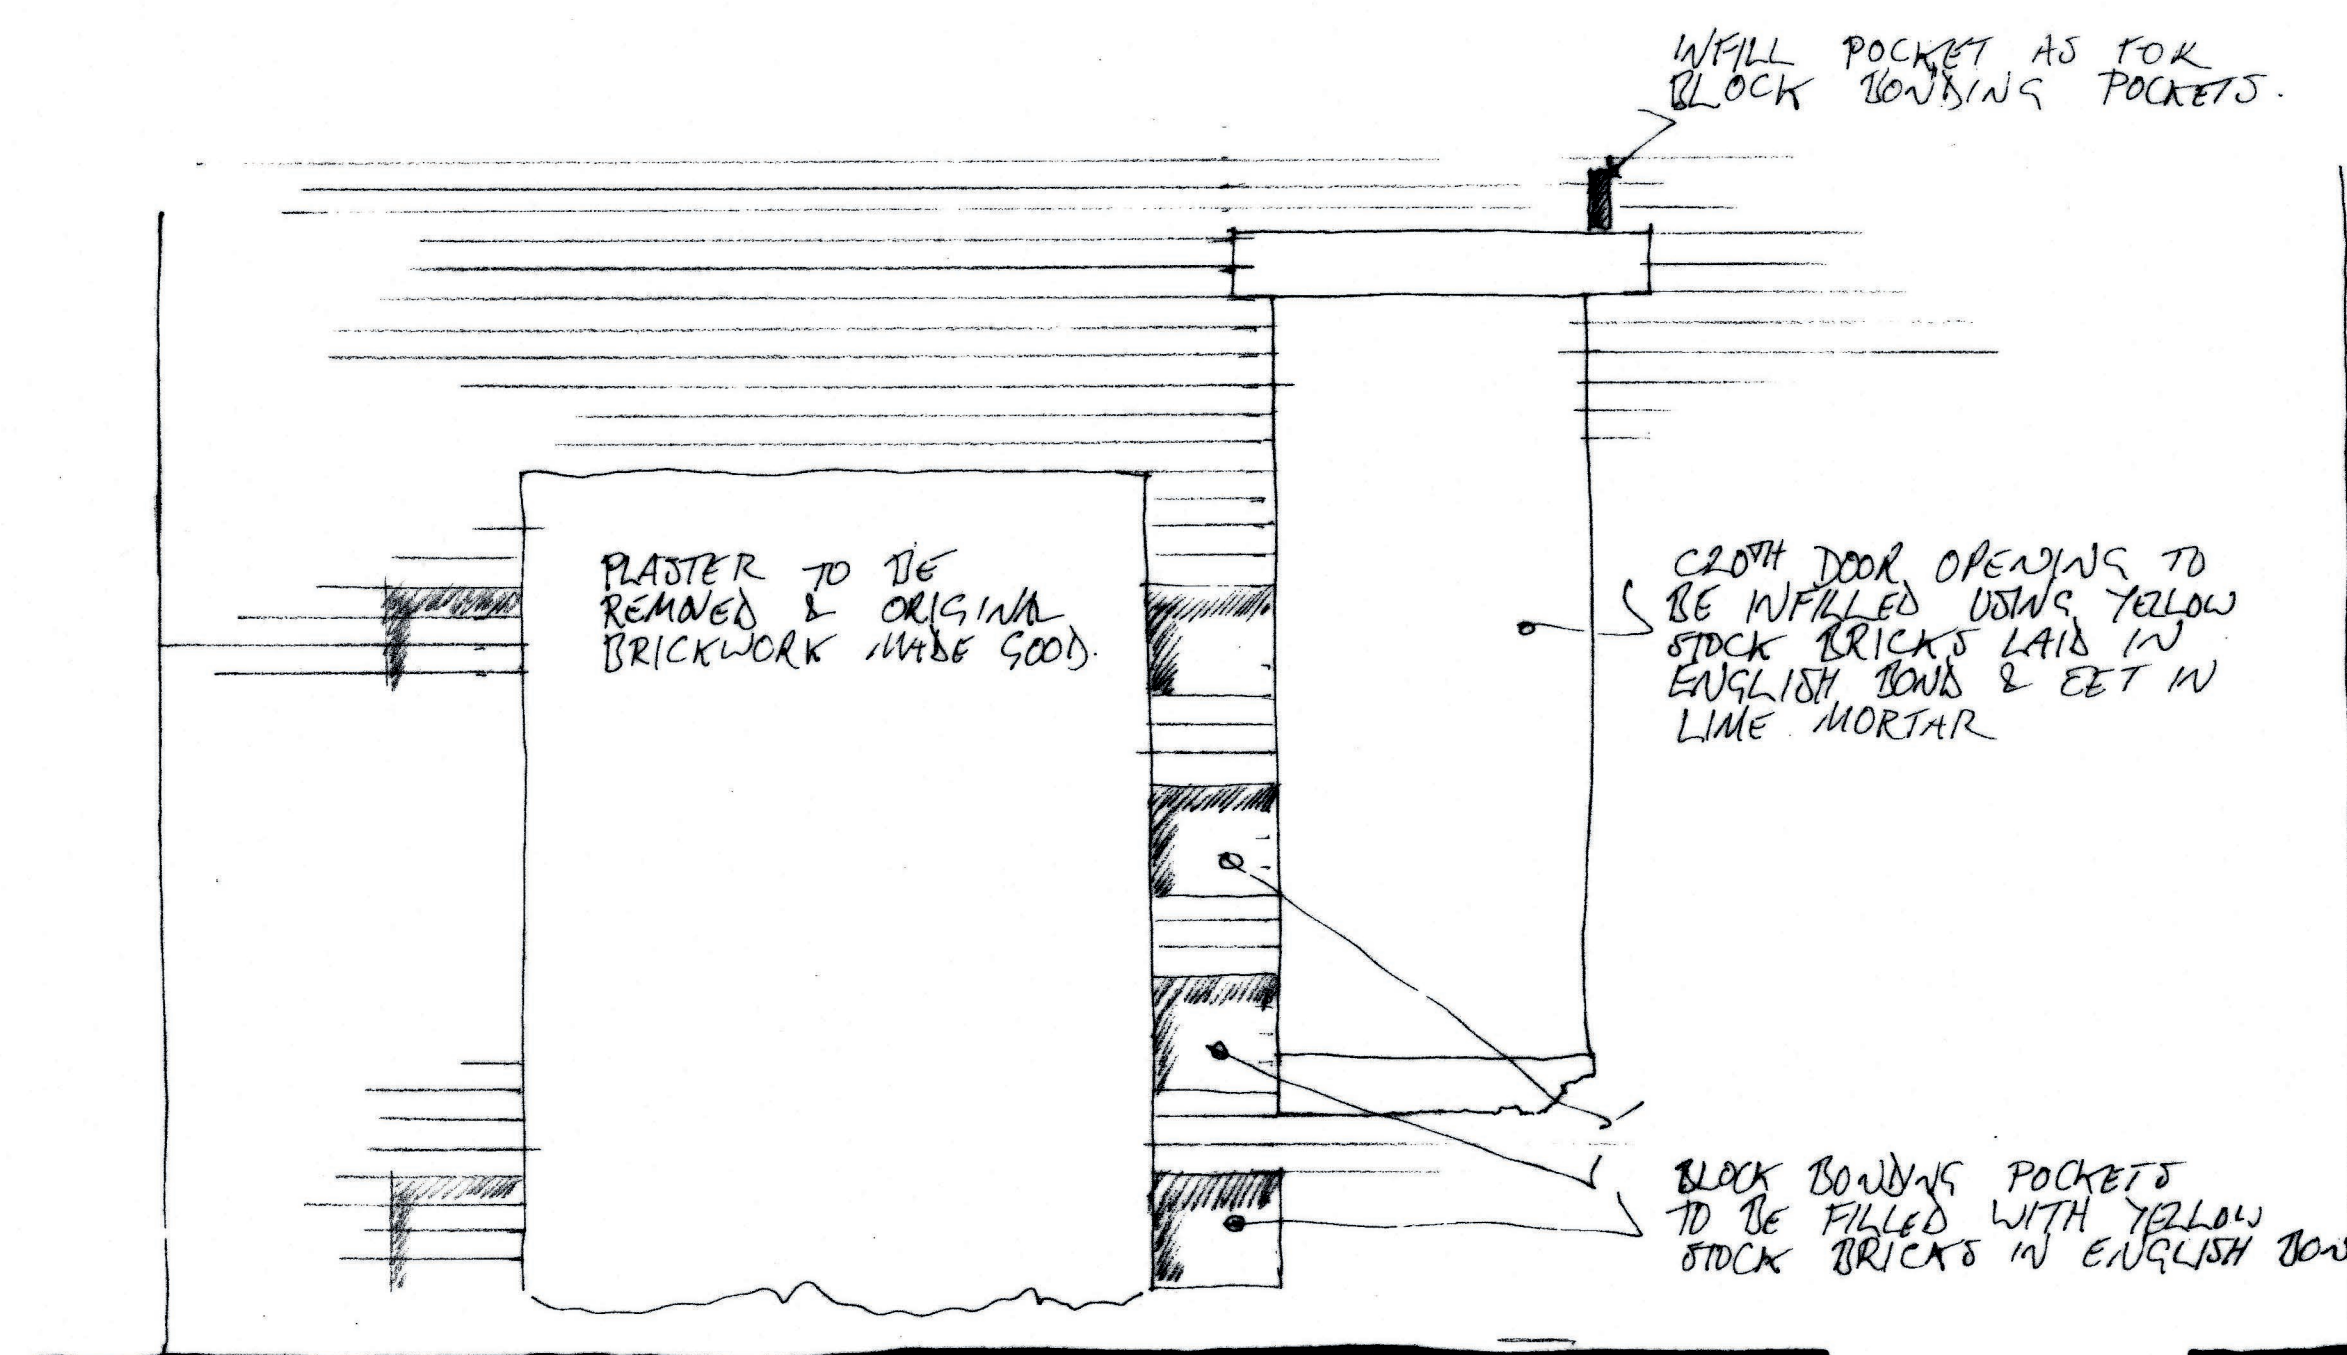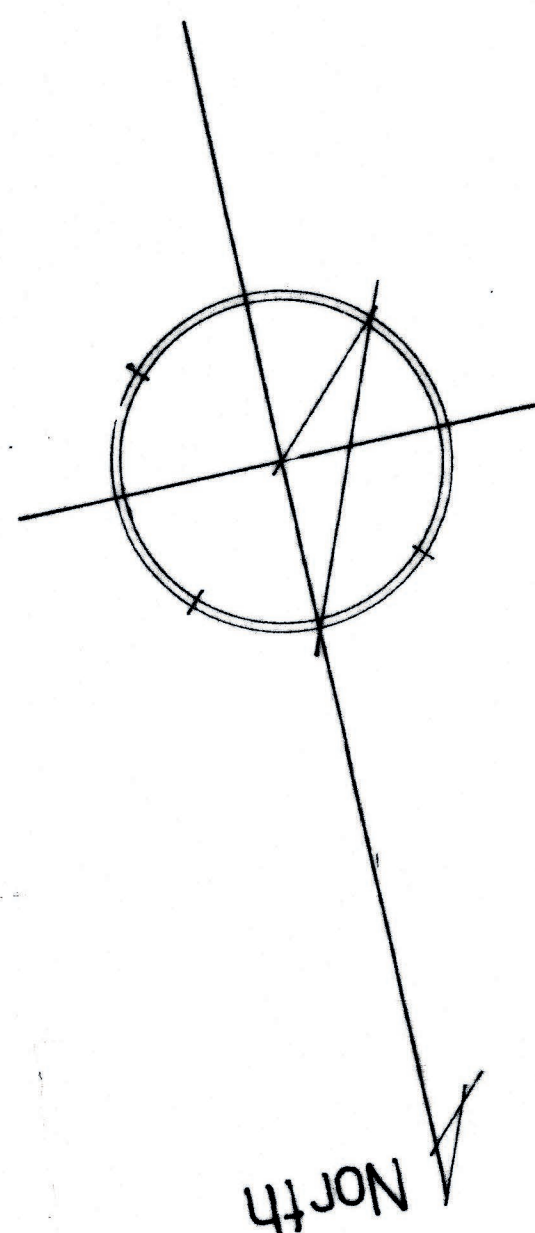

Internal courtyard North elevation as existing &...



...as proposed

26 King Street, Gravesend

Cornice profiles

Scale: full size

Drwg.: KSG/0424/06 Rev. A

Drwg. by: T. Ellis April 2024 Tel: 01233 770498

Rev. A: 1:20 courtyard elevations added June 2024

Notes:

Cornice repair profiles to match existing

See Schedule of Work

See Acorn Commercial floor plan for room references

1:1 Scale bar

