




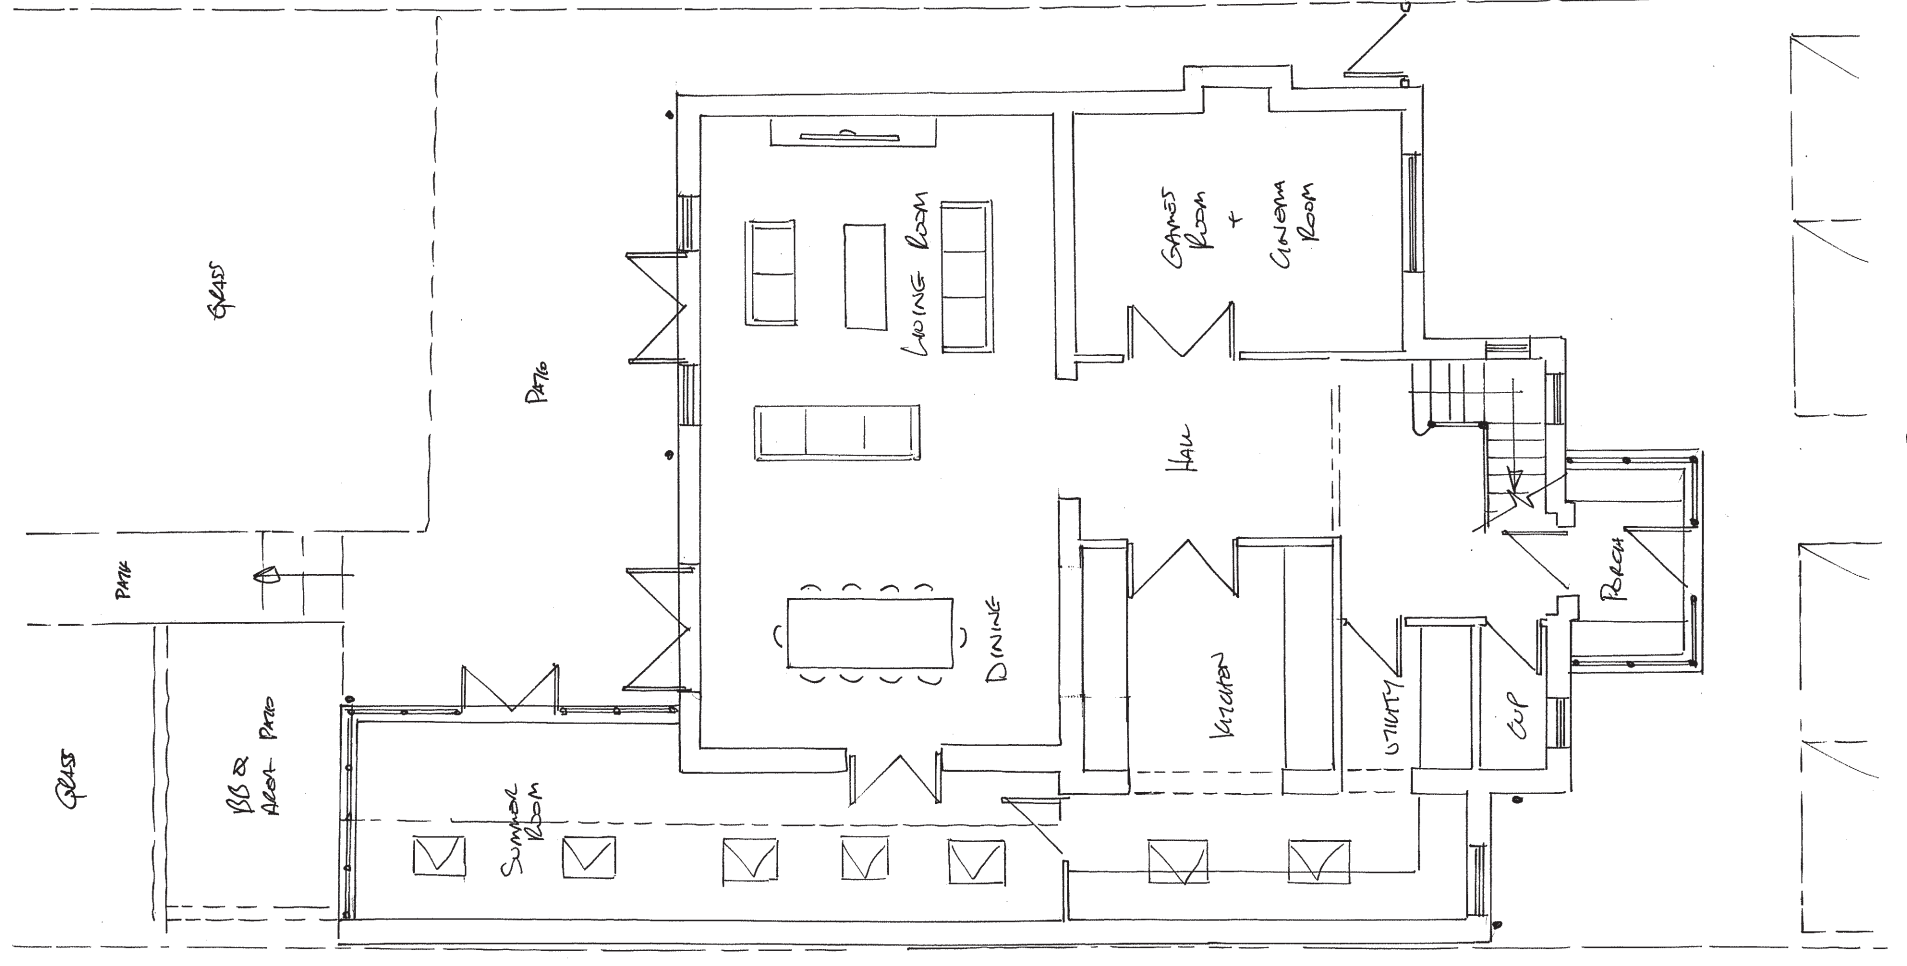


EXISTING GROUND FLOOR GA

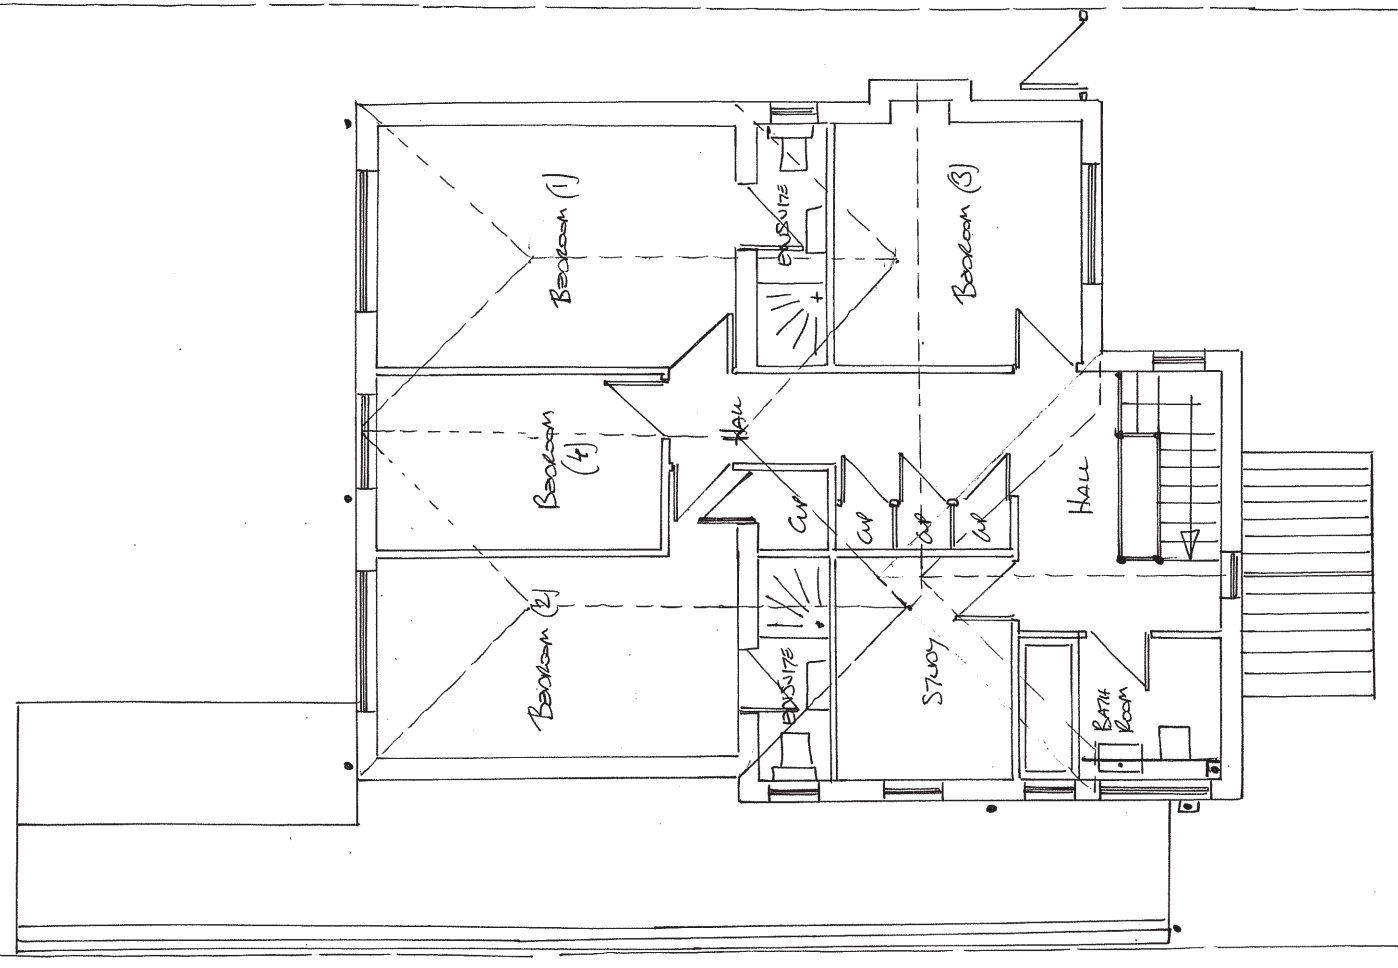



EXISTING FIRST FLOOR GA

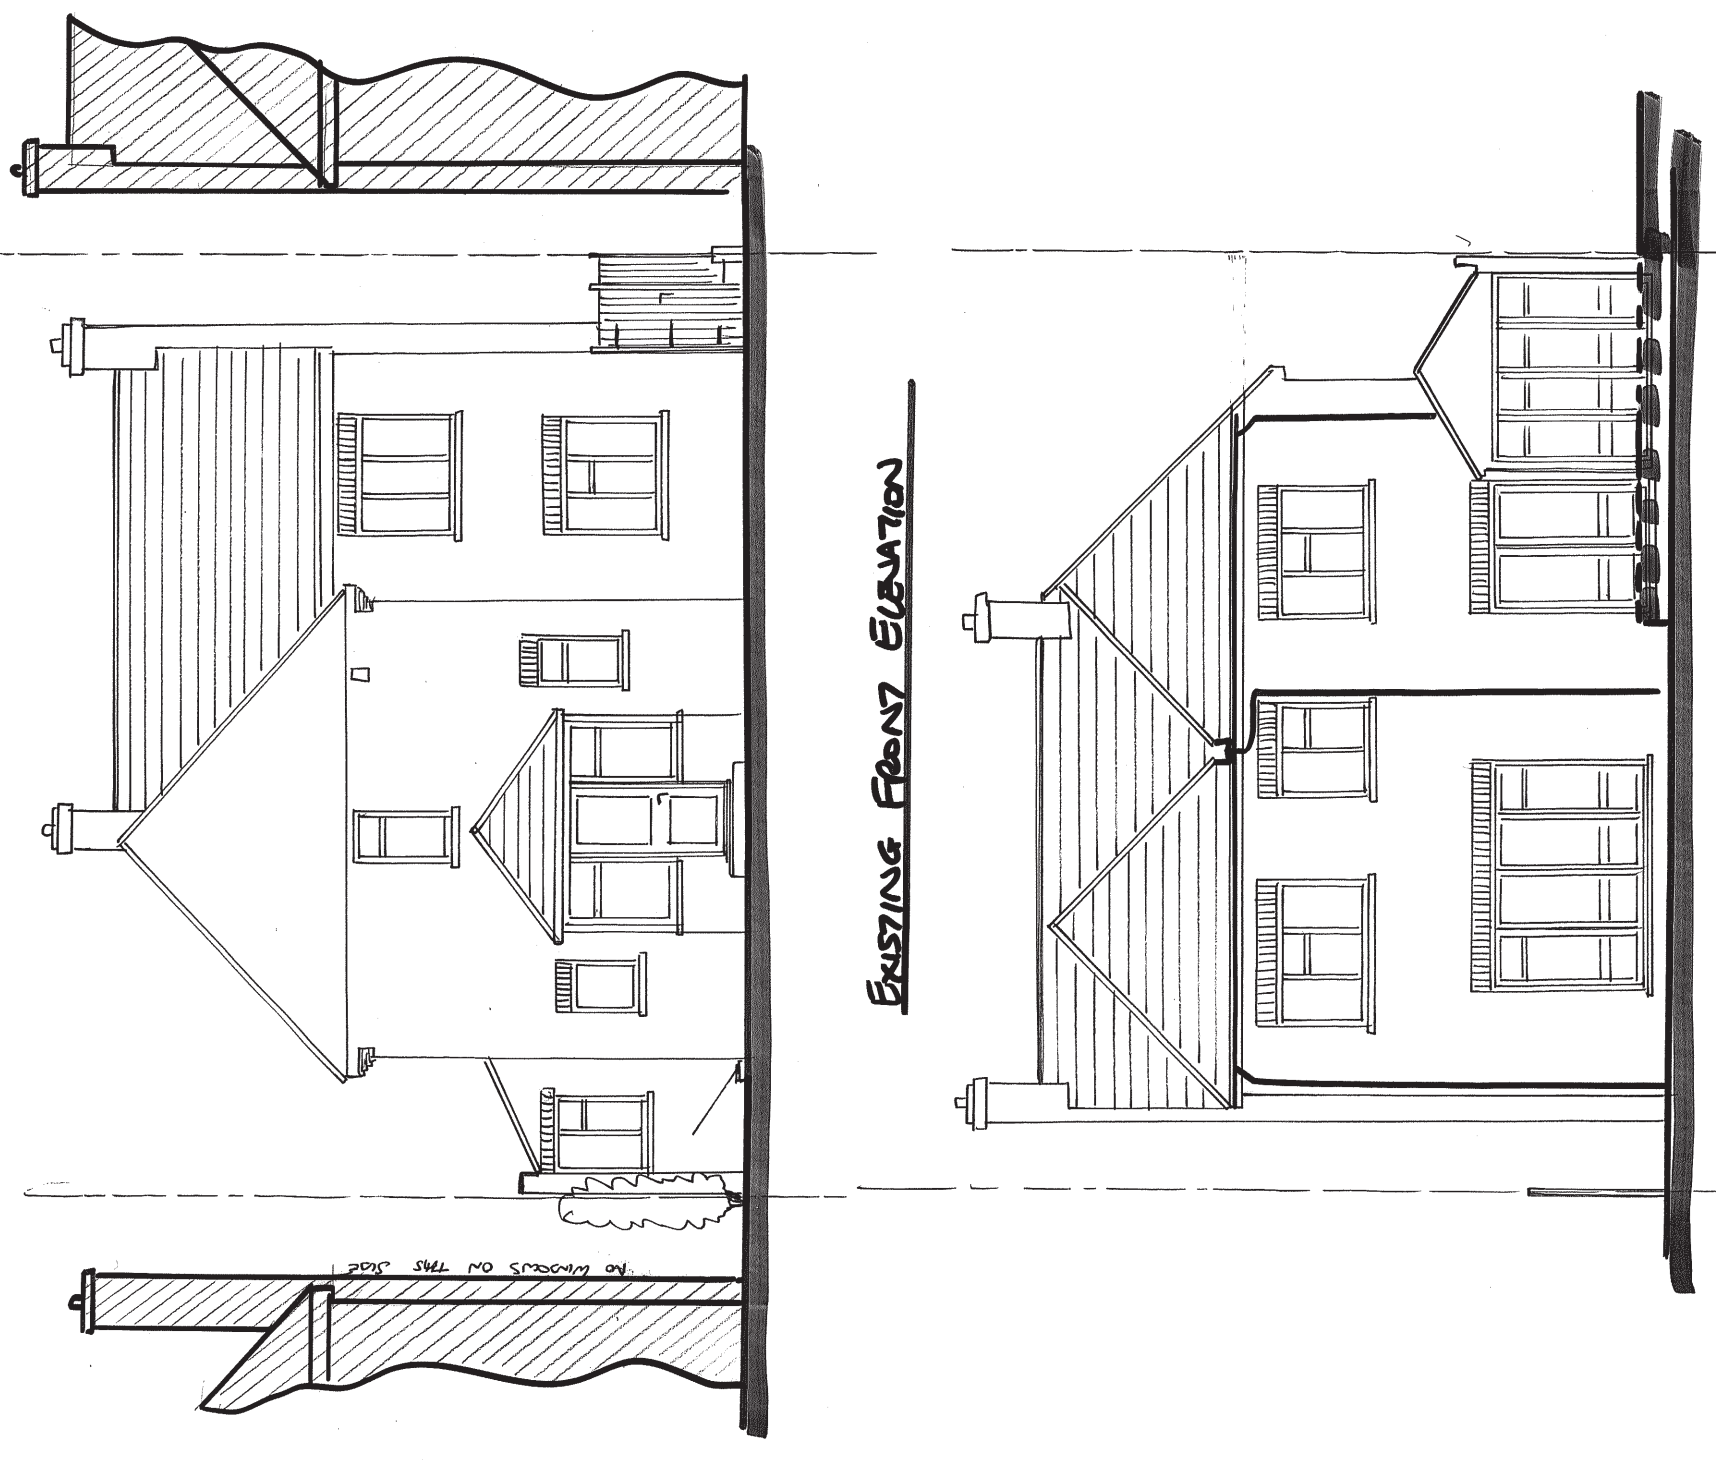


EXISTING FRONT ELEVATION

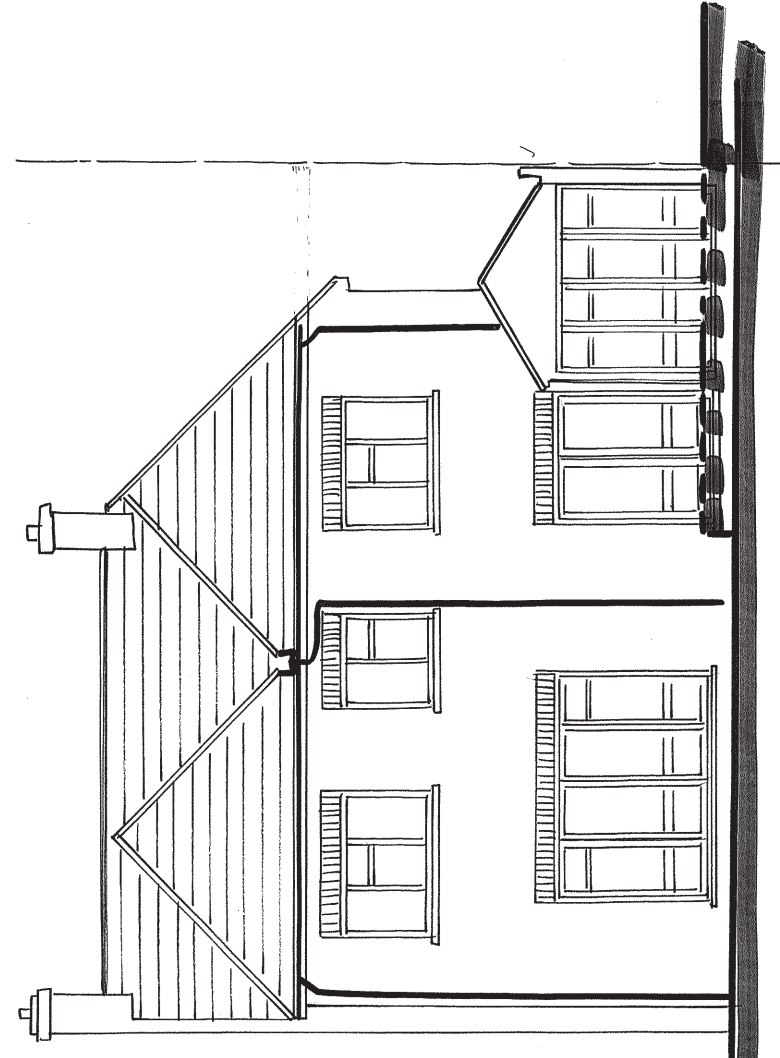

EXISTING REAR ELEVATION

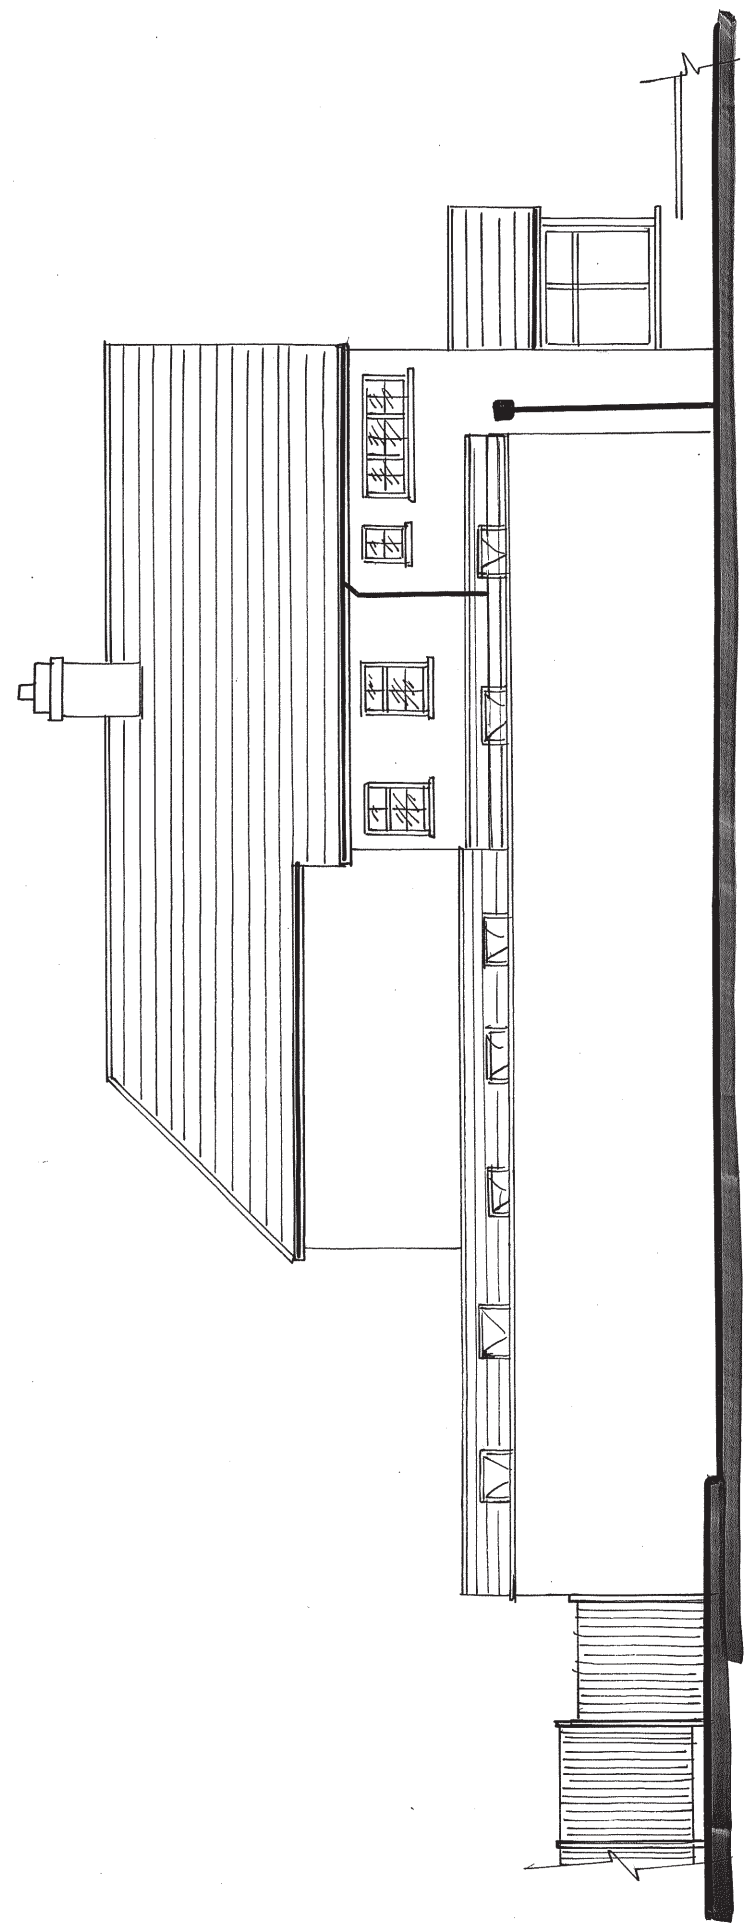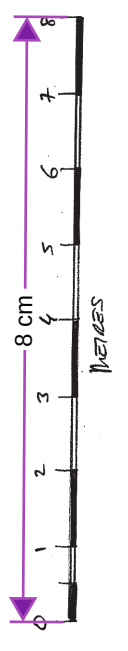

EXISTING SIDE ELEVATION

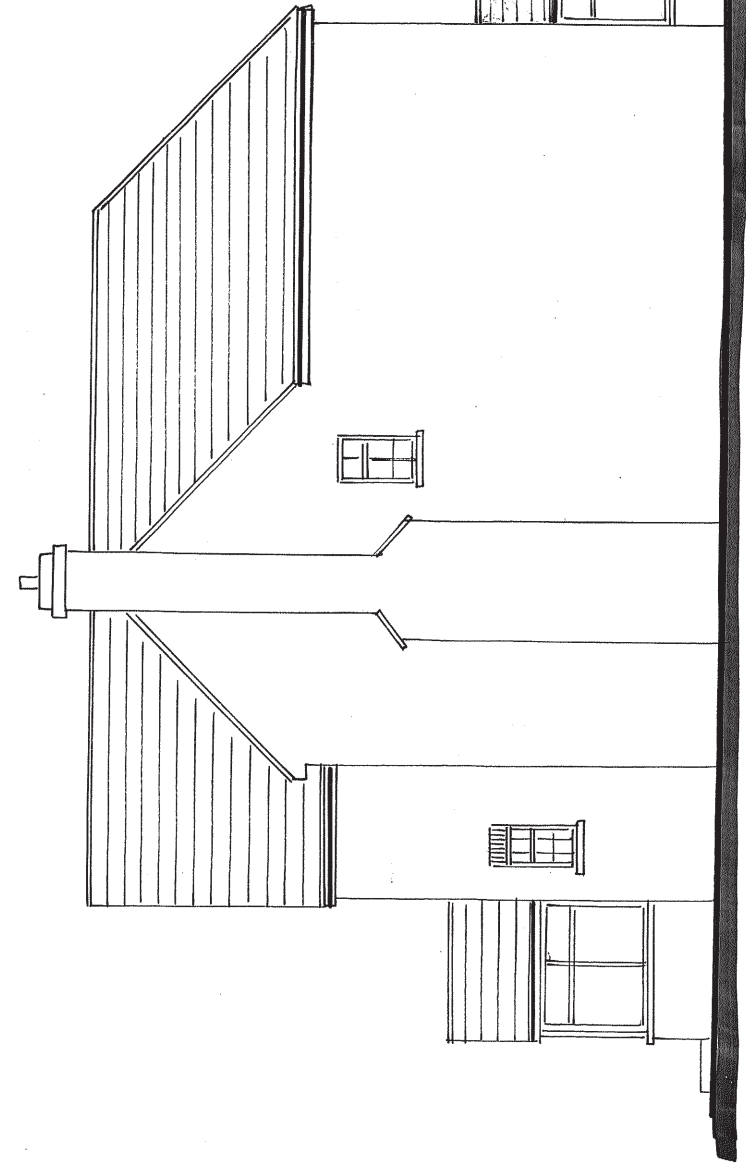

EXISTING SIDE ELEVATION