


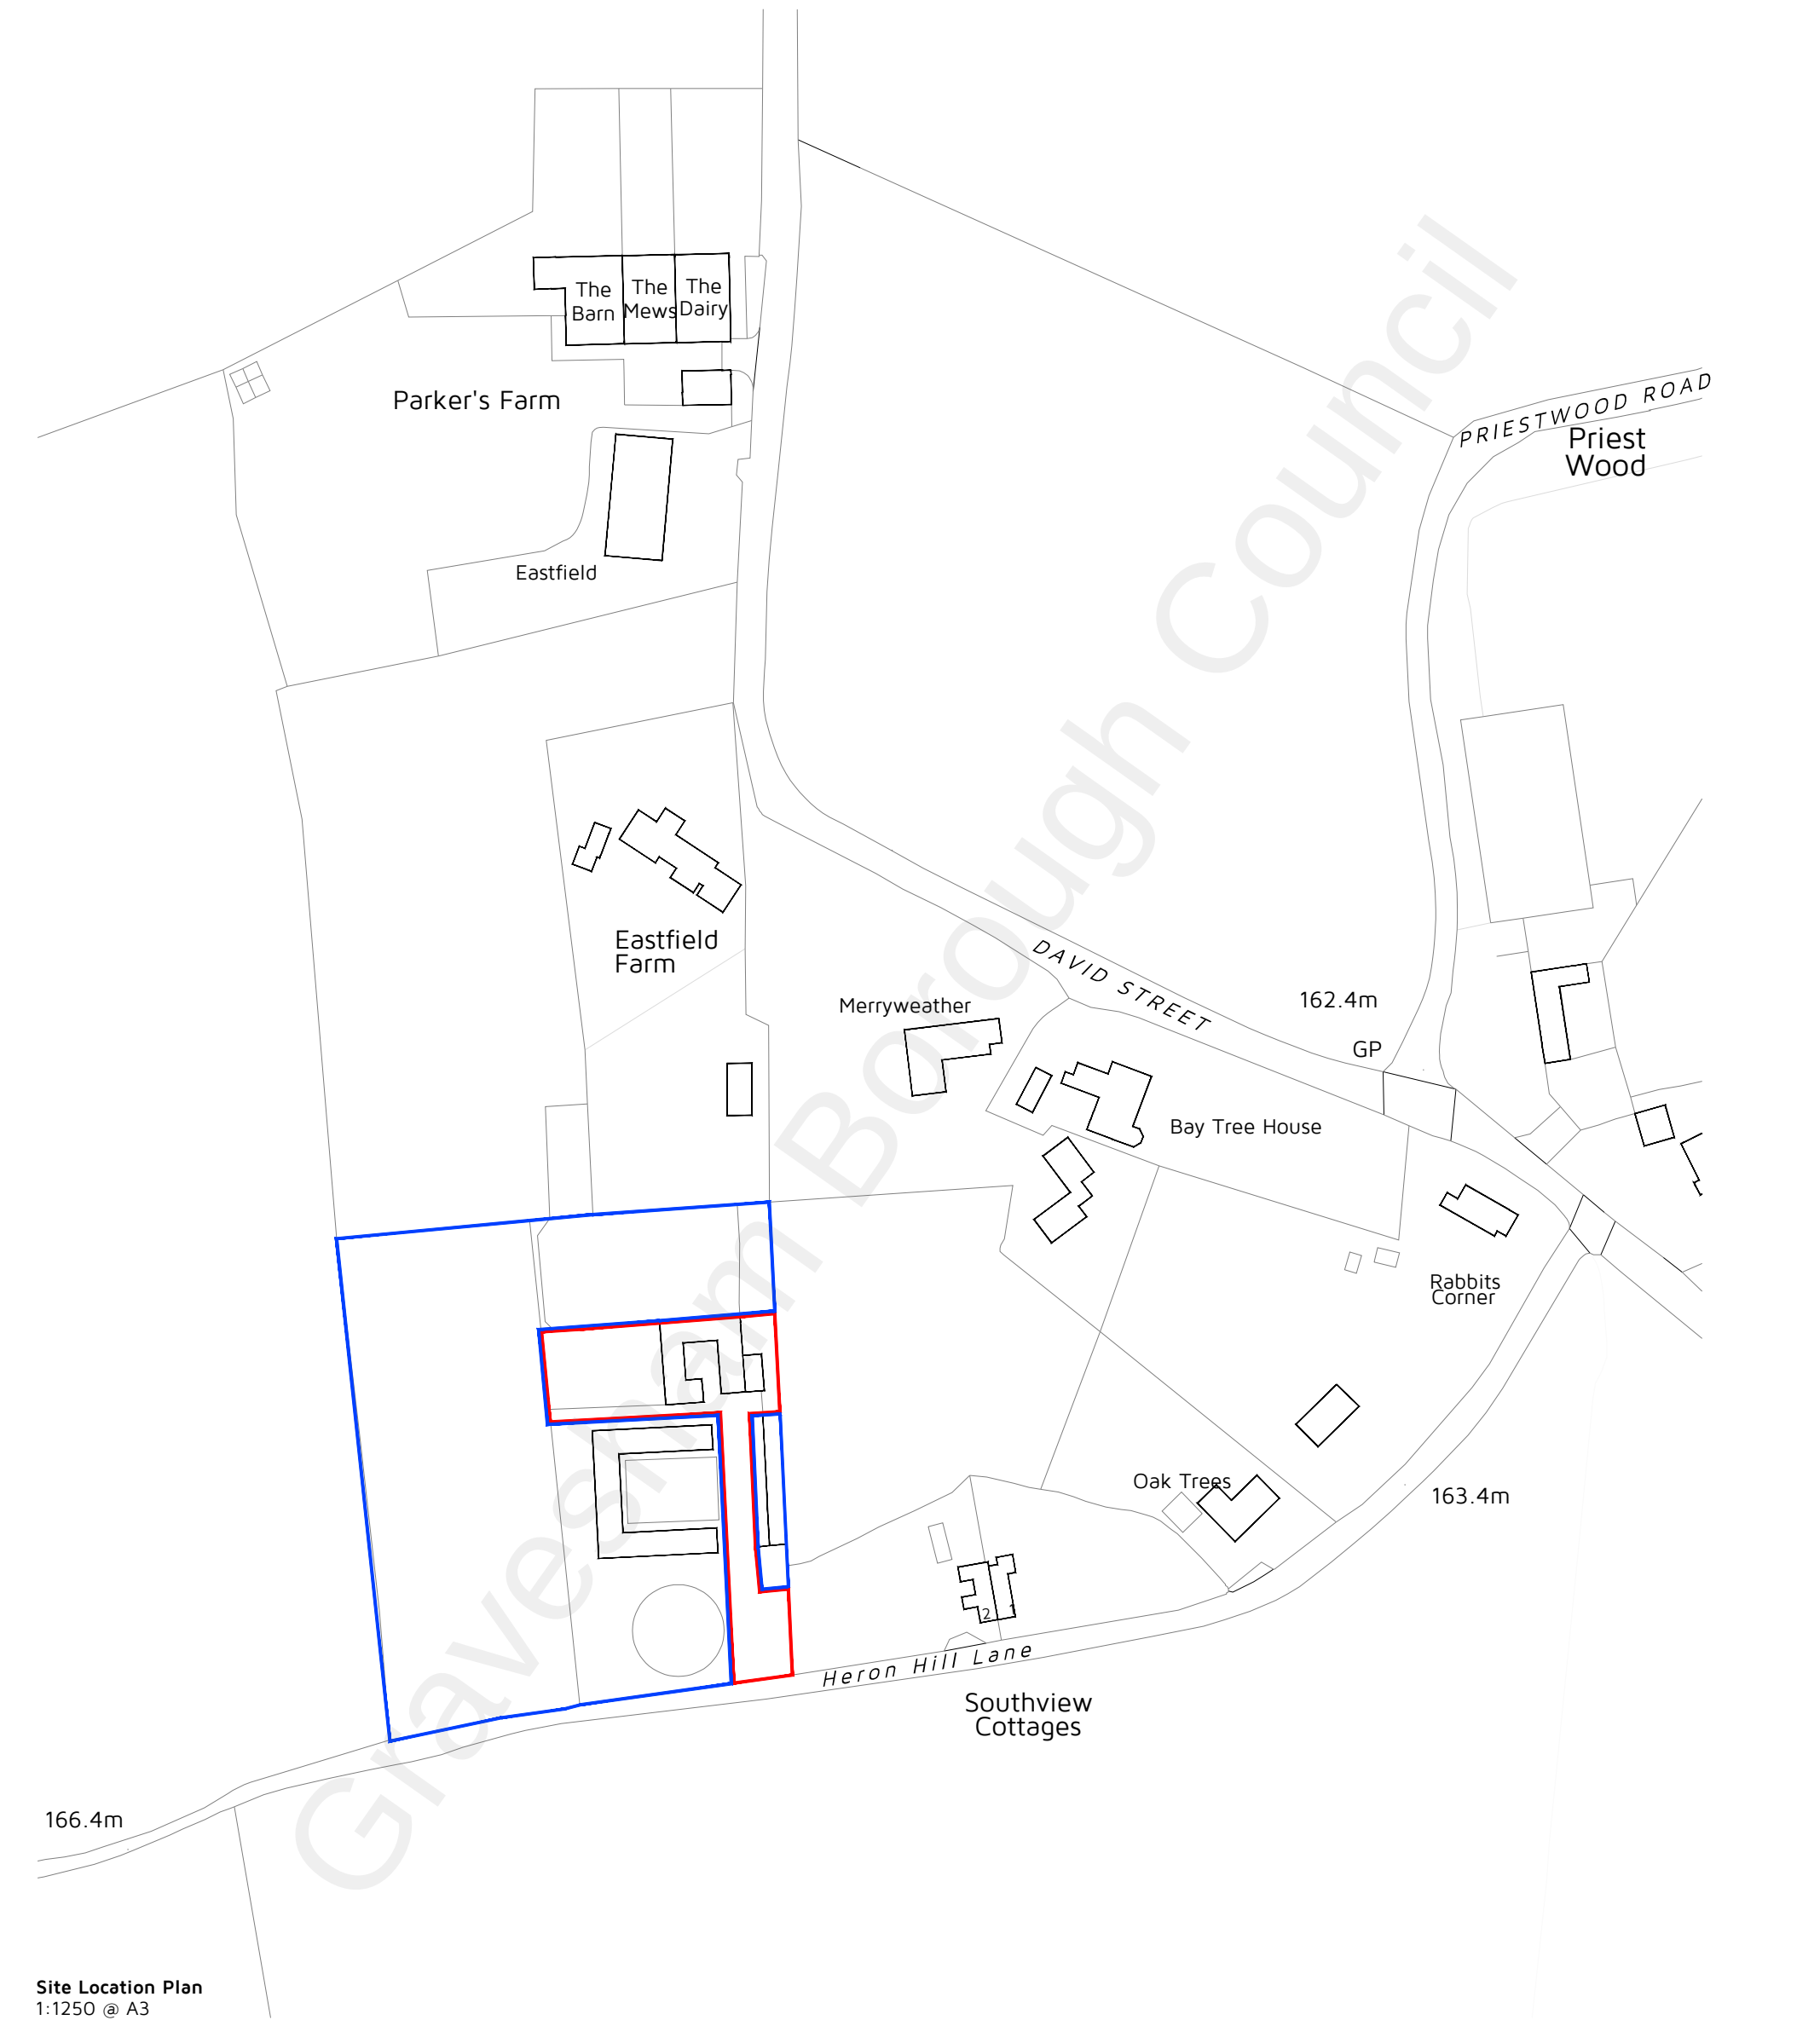

100 0 10 20 30 40 50 Metres (1:1250) N Site Area: 0.12 Ha Application Boundary Applicant Ownership		Rev: Reason: Date: WORK IN PROGRESS NOTE: Layout Subject to Third Party Reports/Surveys		Client: MR C OAKES Project: STABLES AT HERON HILL, HERON HILL LANE, MEOPHAM, GRAVESEND, KENT, DA13 0DU Title: SITE LOCATION PLAN Drawing: DHA/15967/01 Rev: Scale: 1:1250 Date: SEPT 2021		dha Eclipse House, Eclipse Park, Sittingbourne Road Maidstone, Kent. ME14 3EN t: 01622 776226 e: info@dhaplanning.co.uk f: 01622 776227 w: www.dhaplanning.co.uk No reproduction by any method of any part of this document is permitted without the consent of the copyright holders. Produced for Town and Country planning purposes only. © Crown Copyright 2021. All rights reserved. Licence Number: 100031961 CAD Reference: DHA_15967_HERON HILL STABLES_PFS01
--	--	--	--	---	--	---