
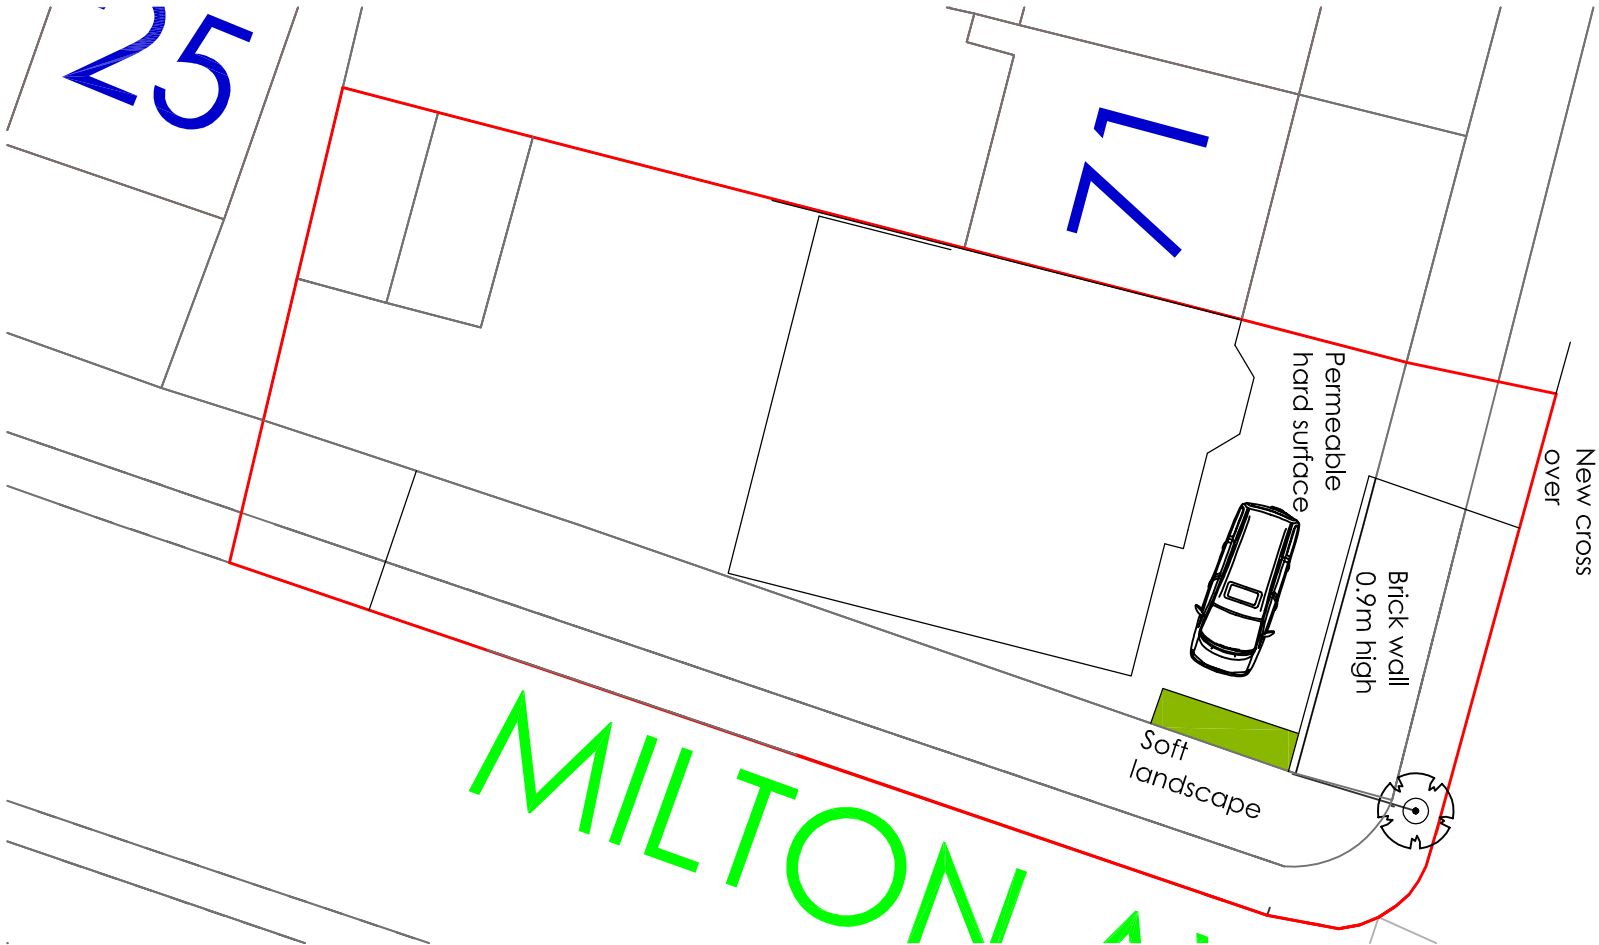


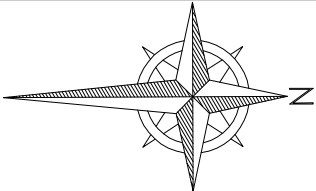

|                                      |     |                                                                |        |   |             |
|--------------------------------------|-----|----------------------------------------------------------------|--------|---|-------------|
| Project                              |     | Mr M Shoker 73 Parrock Av. Gravesend Kent<br>Vehicle Crossover |        | H Channa<br>Picaroons Maidstone Road Platt Kent TN15 8LB<br>Tel: 07828277909 E-mail: hbchanna@tiscali.co.uk |             |
| Drawing Title<br>Proposed Block Plan |     |                                                                |        |   |             |
|                                      | A   | Revised red line                                               | Dec 24 | Drawn   | Date        |
|                                      | Rev | Description                                                    | Date   | HC   | Nov 24      |
|                                      |     |                                                                |        | Scale   | Drawing No. |
|                                      |     |                                                                |        | 1:200   | 73PA/A3/O4A |