




• Existing sidewall

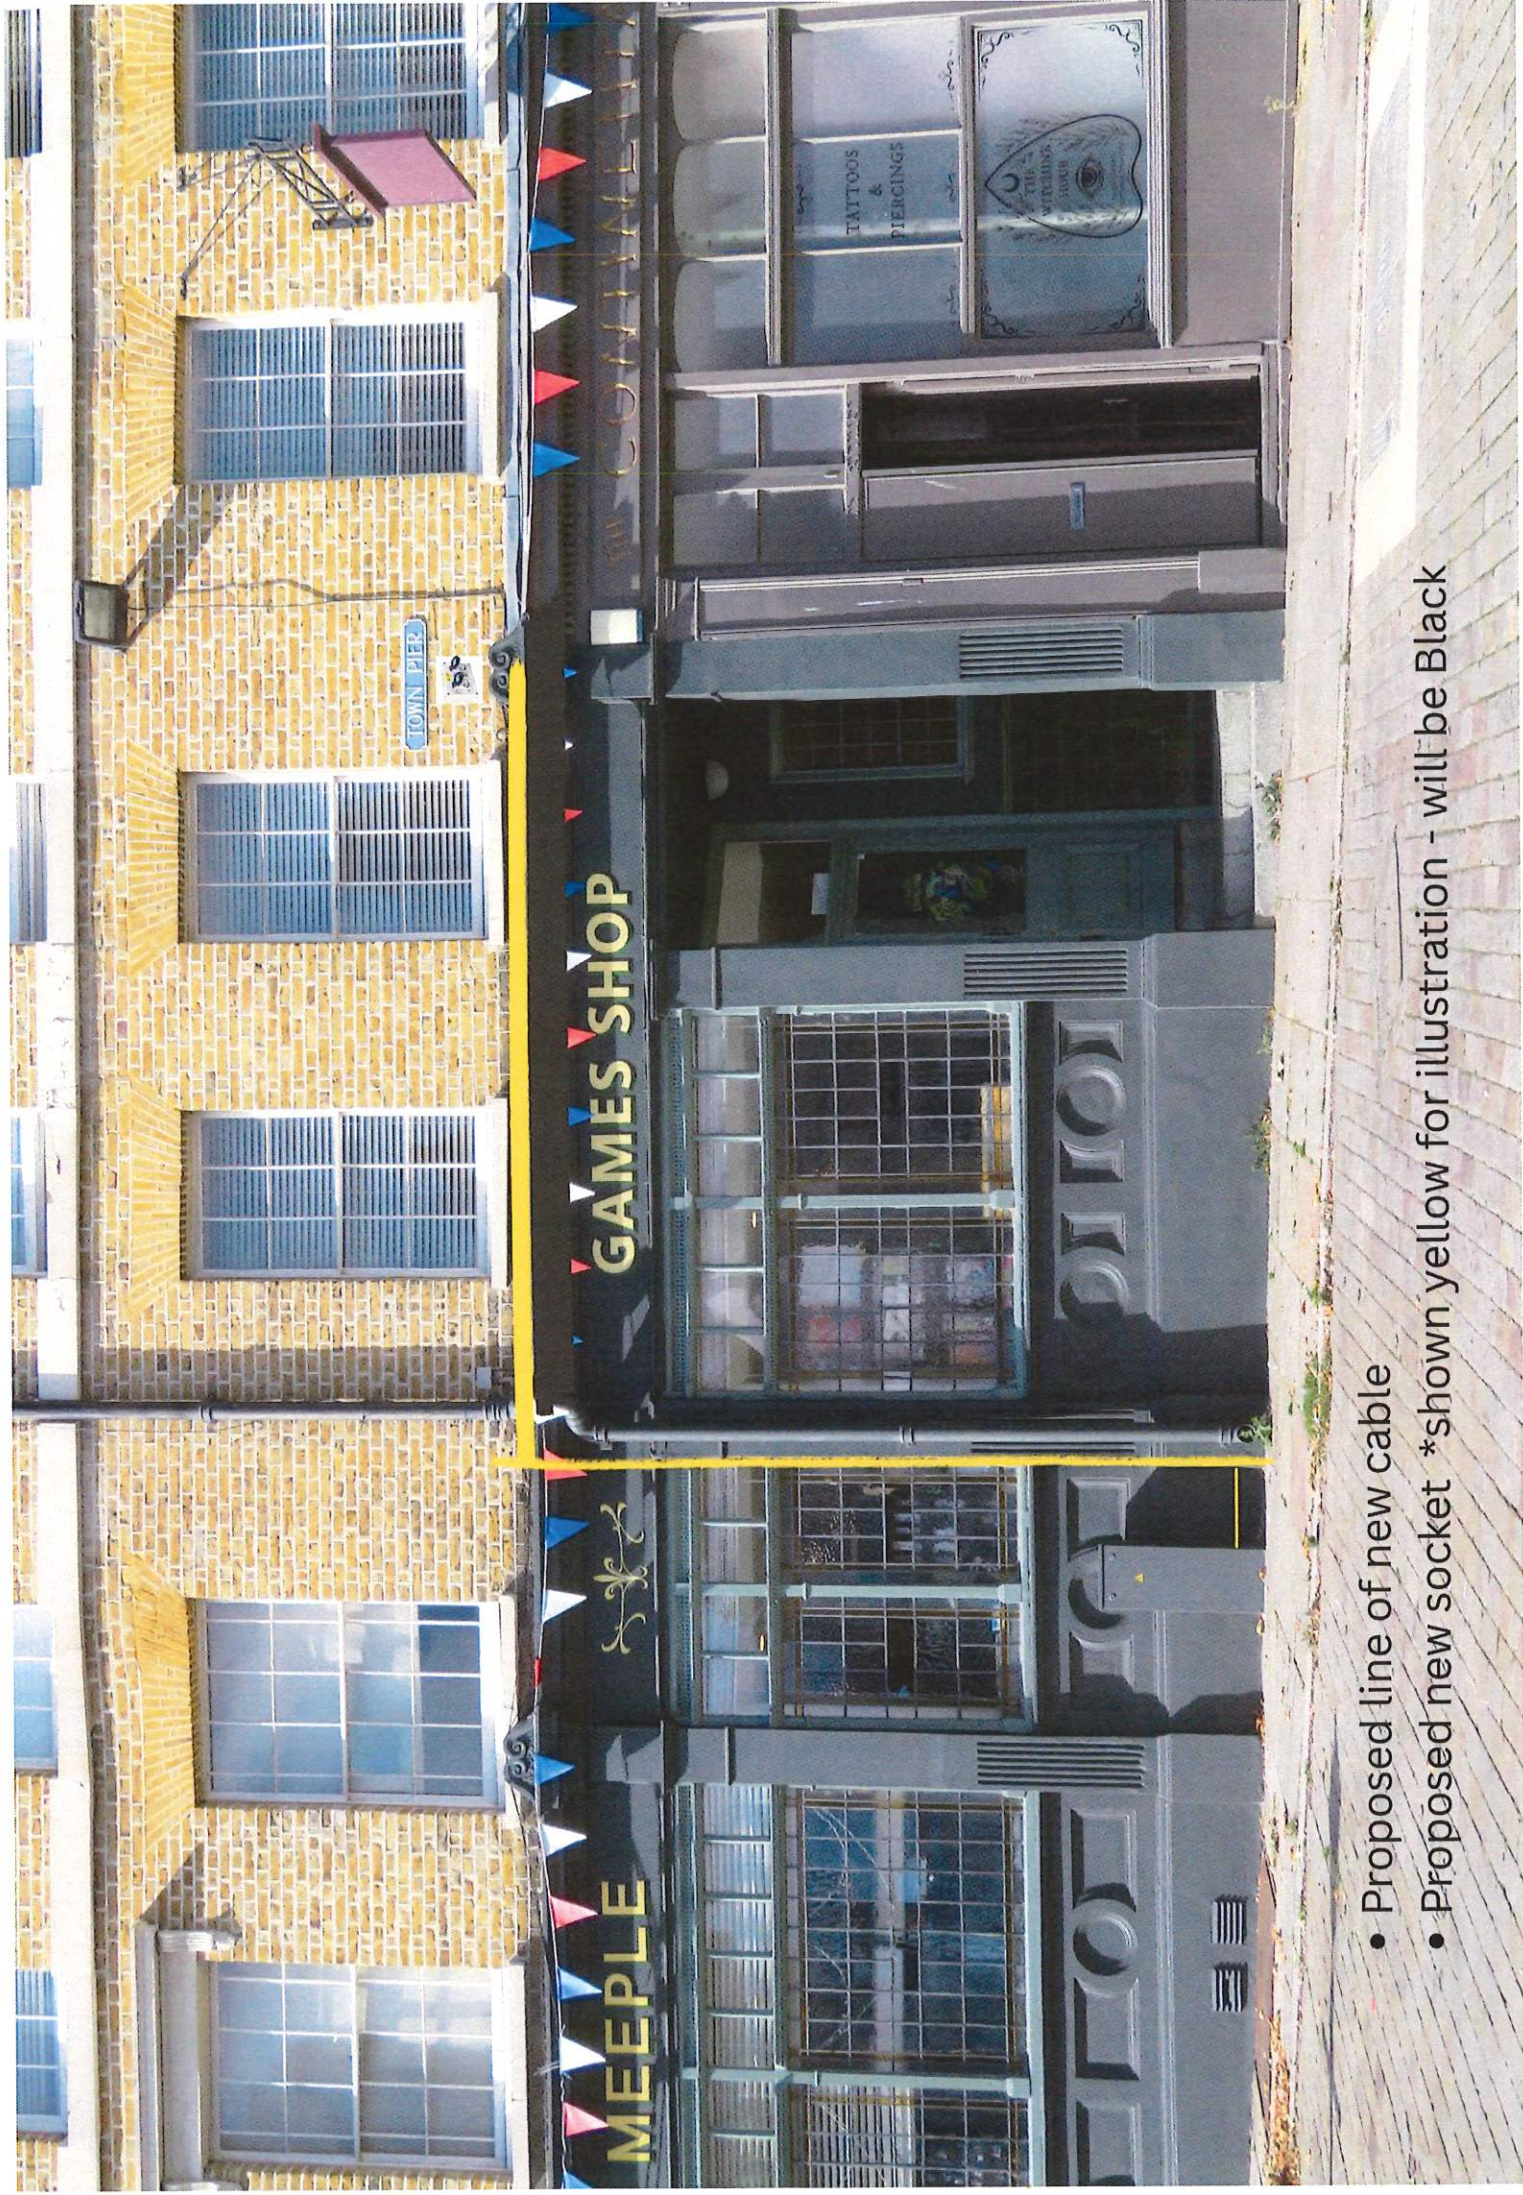

- Proposed line of new cable
- Proposed new socket *shown yellow for illustration - will be Black