


- Site Area:** 24.3 sqm
- Application Boundary
 - Applicant Ownership
 - Approximate Location of Existing Tree
 - Approximate Location of Existing Hedgerow
 - PROW/Promoted Walk

NOTE: Layout Subject to Third Party Reports/Surveys

Rev:	Reason:	Date:
Client:		
VINEYARD FARMS		
Project:		
ENTRANCE AT LUDDESDOWN COURT, LUDDESDOWN, GRAVESEND, DA13 OXE		
Title:		
PROPOSED SITE LAYOUT PLAN		
Drawing No:	Rev:	Scale:
DHA/35870/04		1:200
		Date:
		MAY 2025

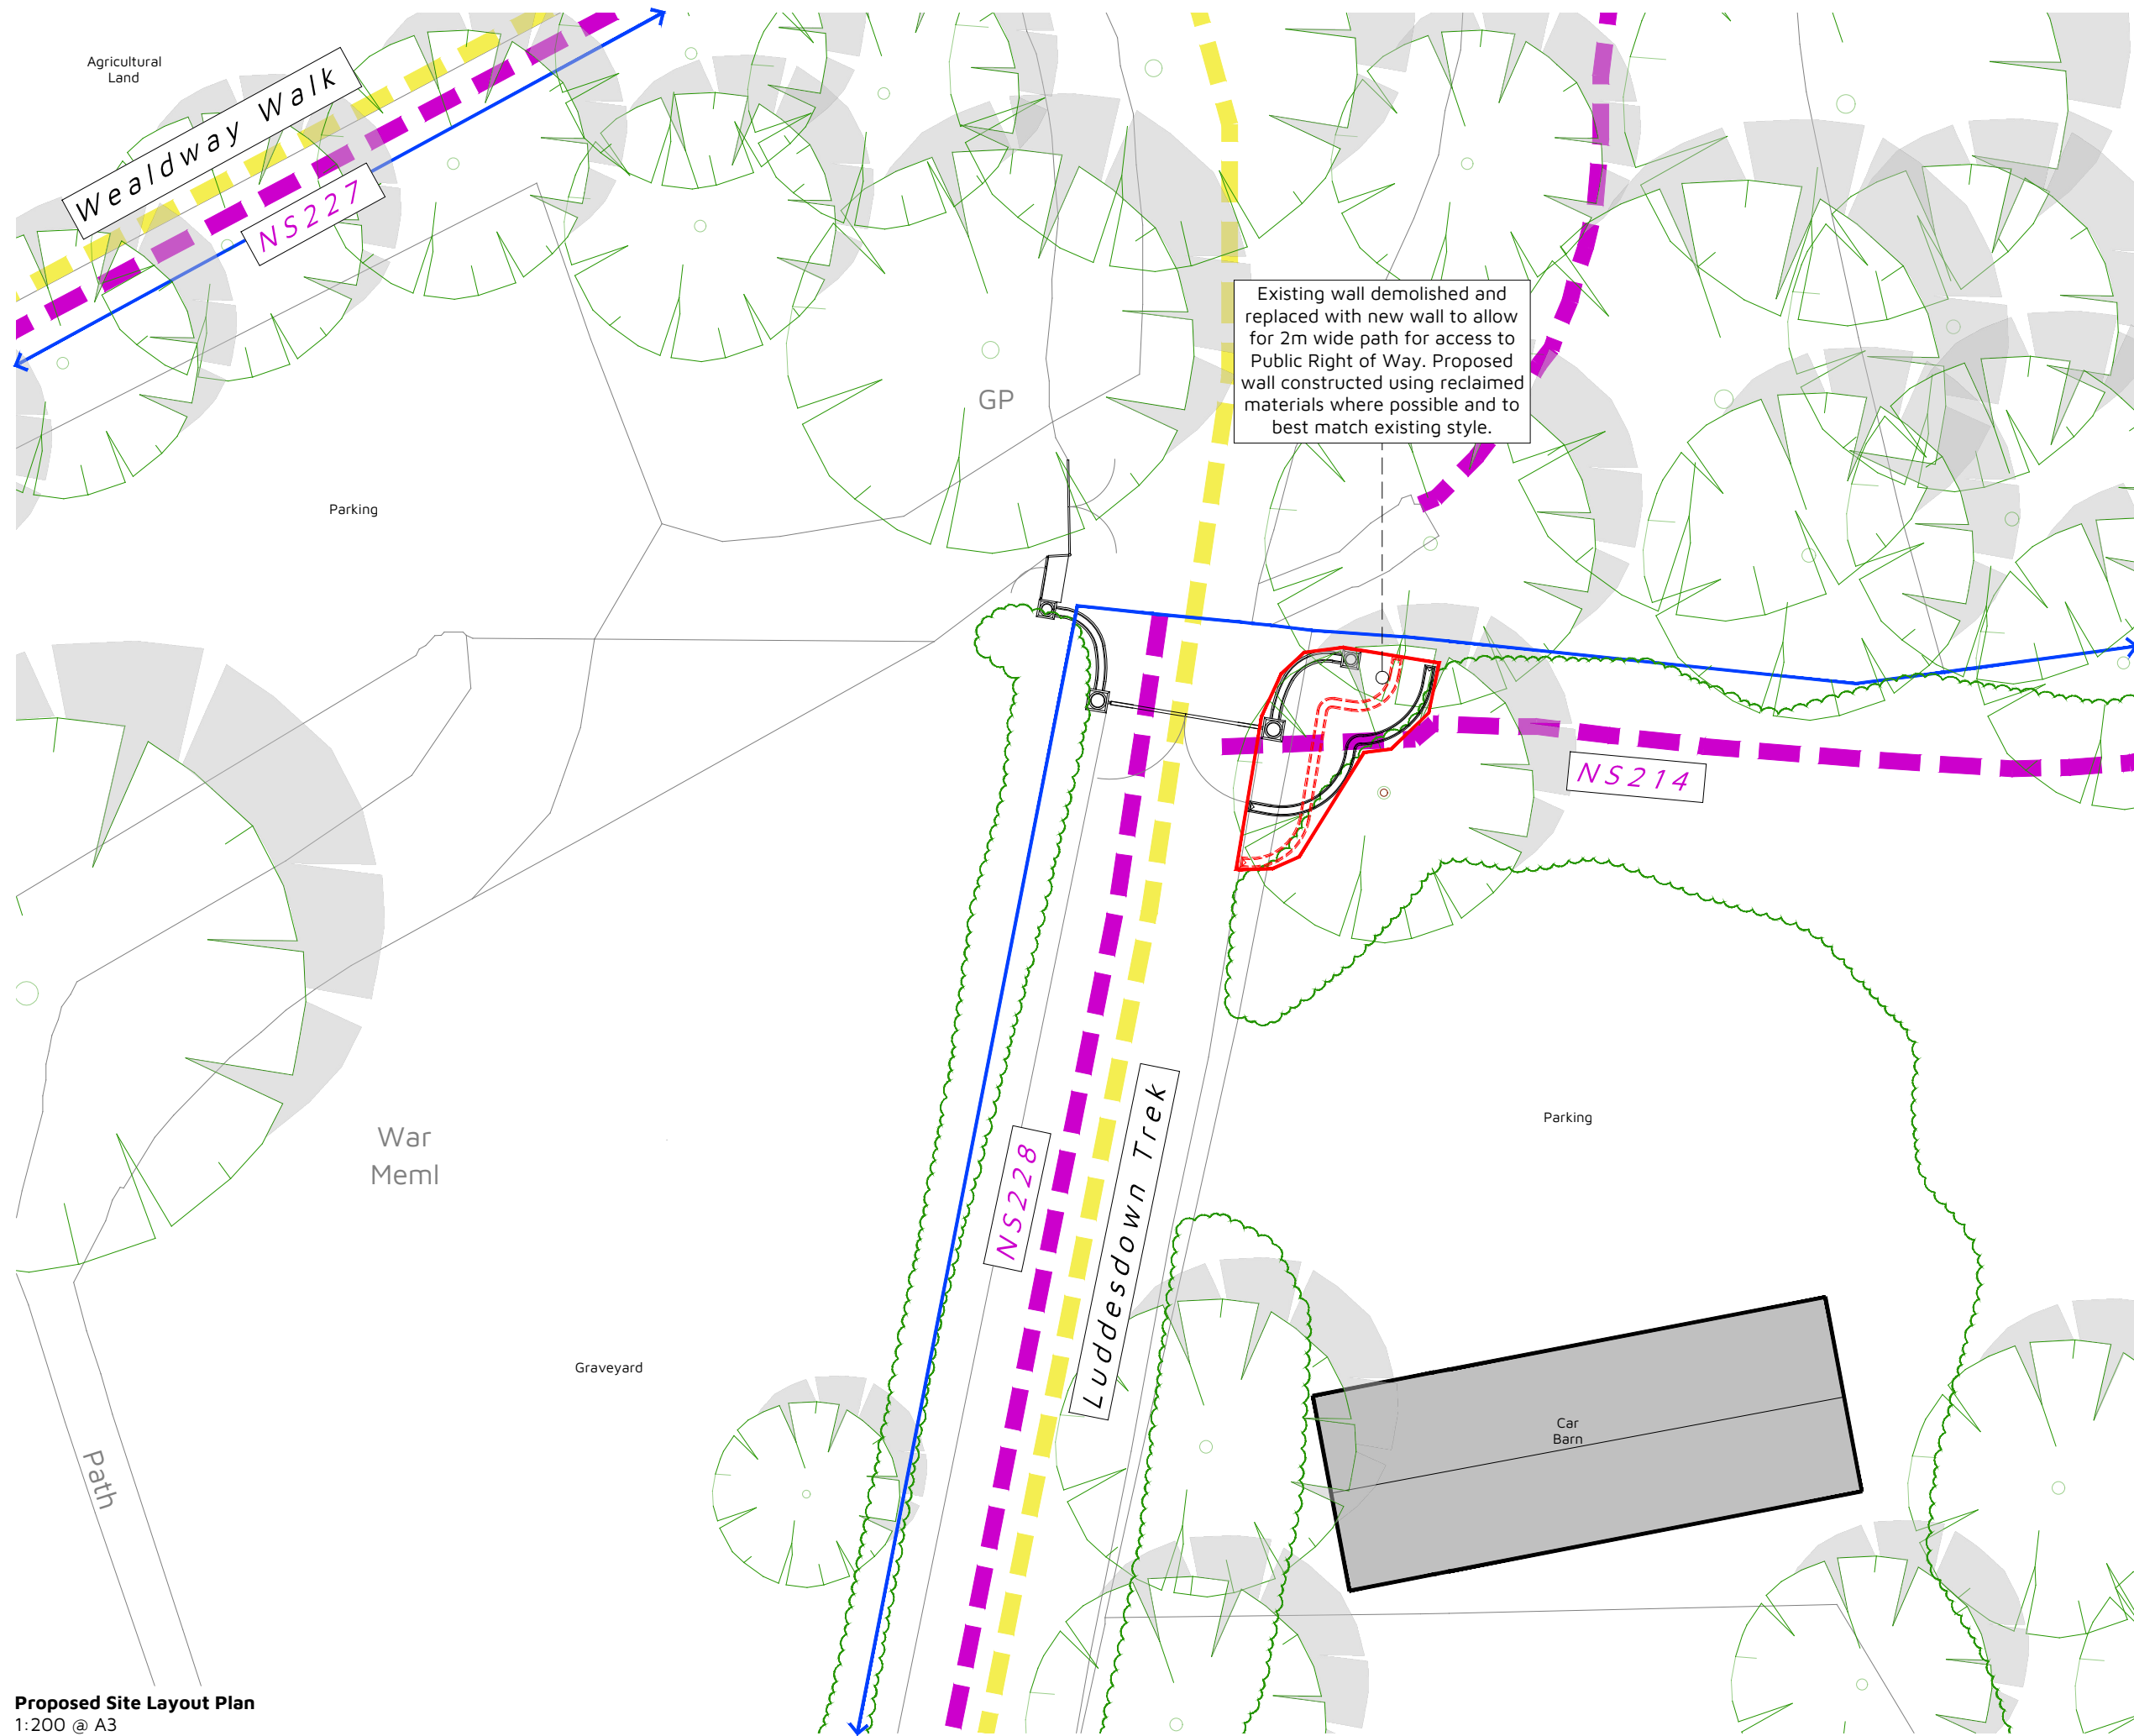

Eclipse House, Eclipse Park, Sittingbourne Road
Maidstone, Kent. ME14 3EN

t: 01622 776226 f: 01622 776227
e: info@dhaplanning.co.uk w: www.dhaplanning.co.uk

No reproduction by any method of any part of this document is permitted without the consent of the copyright holders. Produced for Town and Country planning purposes only.

© Crown Copyright 2025. All rights reserved. Licence Number: 100031961

CAD Reference: DHA_35870_LUDD_CT_CF01

Proposed Site Layout Plan
1:200 @ A3