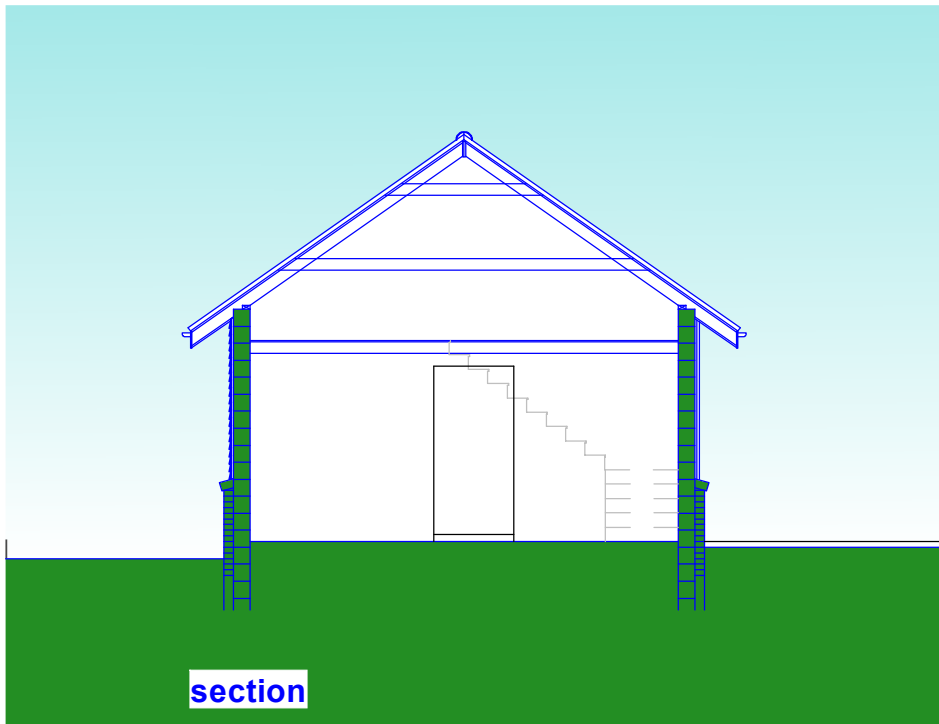
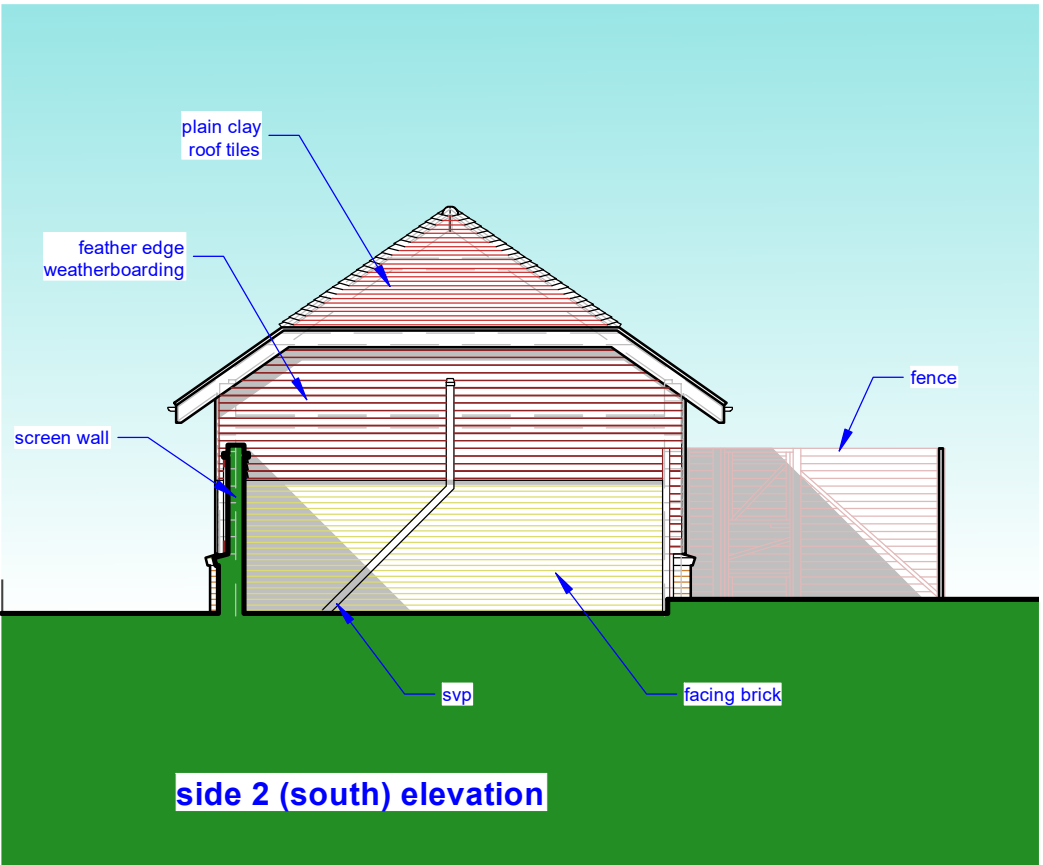
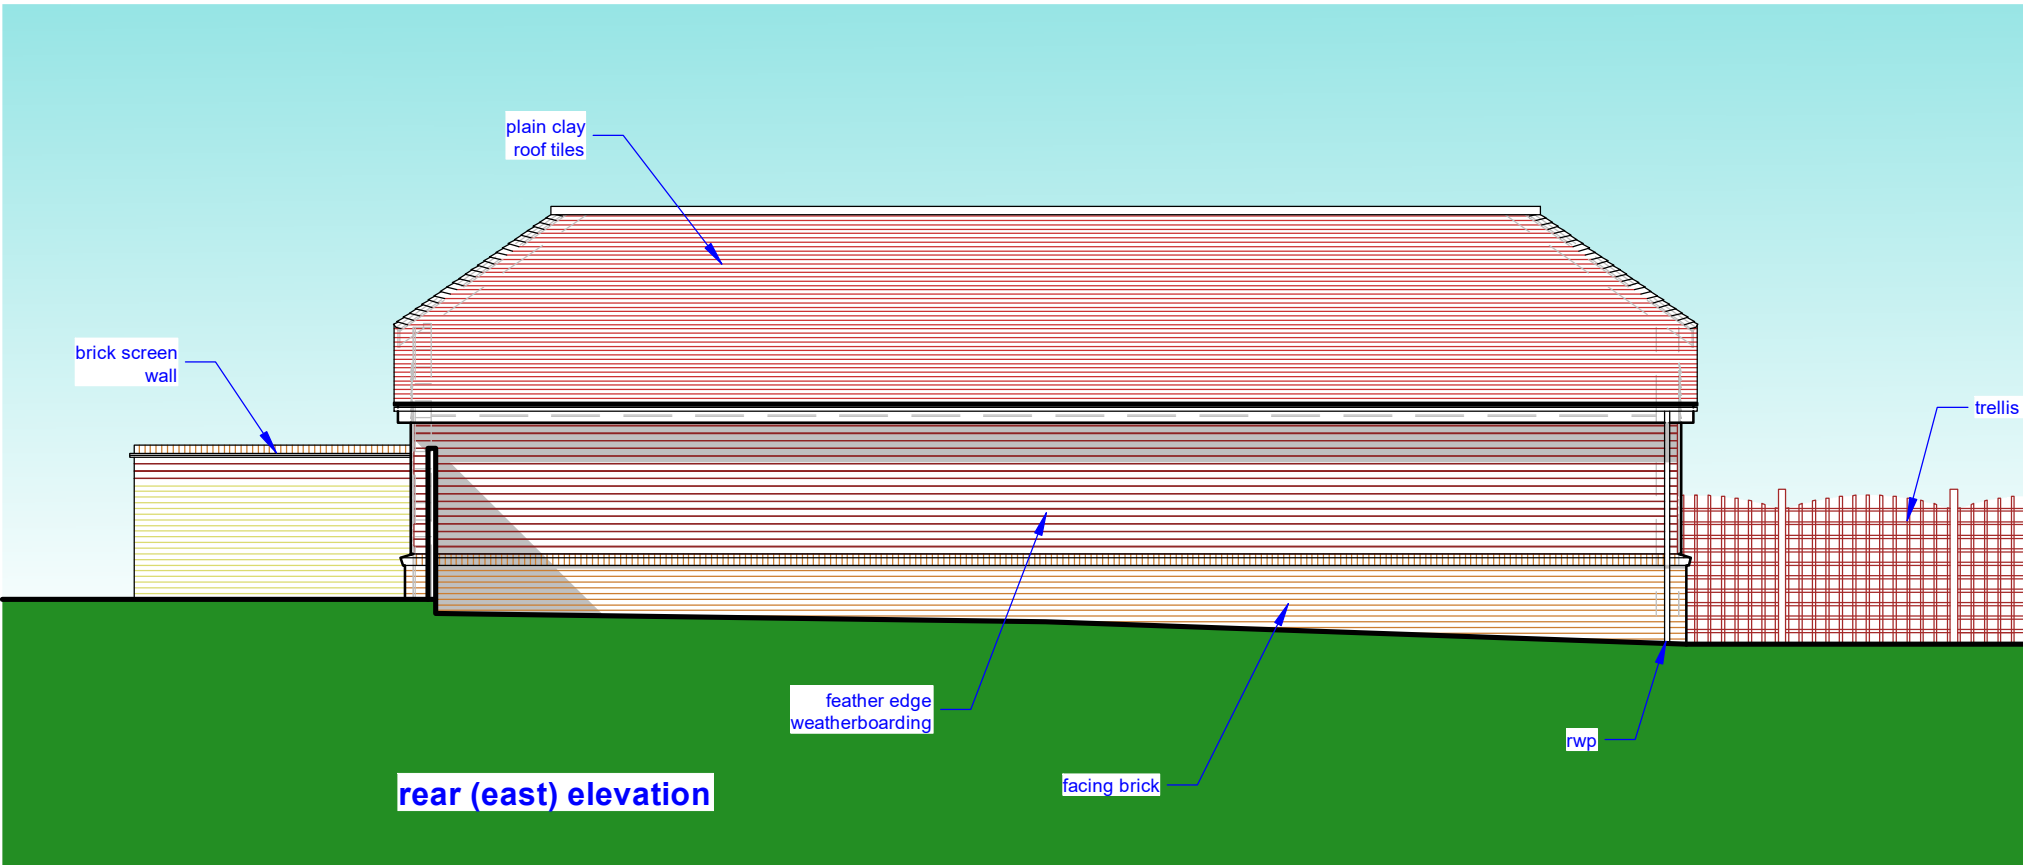
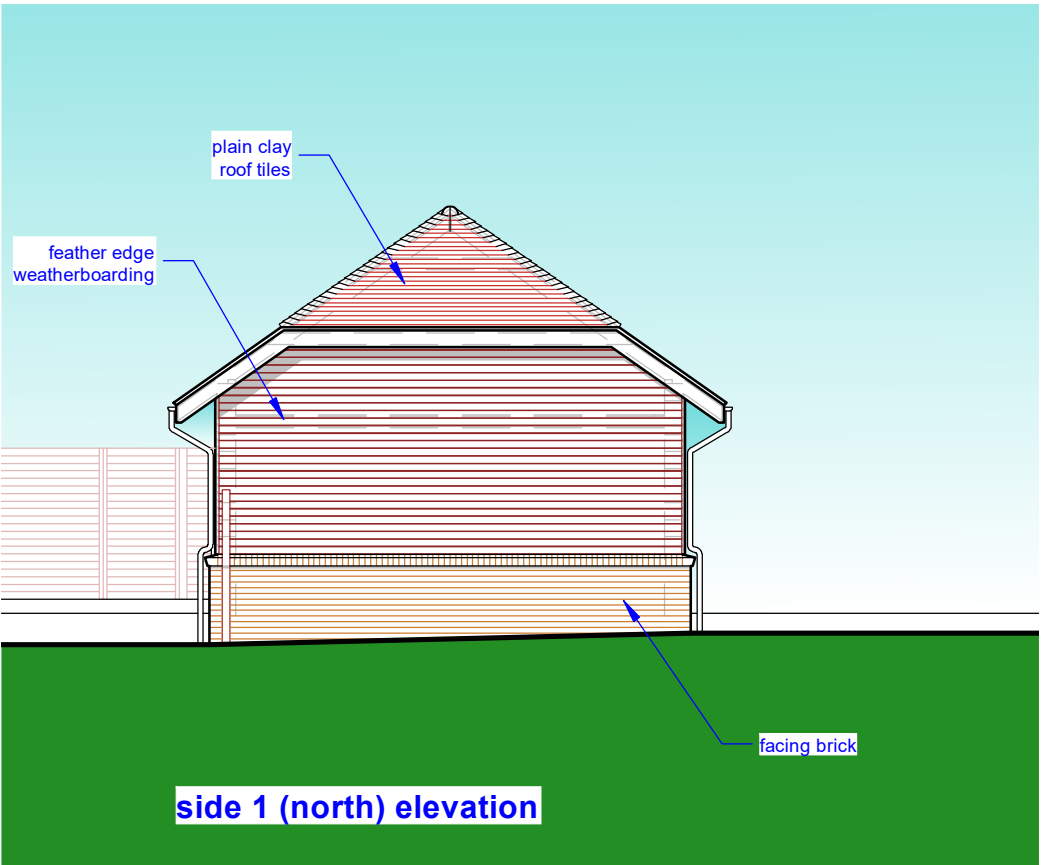
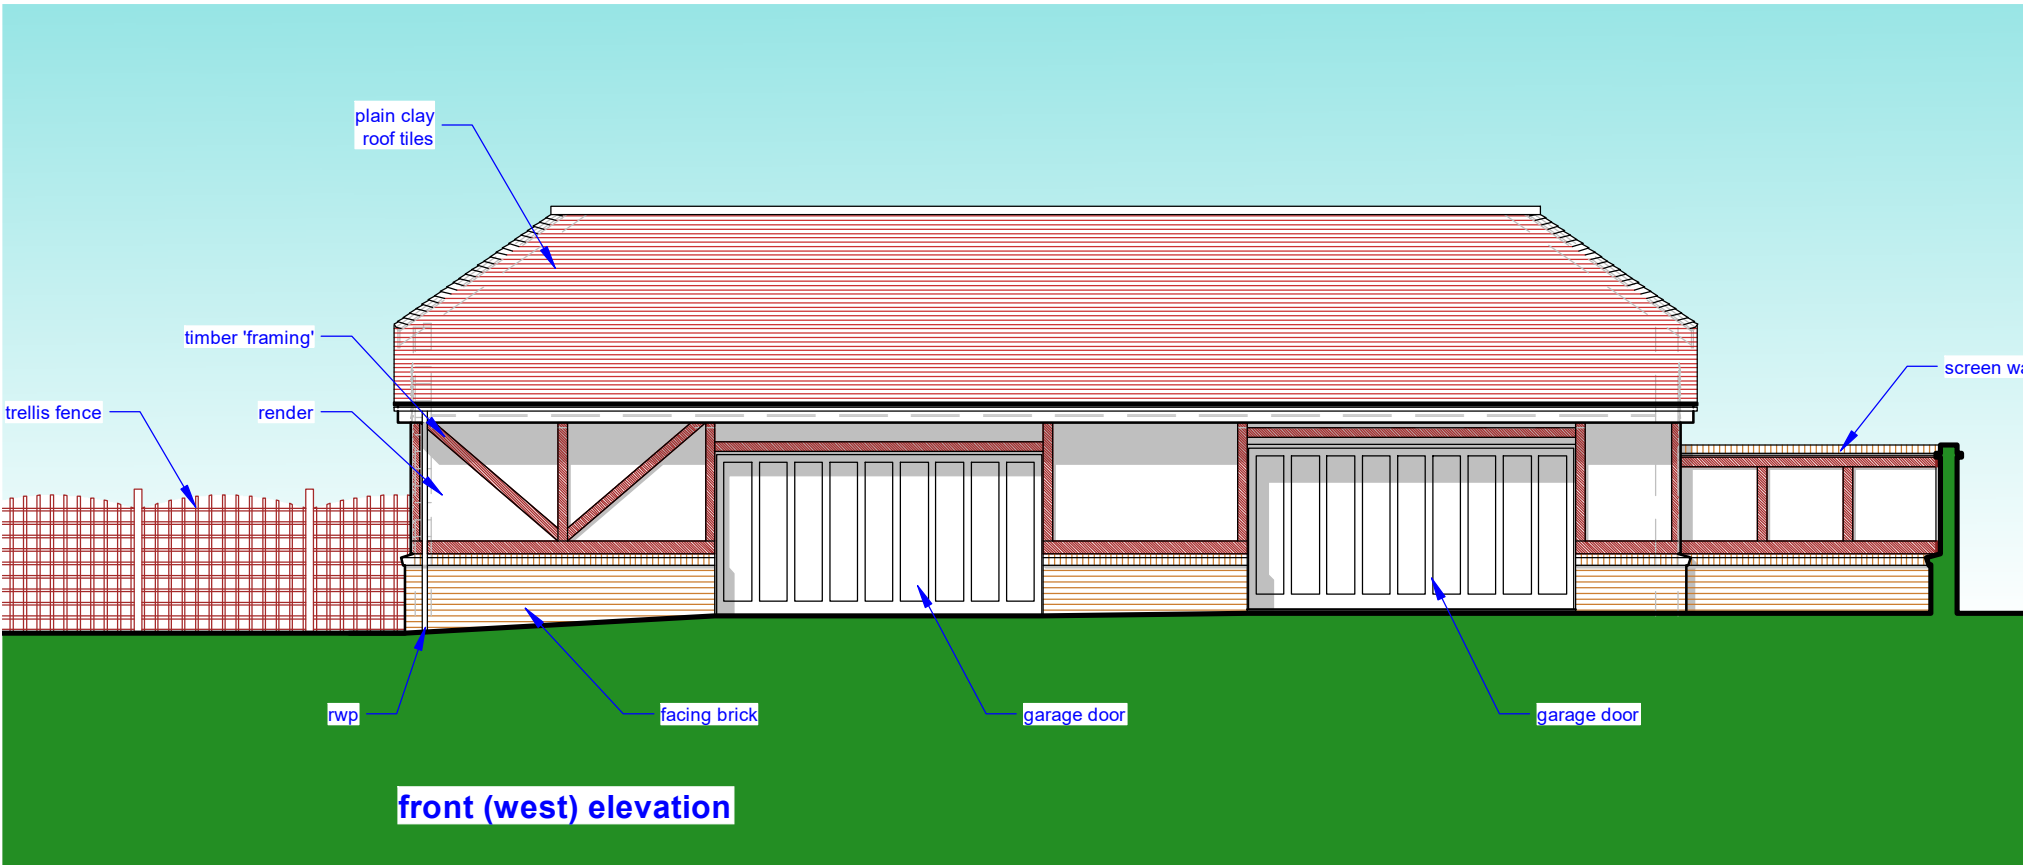


SCHEME / SHEET			
Bocoda Hill Farm House, Wrotham Road, South Street Meopham, Gravesend, Kent DA13 0QG Doctor & Doctor Chatranjan Seehra Existing Garage Elevations			
SCALE	DATE	DRAWING NUMBER	JEREMY S. ISHERWOOD B. Sc. (hons), B. Arch. (Wales), R.I.B.A. Chartered Architect  34 Chalky Bank, Gravesend, Kent, DA11 7NY Telephone / Fax: 01474-533793
1:100	May 2025	562/05	
	This drawing remains the property of the Architect and may not be reproduced in whole or part without his written permission.		