


1:1250

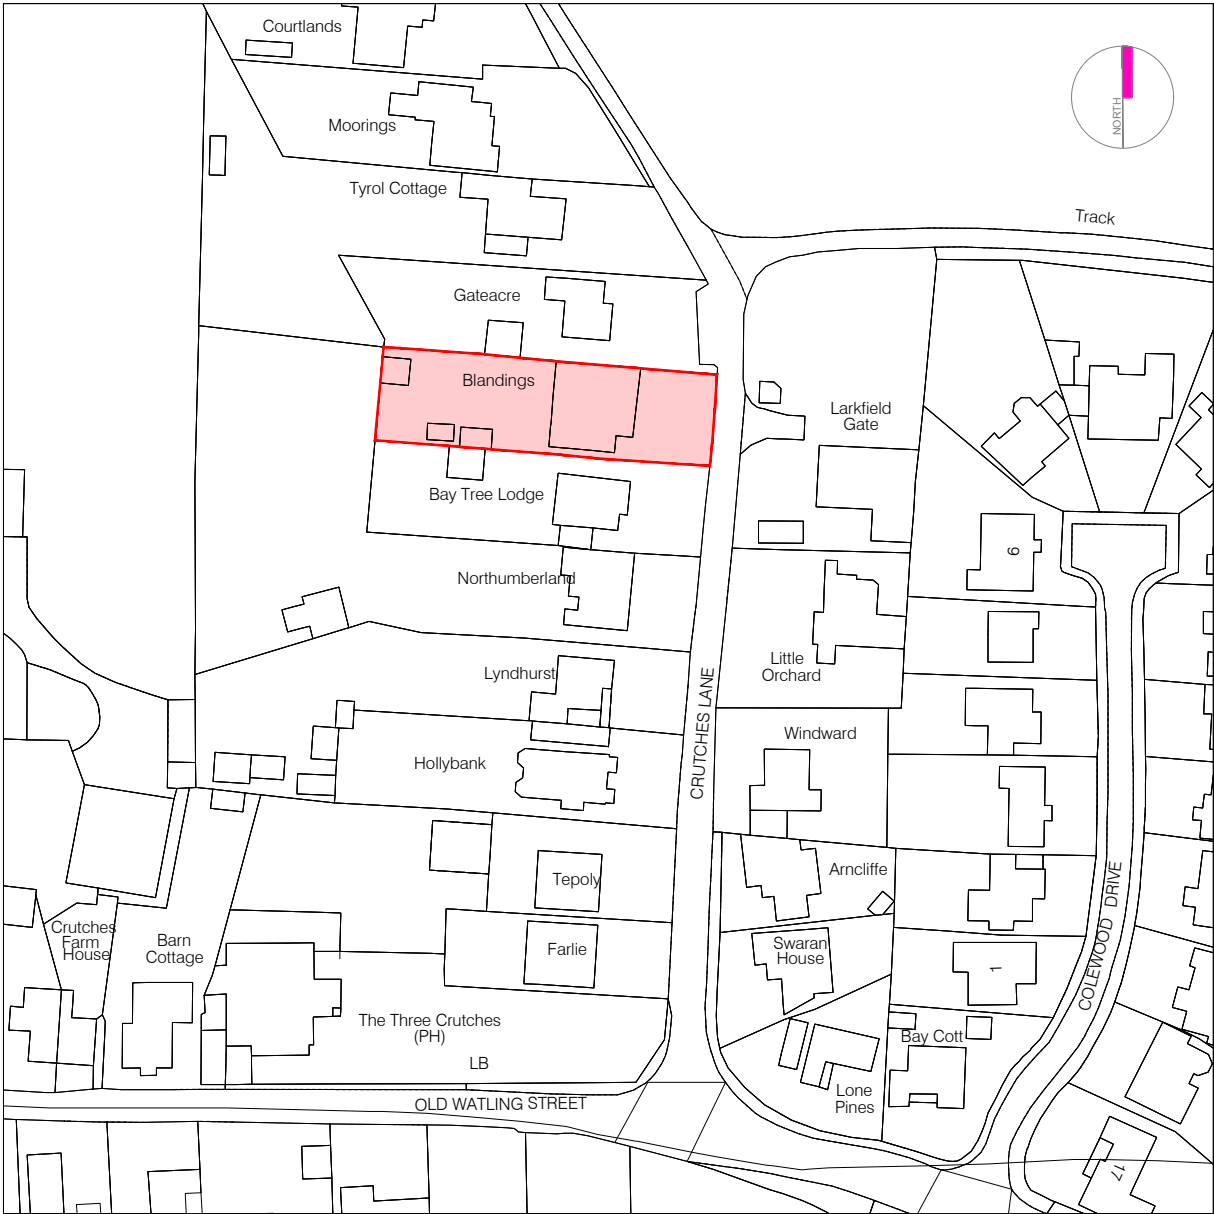

JOB TITLE		DRAWING TITLE		
BLANDINGS, CRUTCHES LANE		LOCATION PLAN		
ROCHESTER				
KENT ME2 3UH		SCALE 1:1250@A4	DRAWING NUMBER	REVISION
		DATE MAY '25	BDS-BL-P03	