




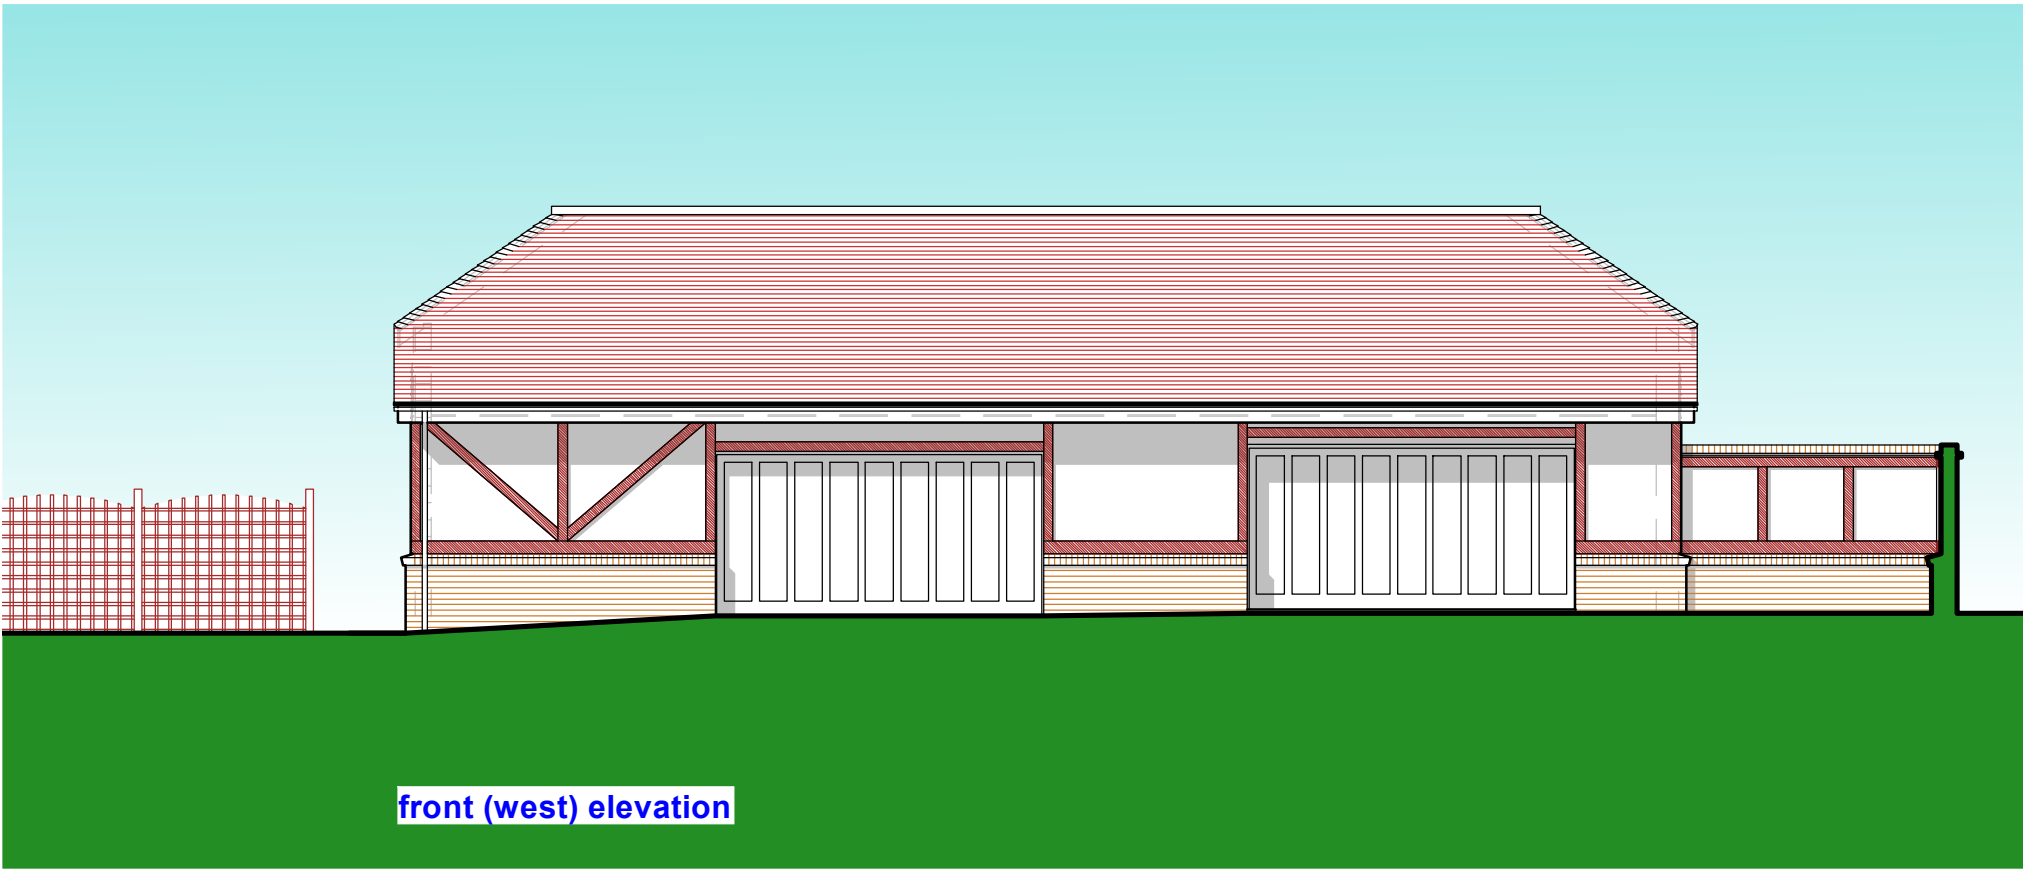


front (west) elevation

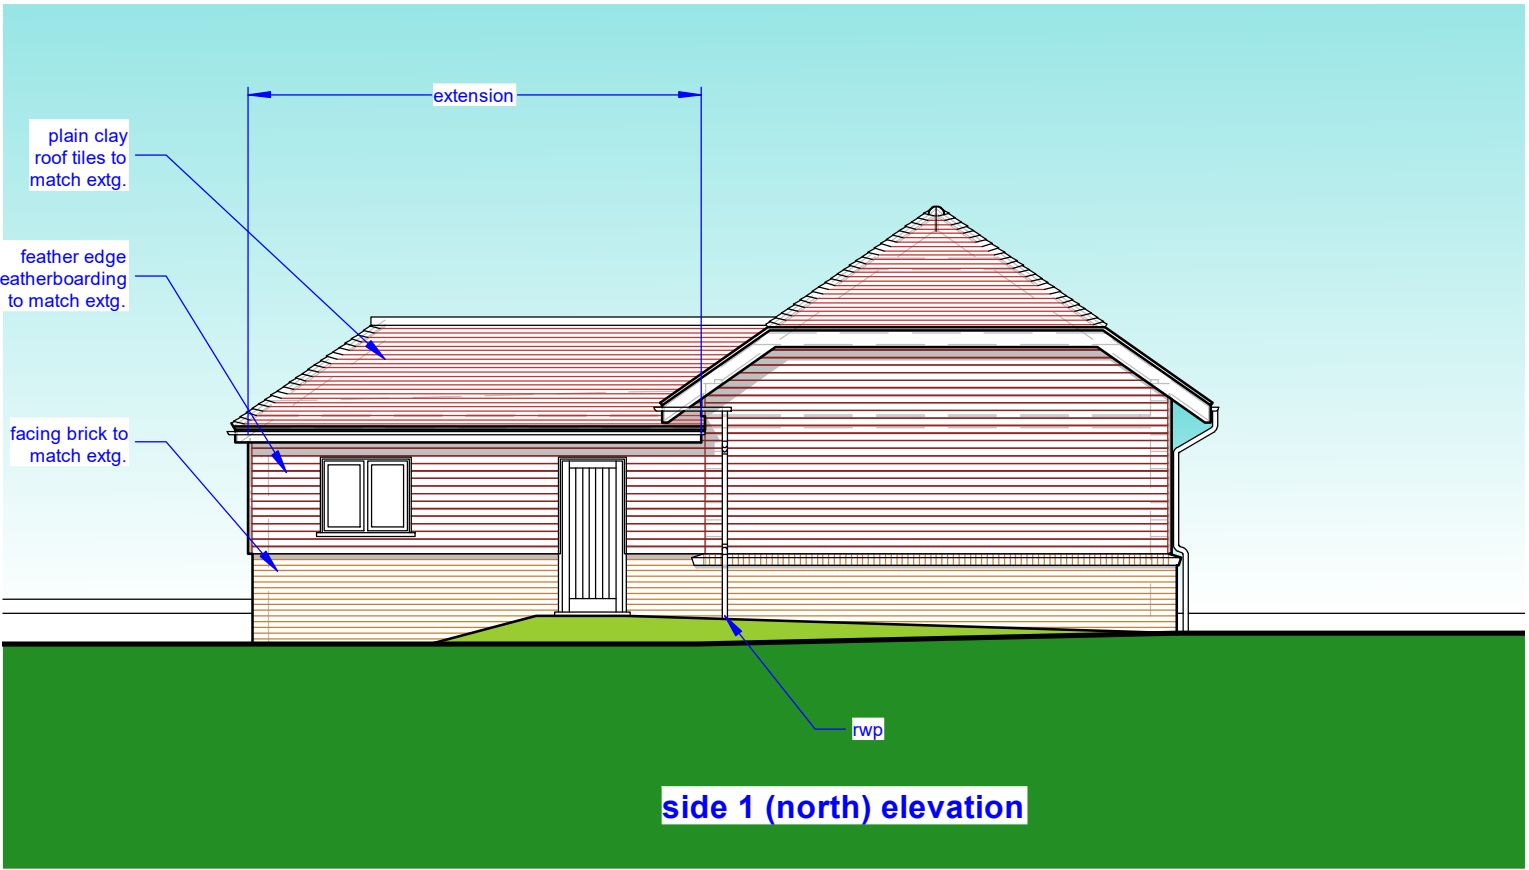


side 1 (north) elevation

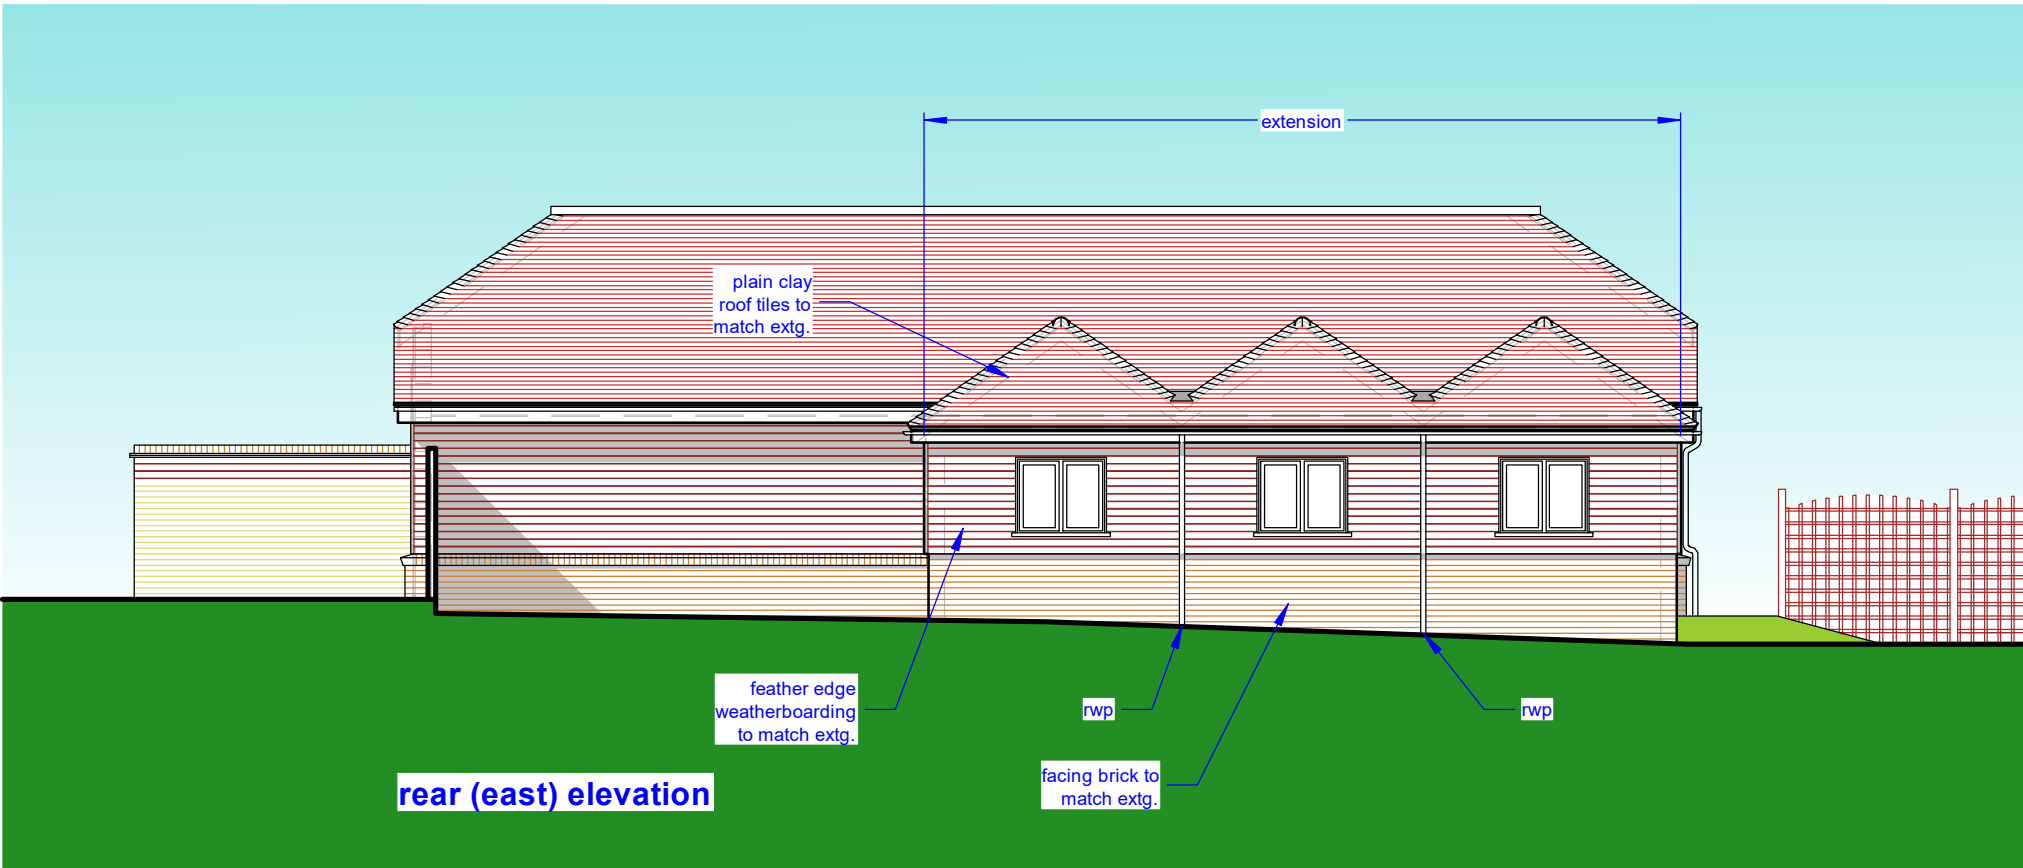


rear (east) elevation

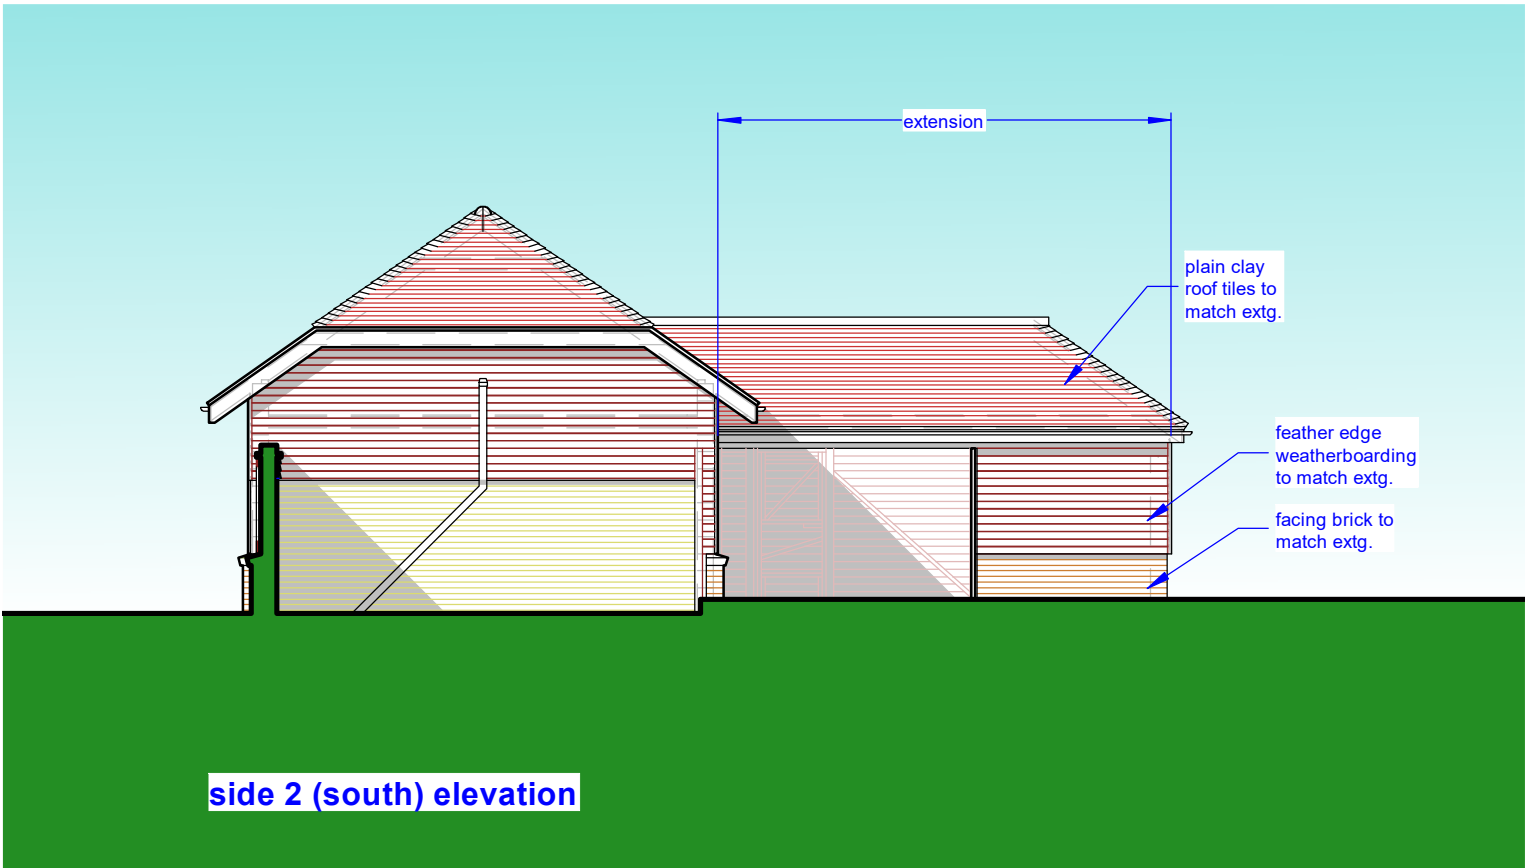

side 2 (south) elevation

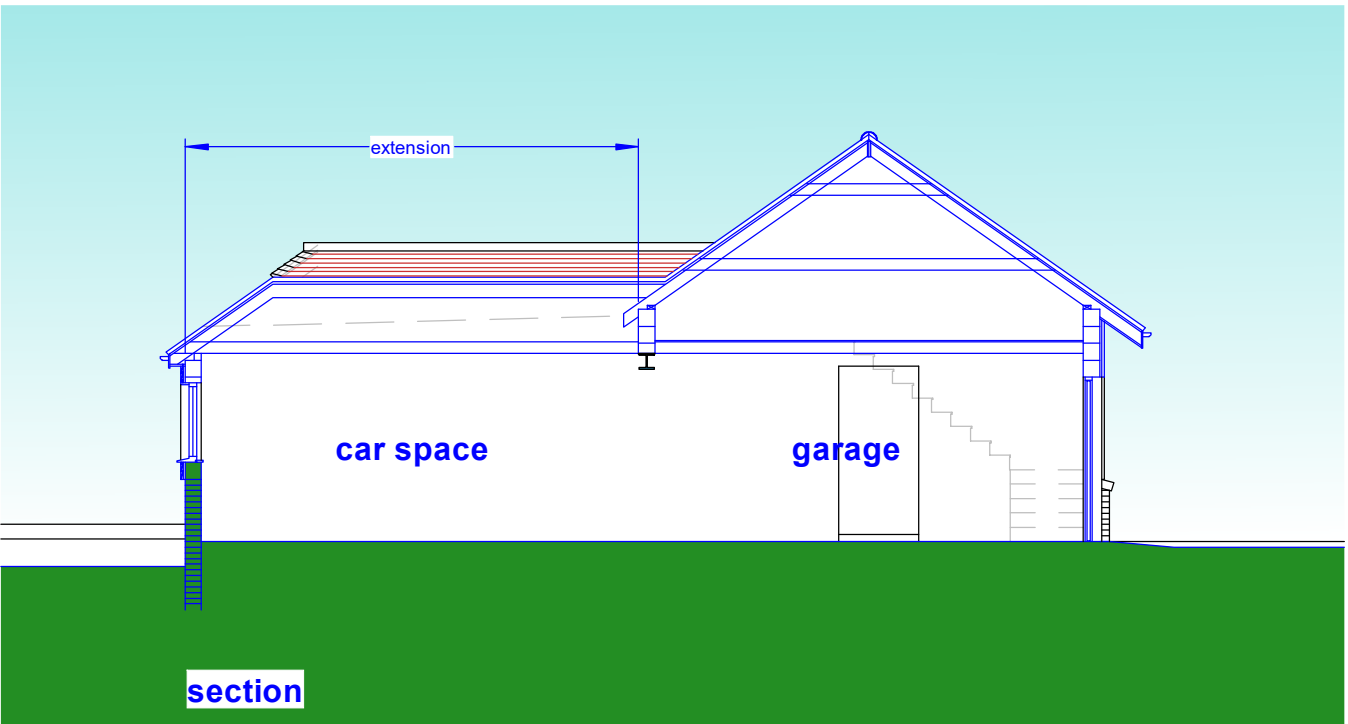

section

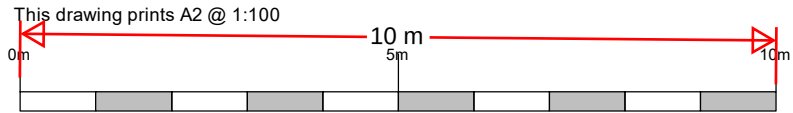

SCHEME / SHEET			Bocoda Hill Farm House, Wrotham Road, South Street Meopham, Gravesend, Kent DA13 0QG Doctor & Doctor Chatranjan Seehra Proposed Garage Extension Elevations	
SCALE	DATE	DRAWING NUMBER	JEREMY S. ISHERWOOD B. Sc. (hons), B. Arch. (Wales), R.I.B.A. Chartered Architect 34 Chalky Bank, Gravesend, Kent. DA11 7NY Telephone / Fax: 01474-533793	
1:100	June 2025	562/PL03		
© This drawing remains the property of the Architect and may not be reproduced in whole or part without his written permission.				