



Gravesham Tennis Courts 6,7,8

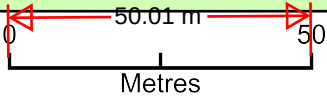

Plan Produced for: Damian Pender
Date Produced: 23 Jun 2025
Plan Reference Number: TQRQM25174122904356
Scale: 1:1250 @ A4
© Crown copyright and database rights 2025 OS 100042766

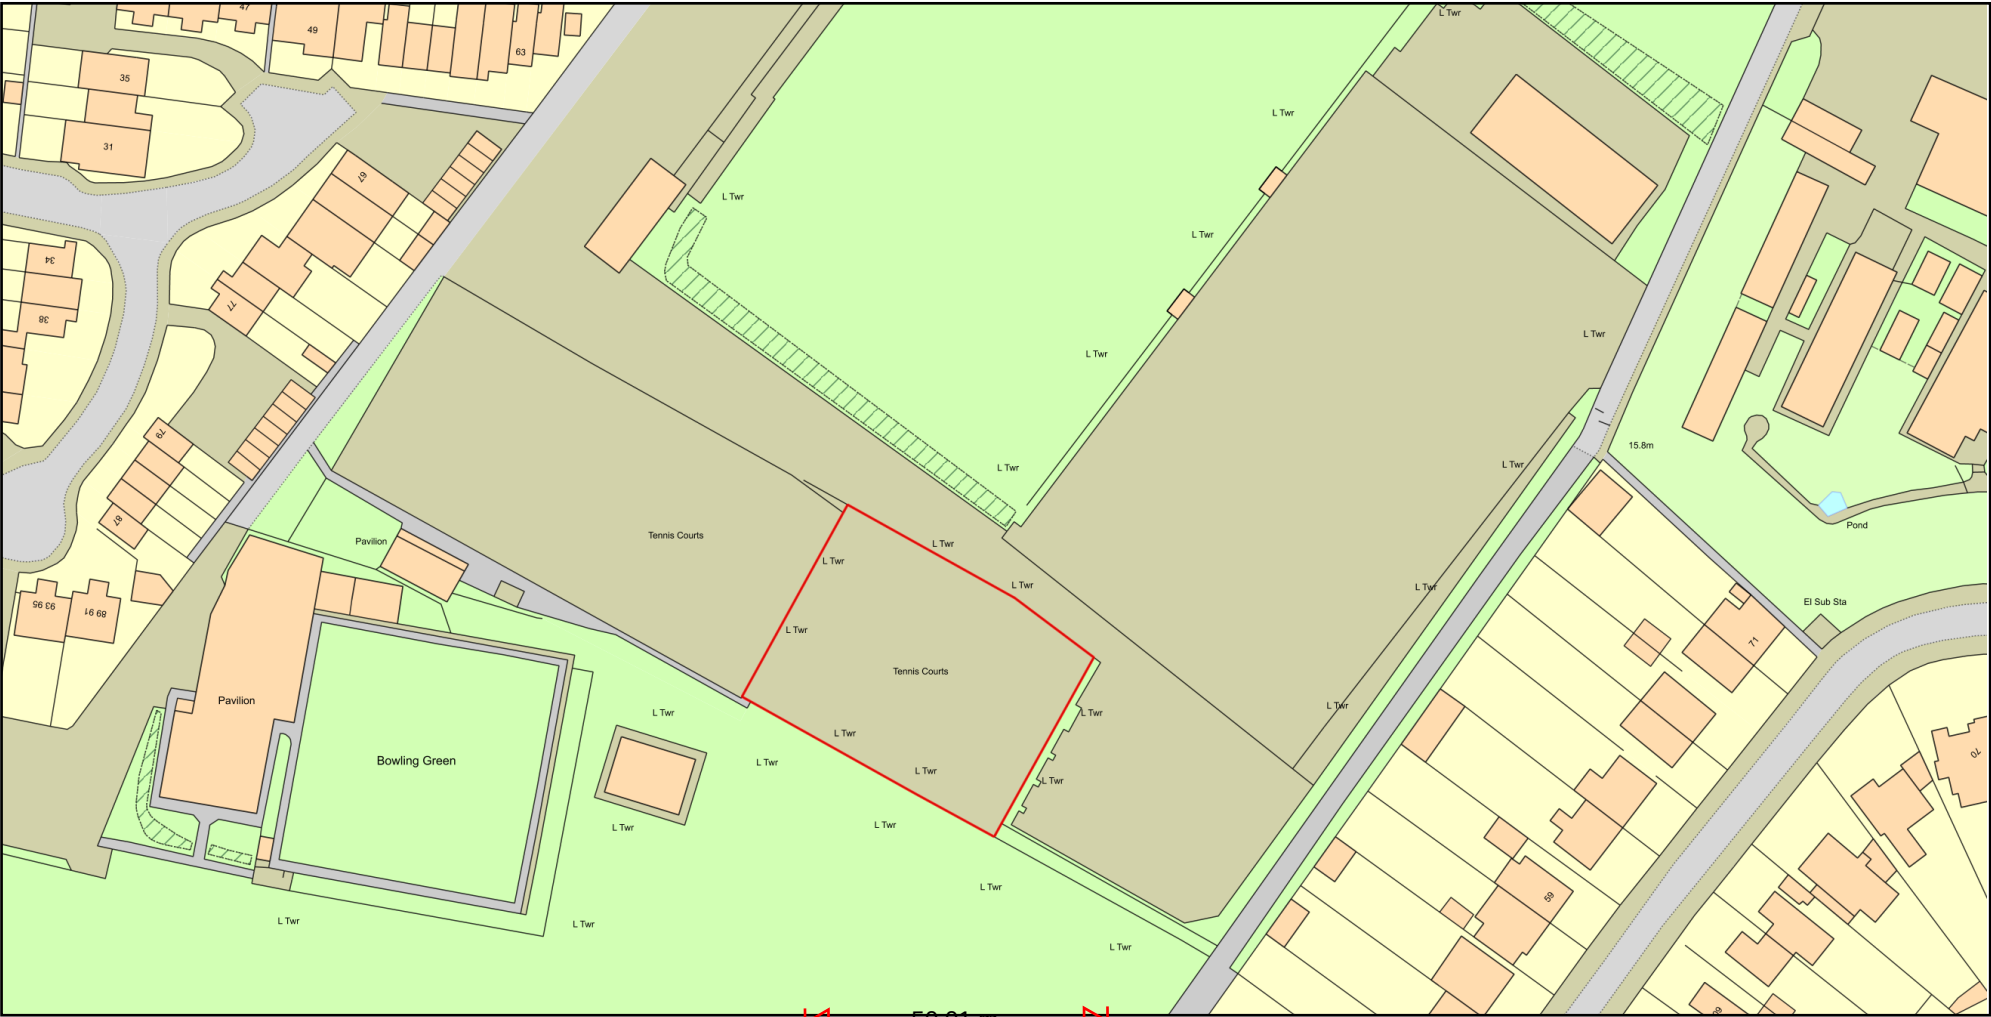