


FRONT ELEVATION

SIDE ELEVATION

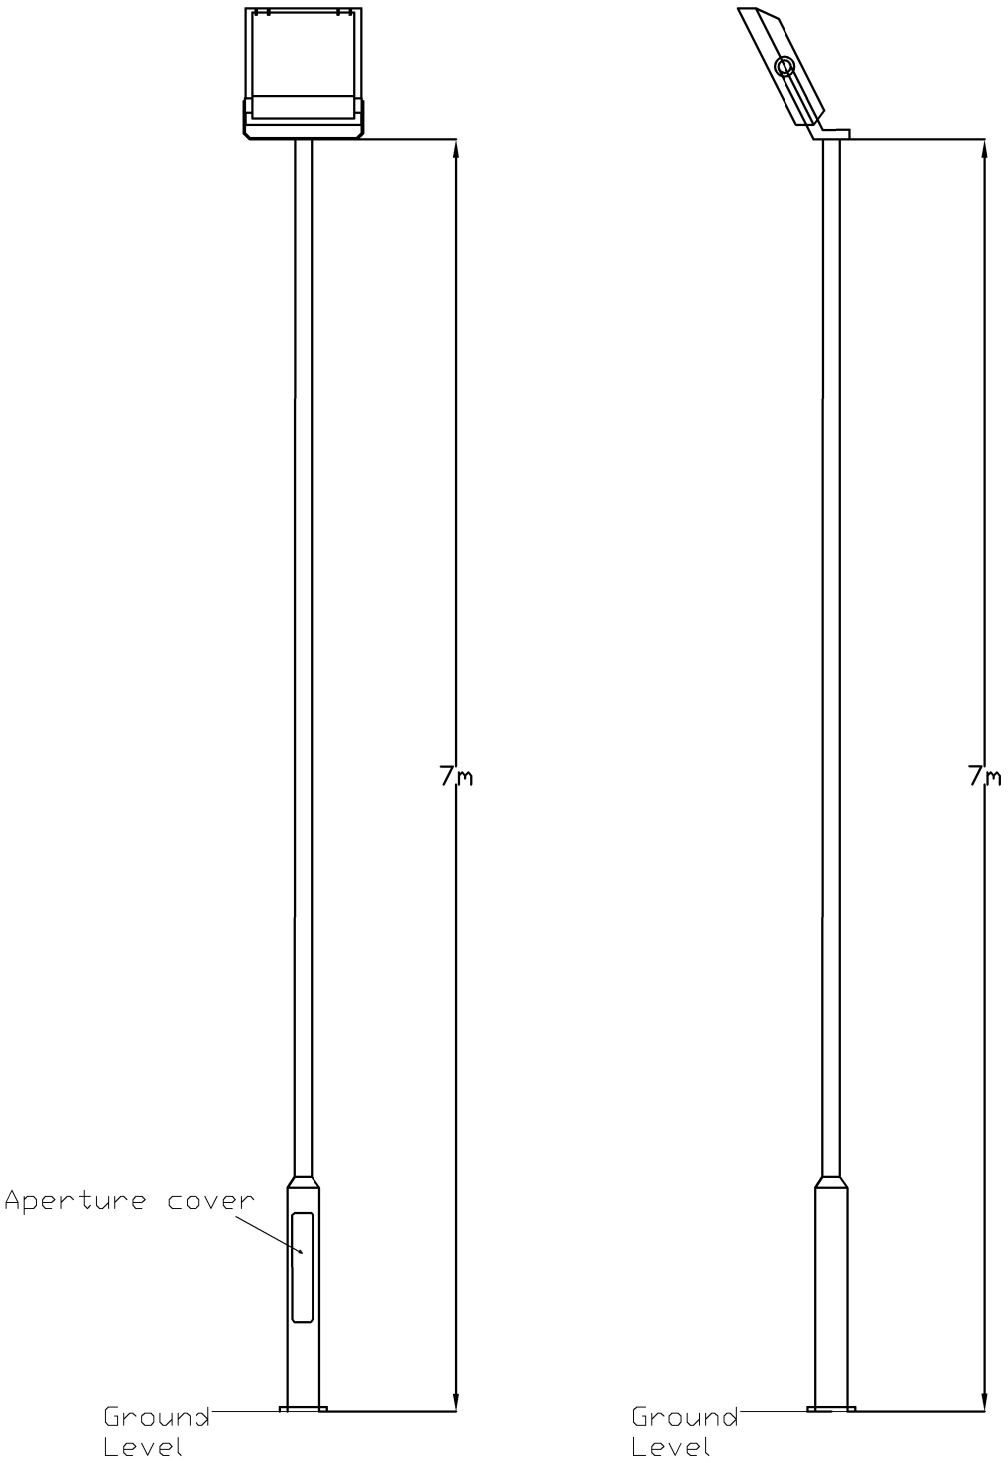

1 No. Existing Metal Halide HID
1000w Floodlight Luminaire per Column

Galvanised to BSEN 1461:2009
Welding In accordance with BSEN1011
Procedures to BSEN ISO 15614-1:2004
Welders qualified to BSEN 287-1:2011

Existing 7 meter high root mounted
tubular steel static lighting column.

