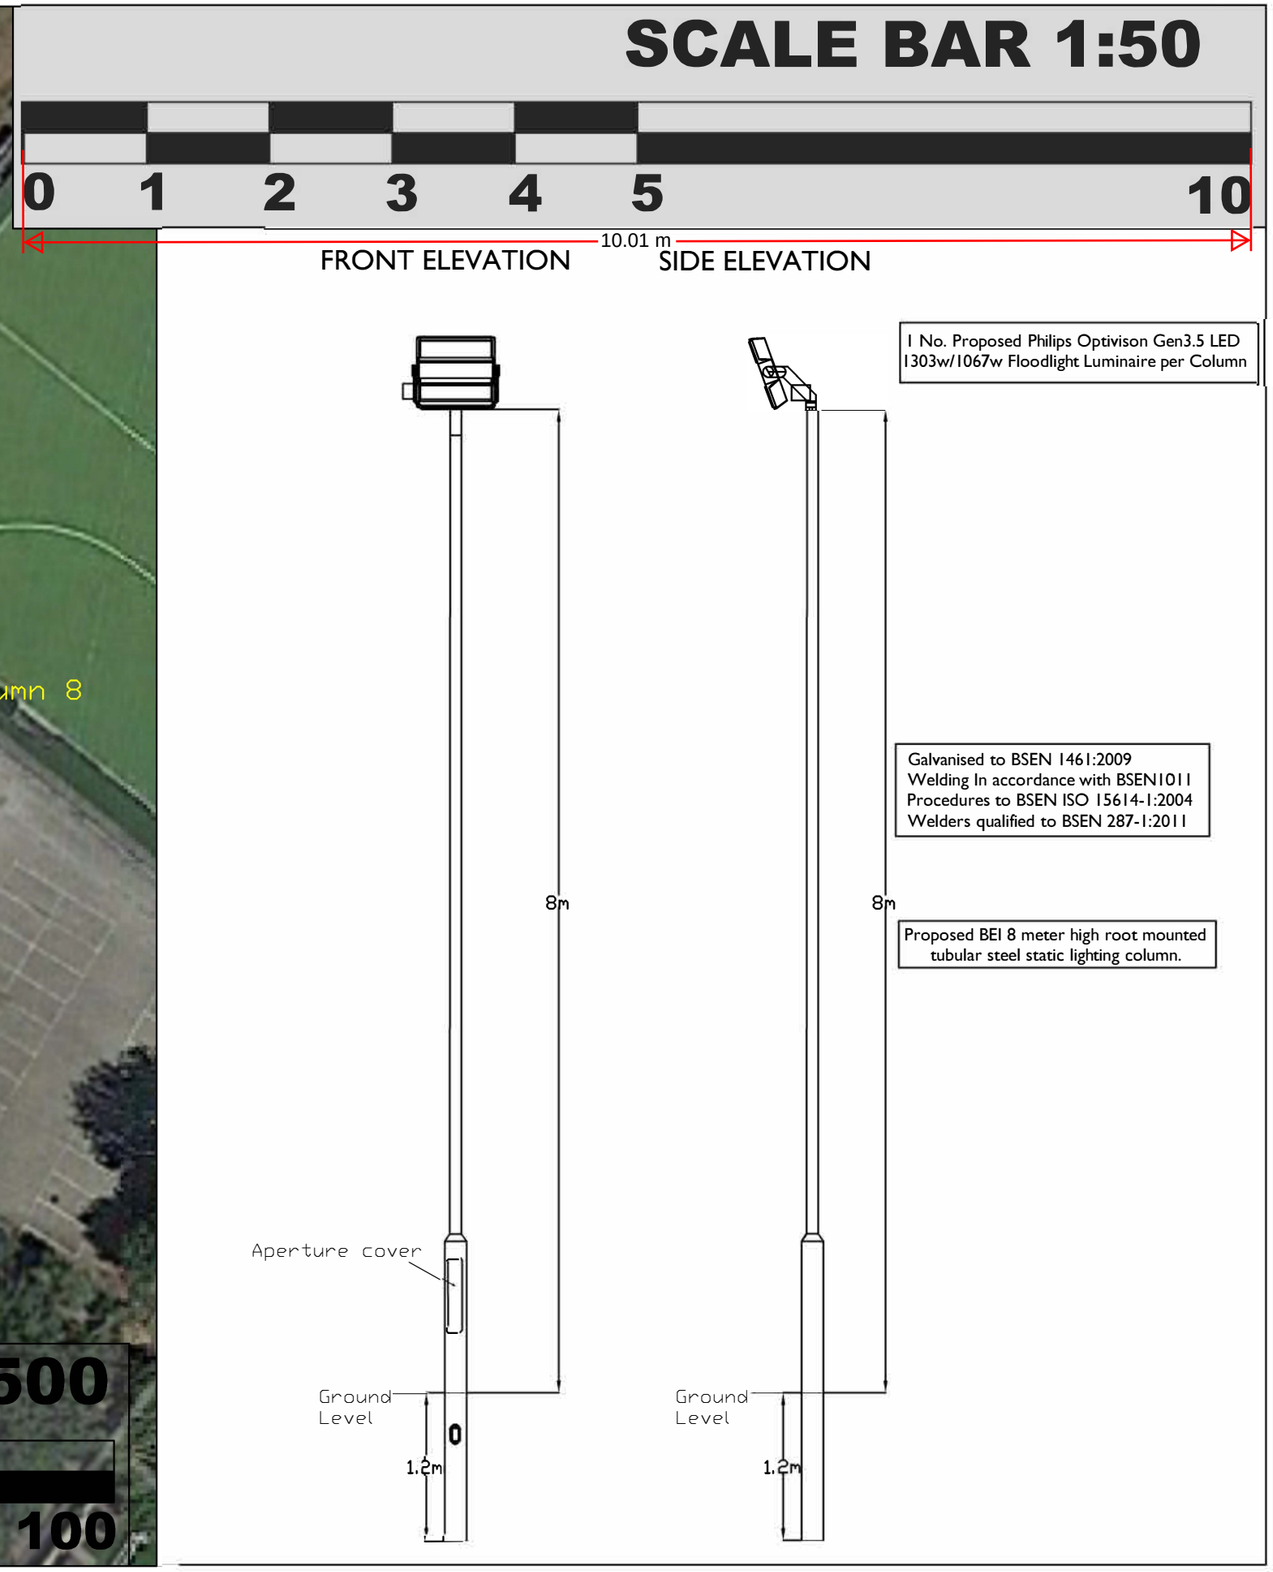

HIGHLIGHTS FLOODLIGHTING LTD
Tel : 01525 874 888
Mob : 07885 672 722
Email : mail@highlights.co.uk

Project Name:

Gravesham Tennis Club Courts 6+7+8 Proposed Column Location Plan + Column and Luminaire Elevations

Design by: Andy Collins	Date: 19–05–2025
Drawing No: GTC S4	Scale: 1:50/500@A3

PHILIPS Lighting