

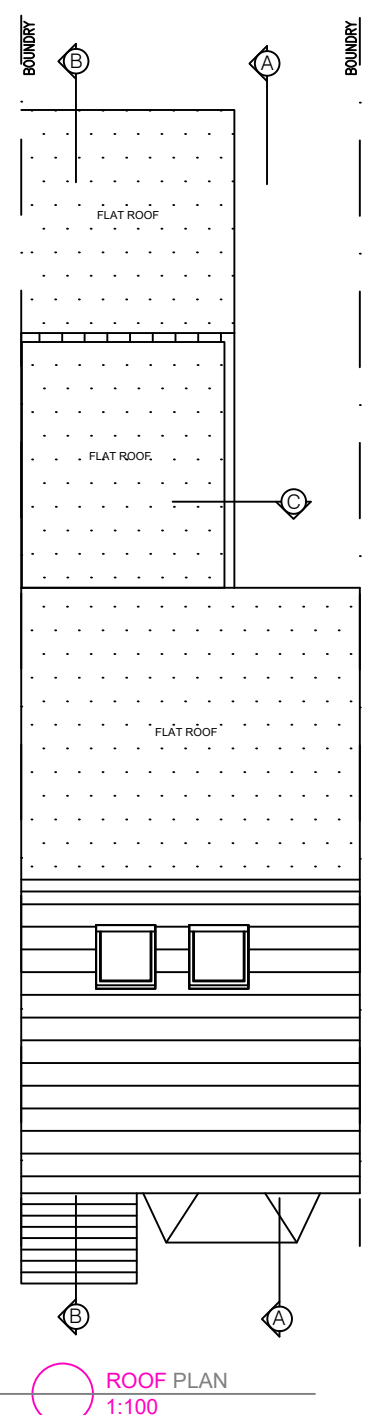
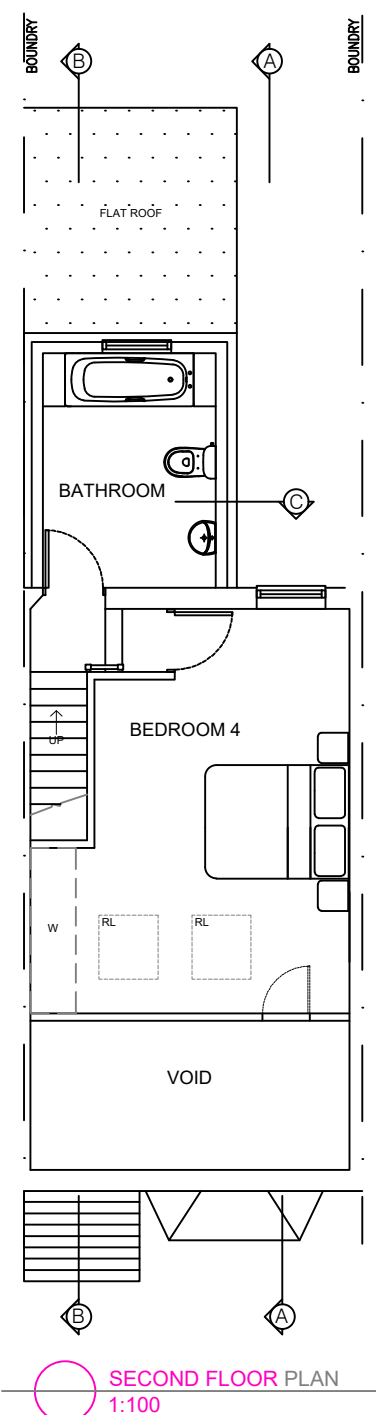
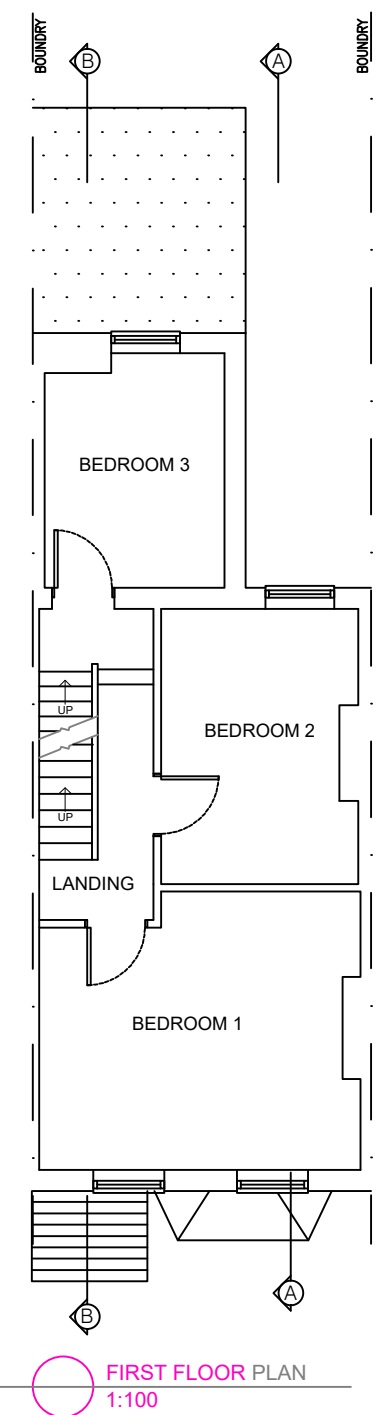
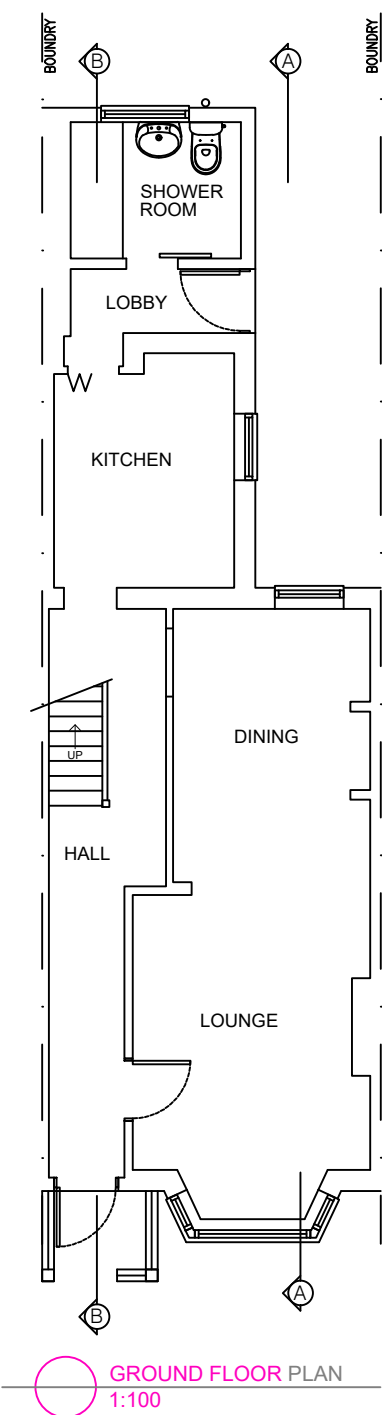
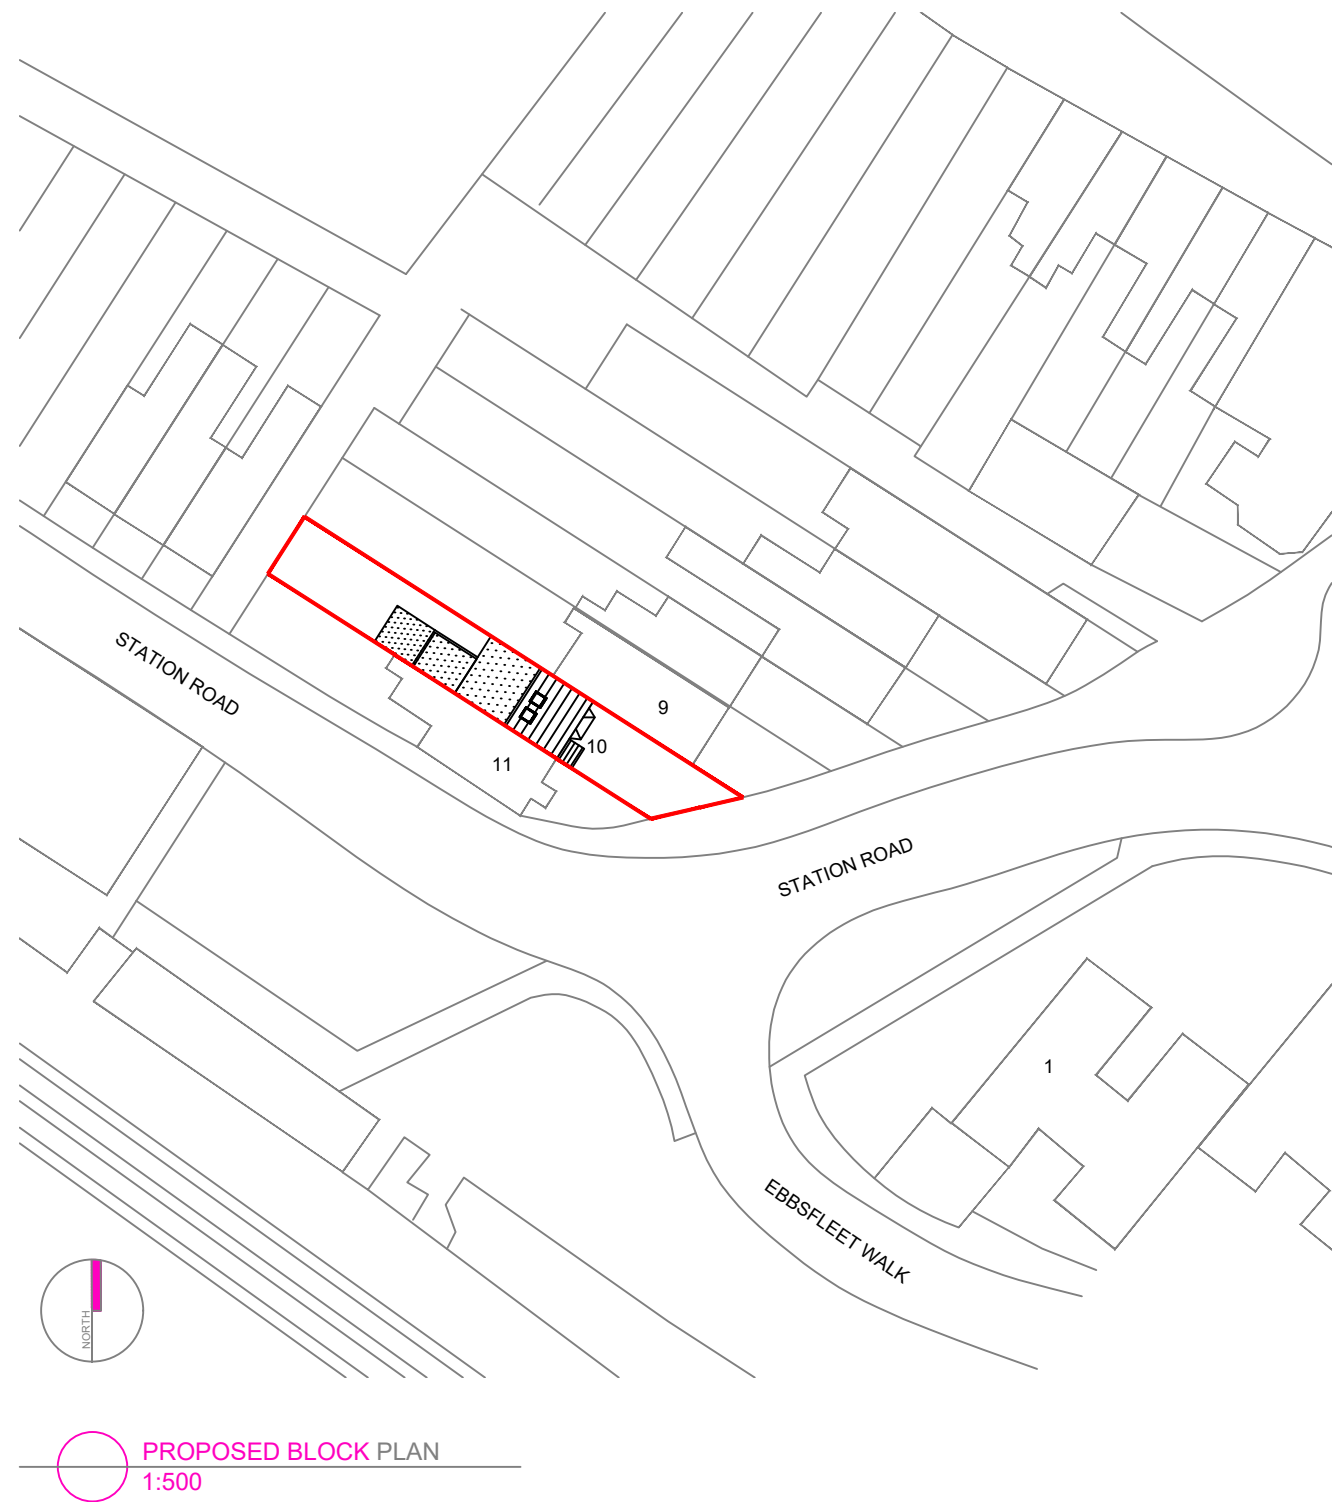
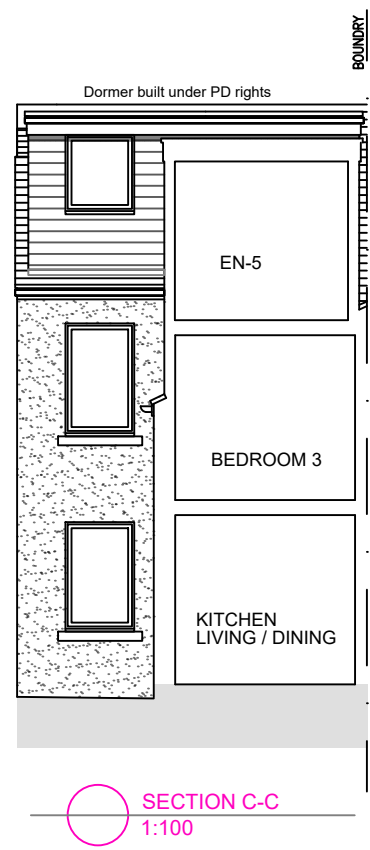
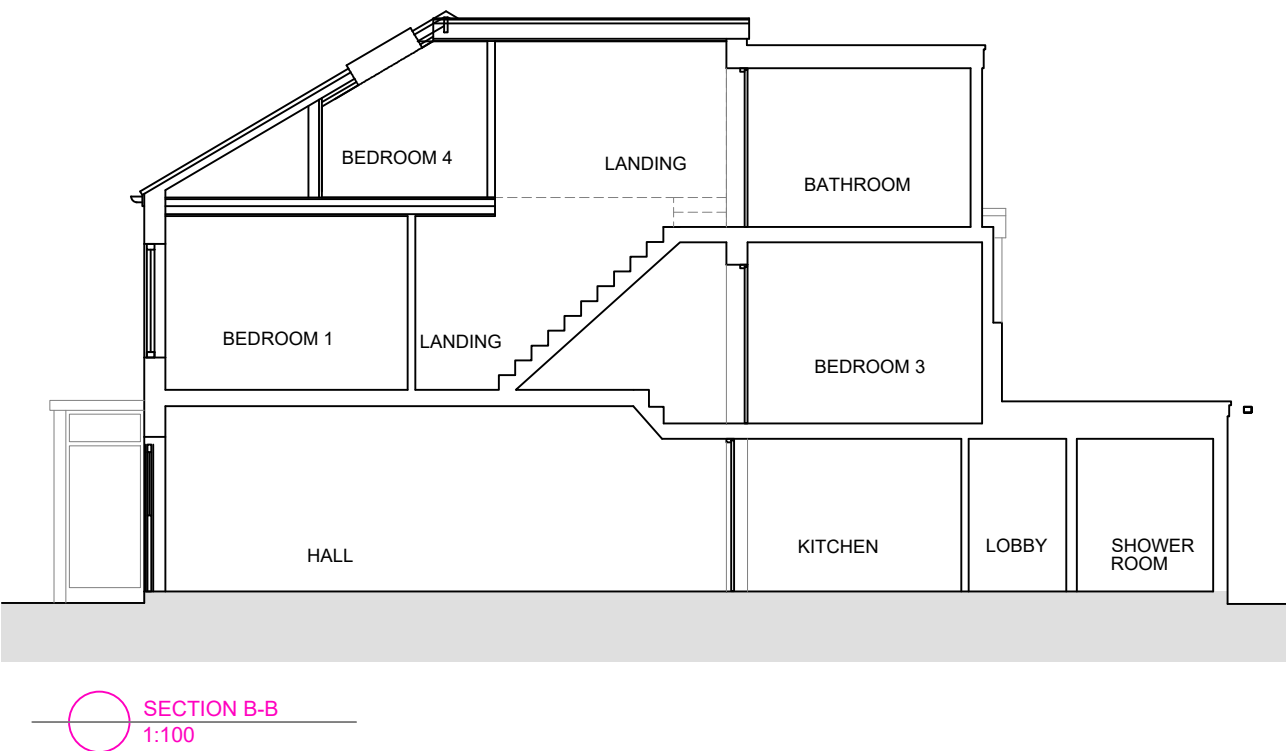
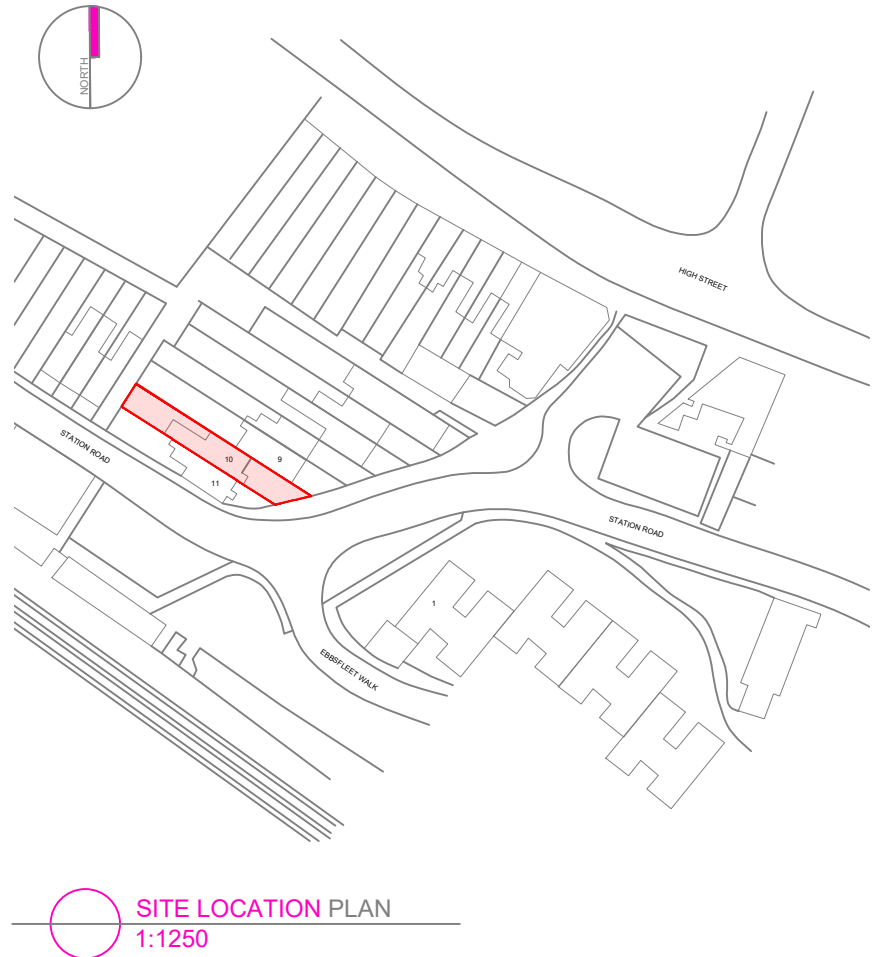
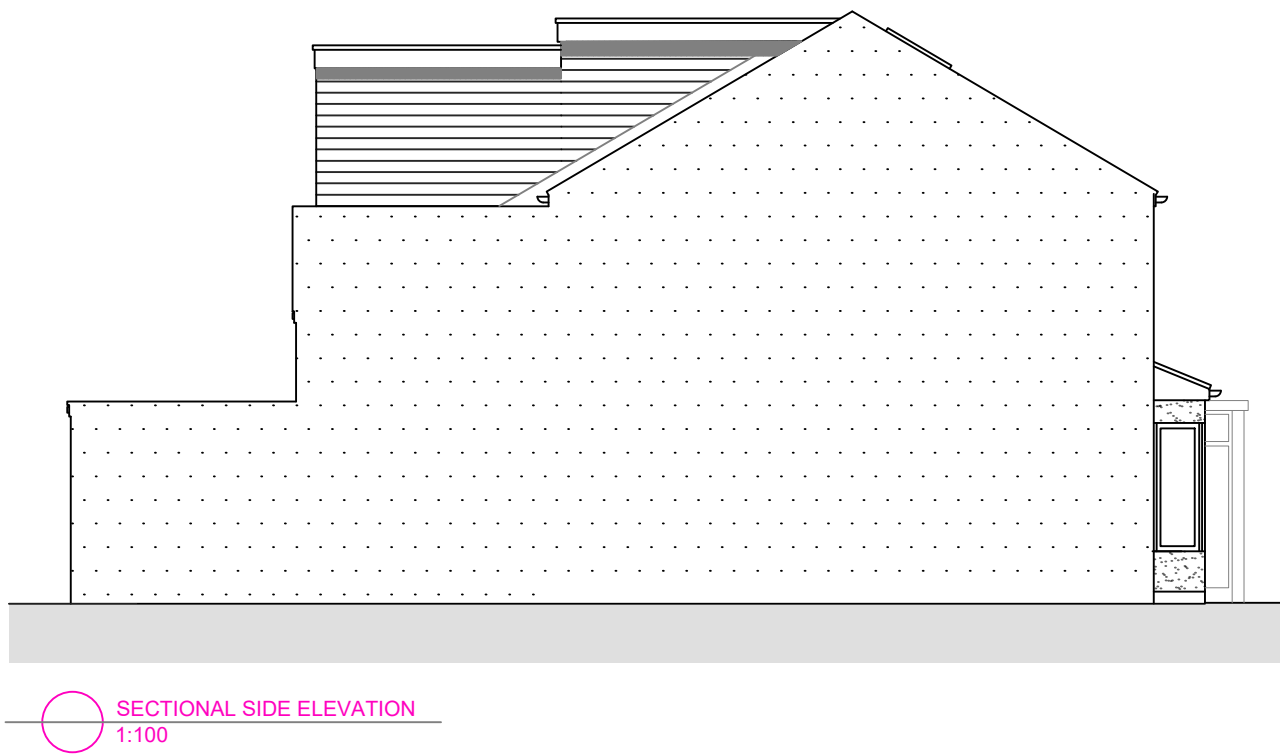
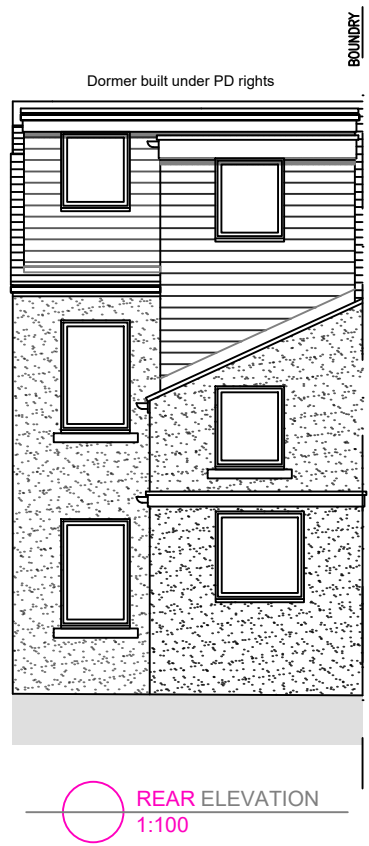



EXISTING PLANS, ELEVATIONS & SECTION

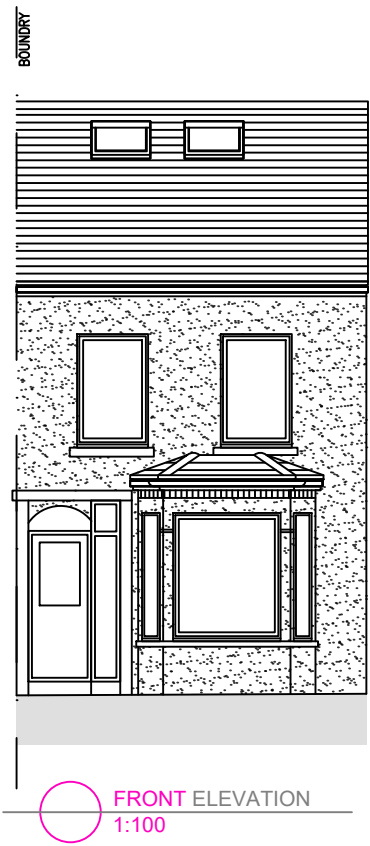

VOLUME CALCULATION
DORMER PART A = 2.17 x 3.69 x 4.37 x 0.5 = 17.49M³
DORMER PART B = 3.10 x 7.10 = 22.08M³
TOTAL = 22.08M³ + 17.49M³ = 39.57M³

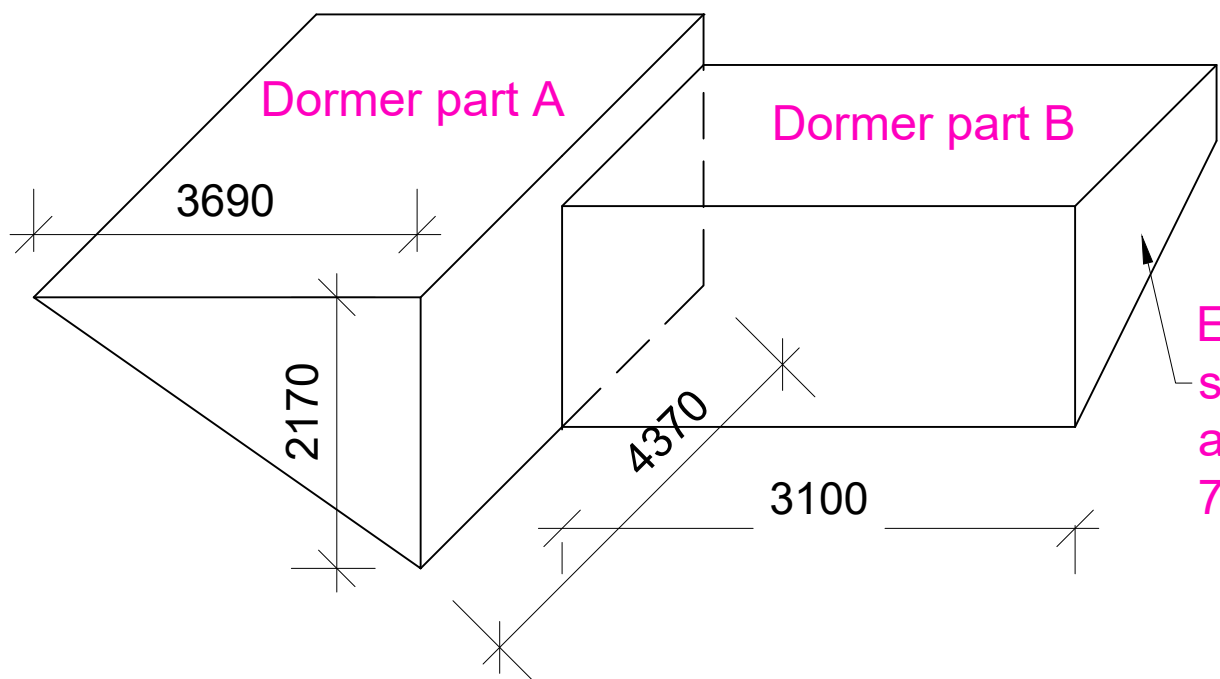

End cross sectional area = 7.1m²

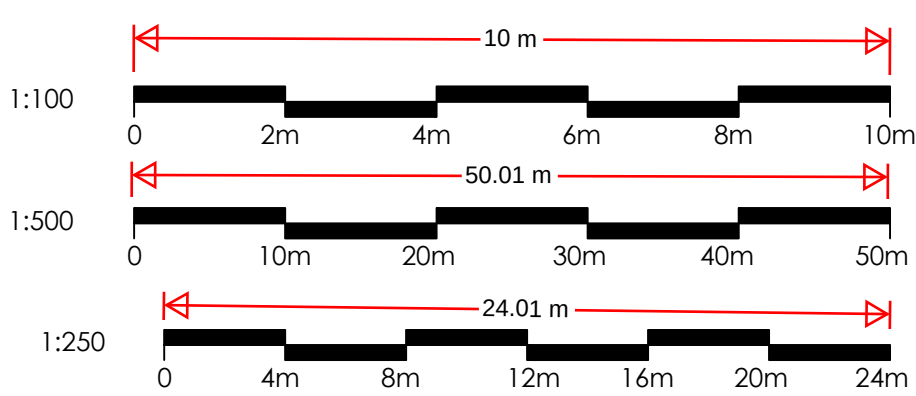

JOB TITLE		DRAWING TITLE	
10 STATION ROAD NORTHFLEET, GRAVESEND KENT DA11 9DY		EXISTING PLANS, ELEVATIONS AND SECTION	
SCALE 1:100@A1	DRAWING NUMBER	REVISION	
DATE JAN '25	BDS-STA-P01		



Building Design Studio, 21 Hollingworth Court, Turkey Mill, Ashford Road, Maidstone, Kent ME14 5PP
T: 01732 424047 E-mail: mail@bdstudio.co.uk Web: www.bdstudio.co.uk DO NOT SCALE FROM THIS DRAWING