

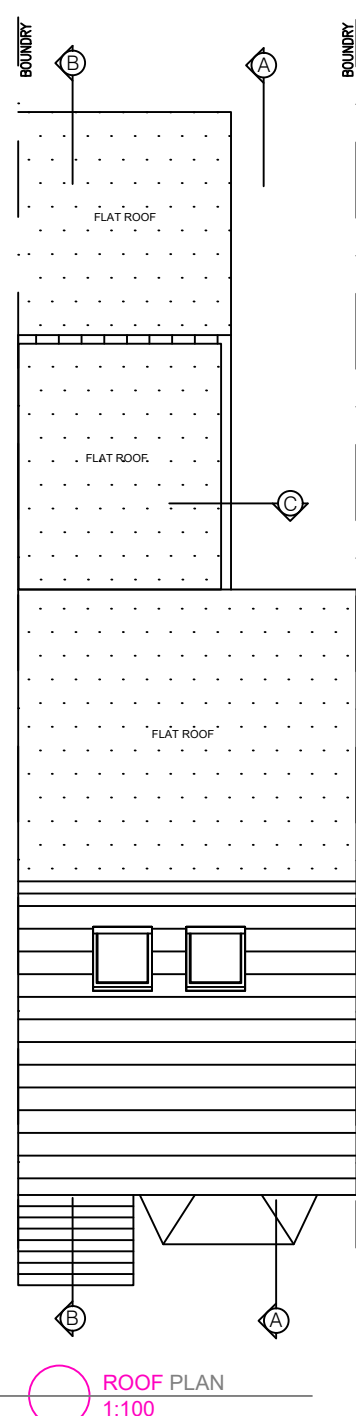
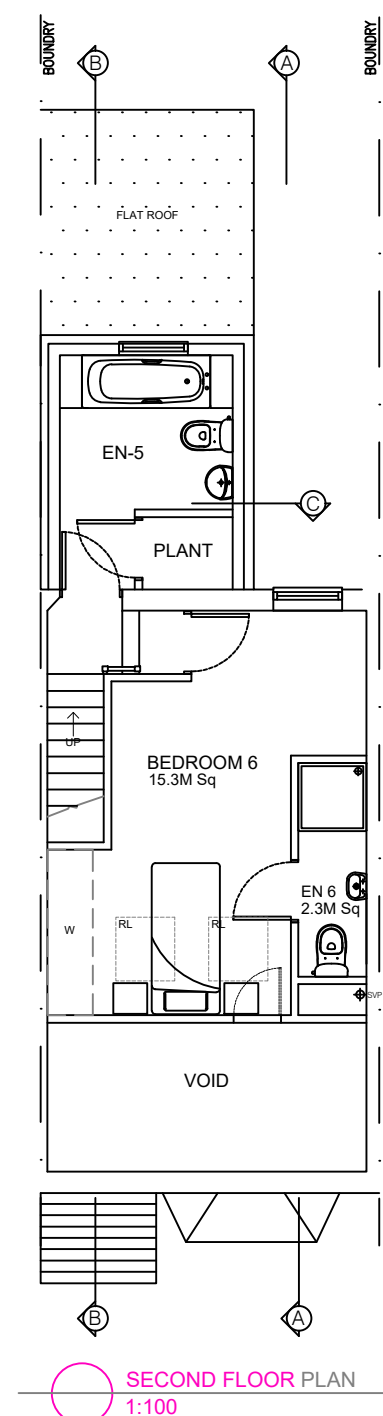
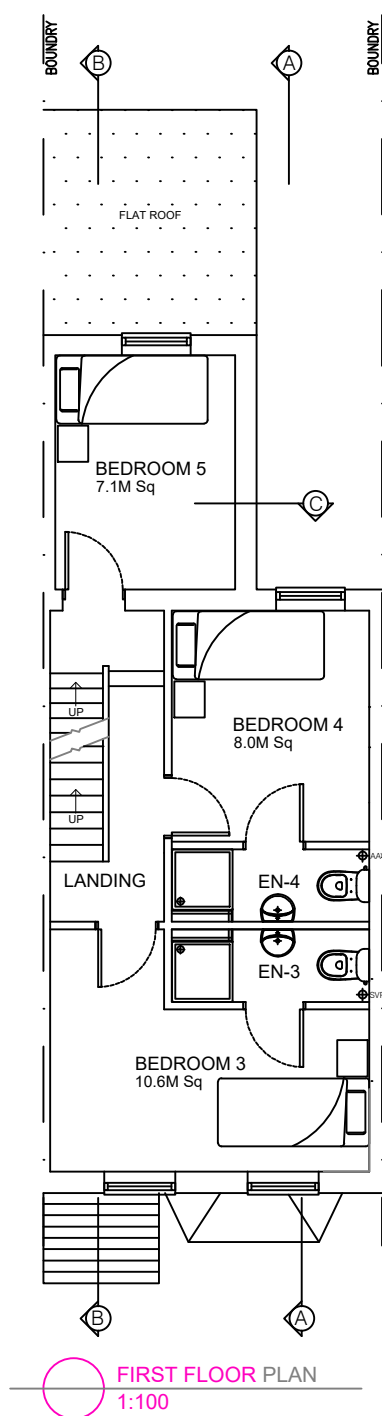
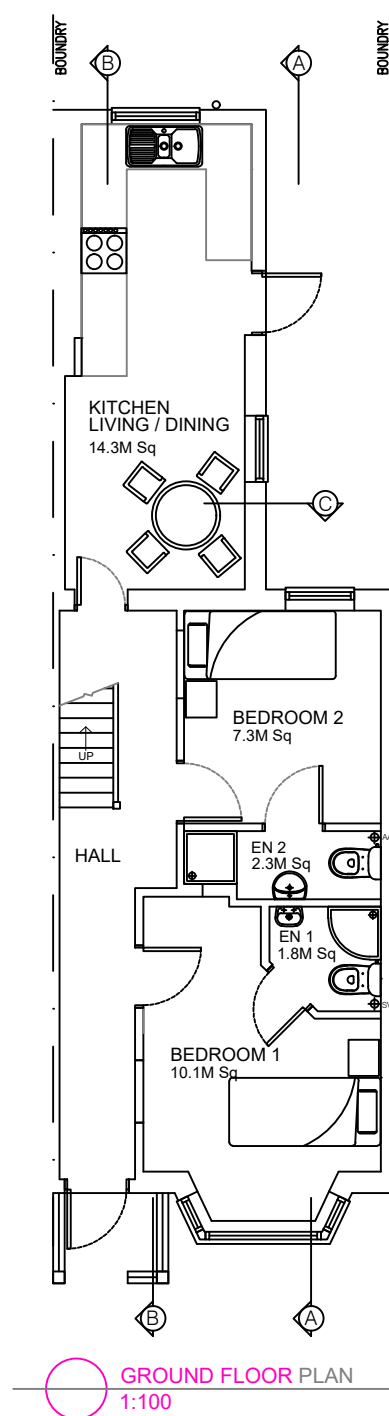
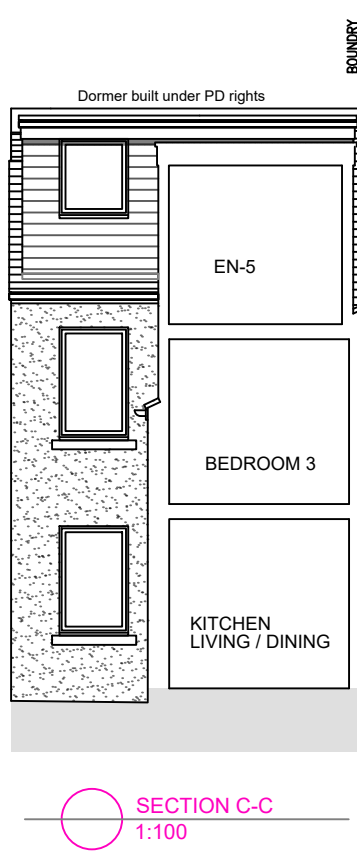
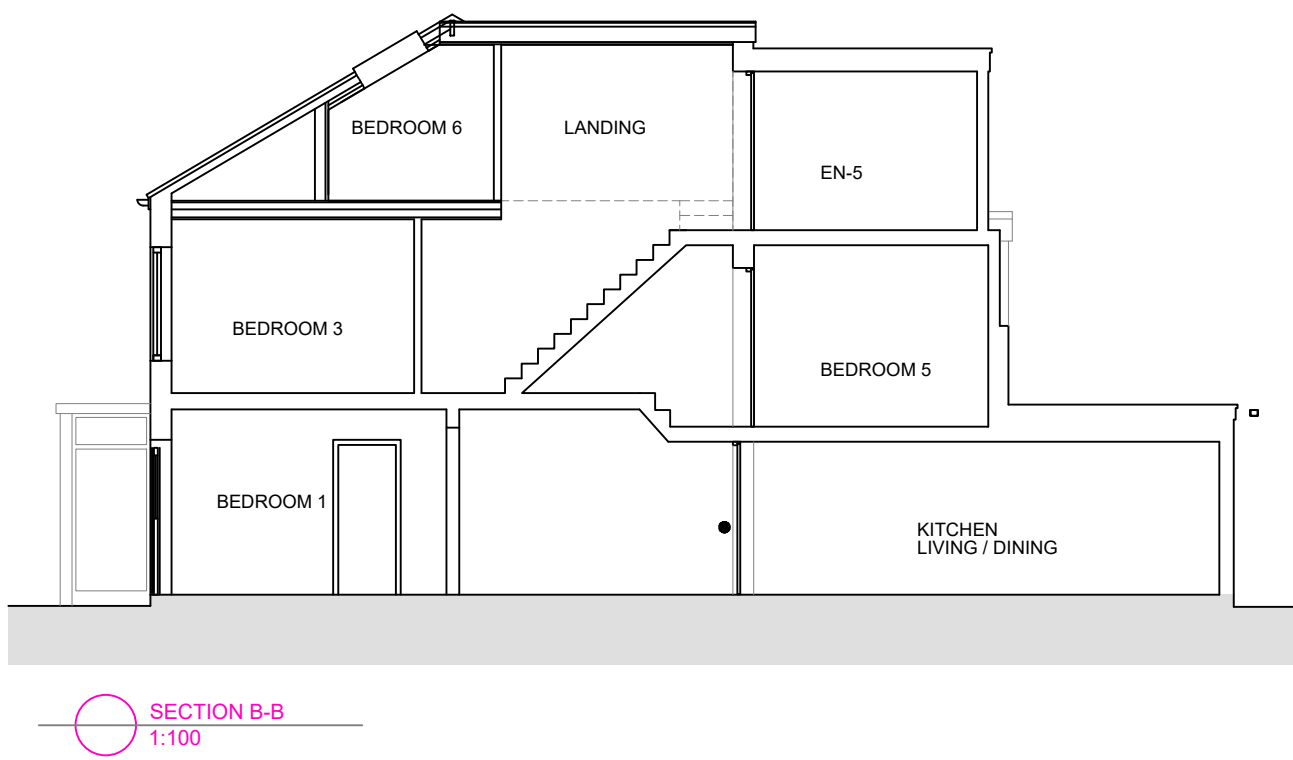


PROPOSED PLANS, ELEVATIONS & SECTION

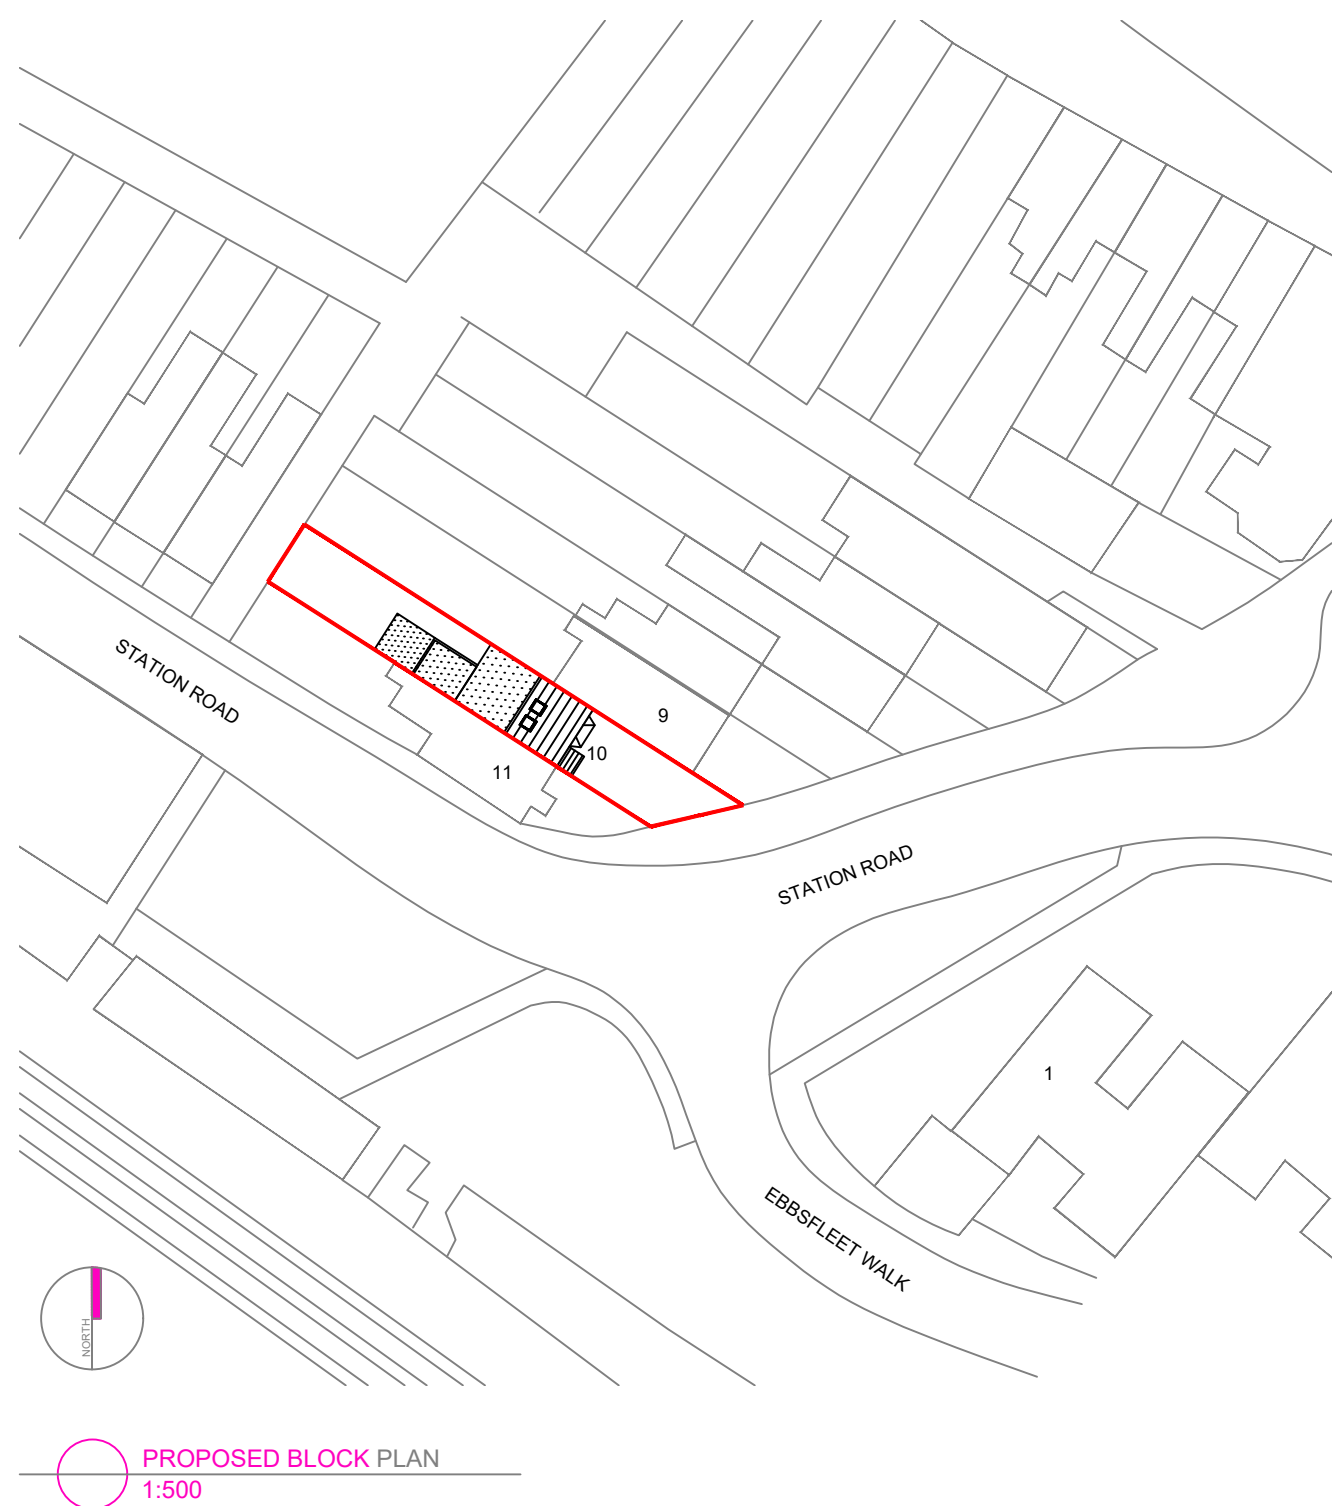

VOLUME CALCULATION
DORMER PART A = 2.17 x 3.69 x 4.37 x 0.5 = 17.49M³
DORMER PART B = 3.10 x 7.10 = 22.08M³
TOTAL = 22.08M³ + 17.49M³ = 39.57M³

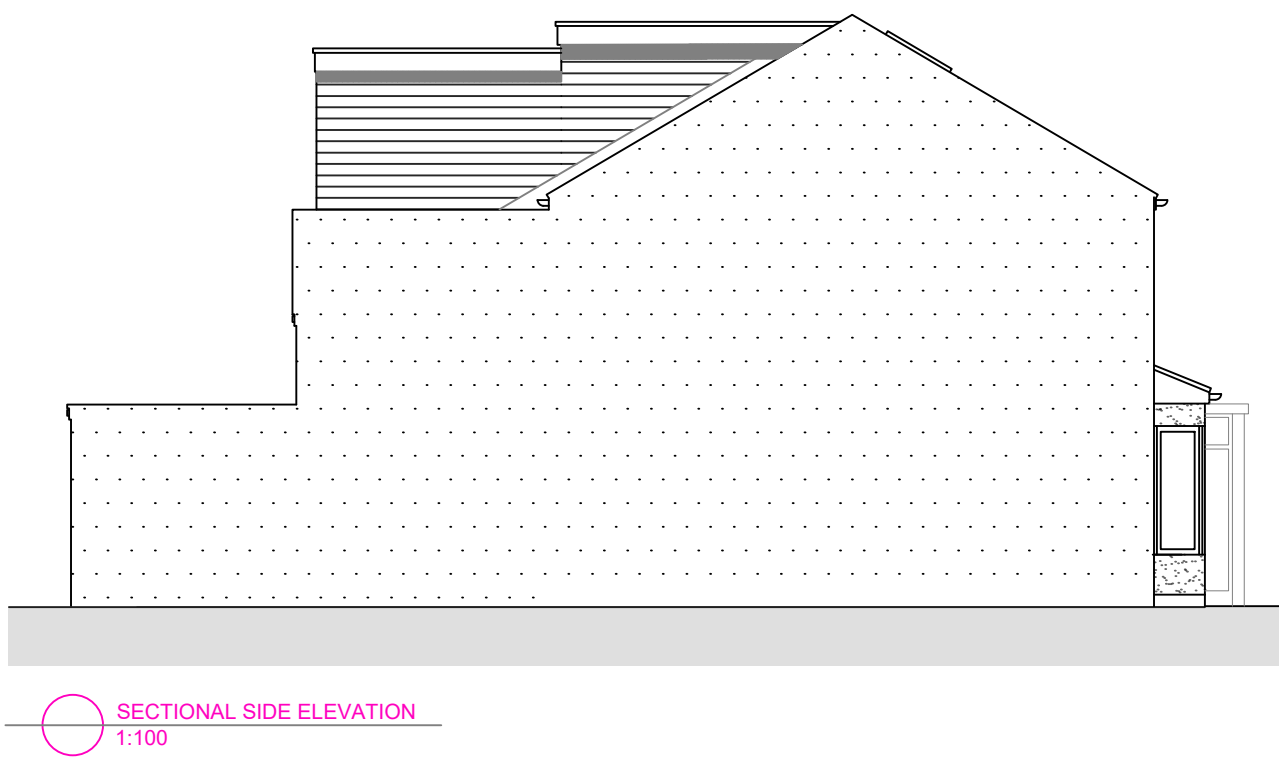