



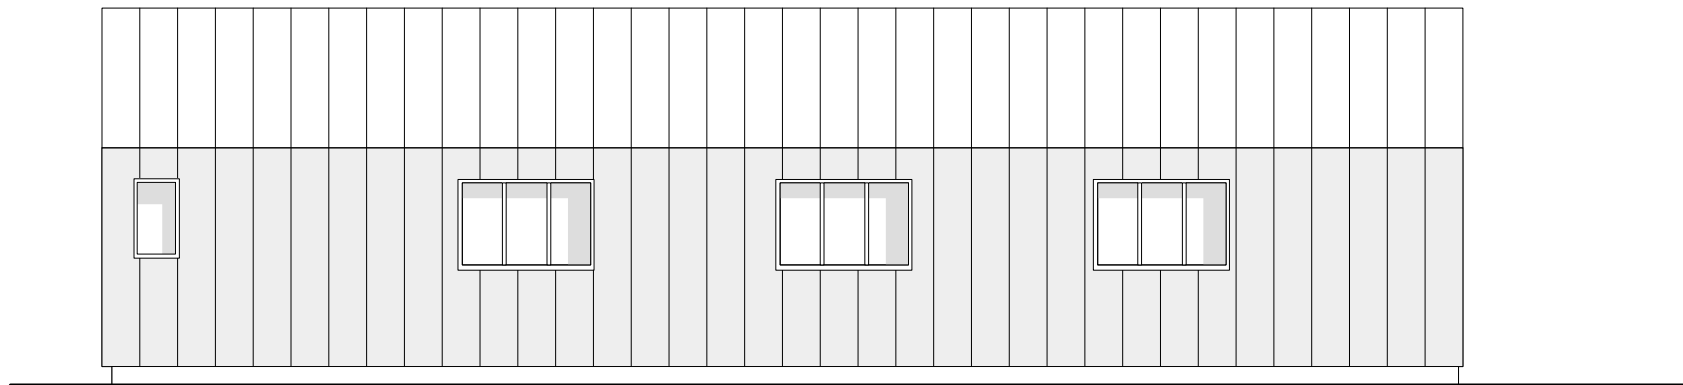


Side Elevation

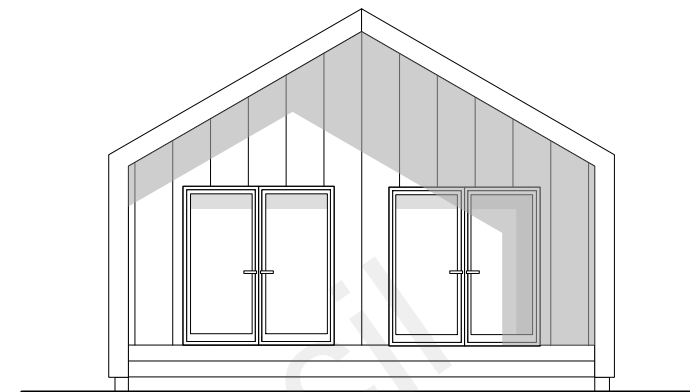


Left Gable Elevation




Side/entrance Elevation

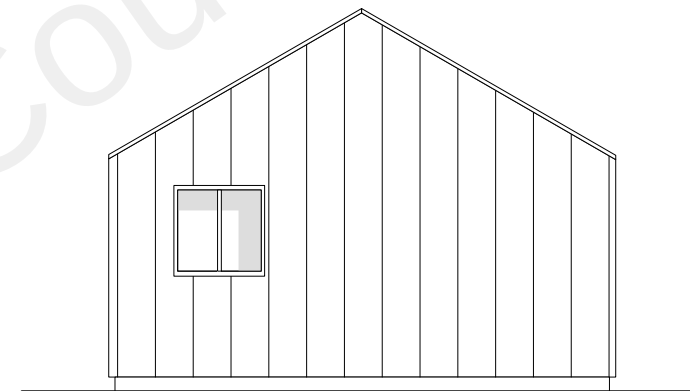

R Gable Elevation

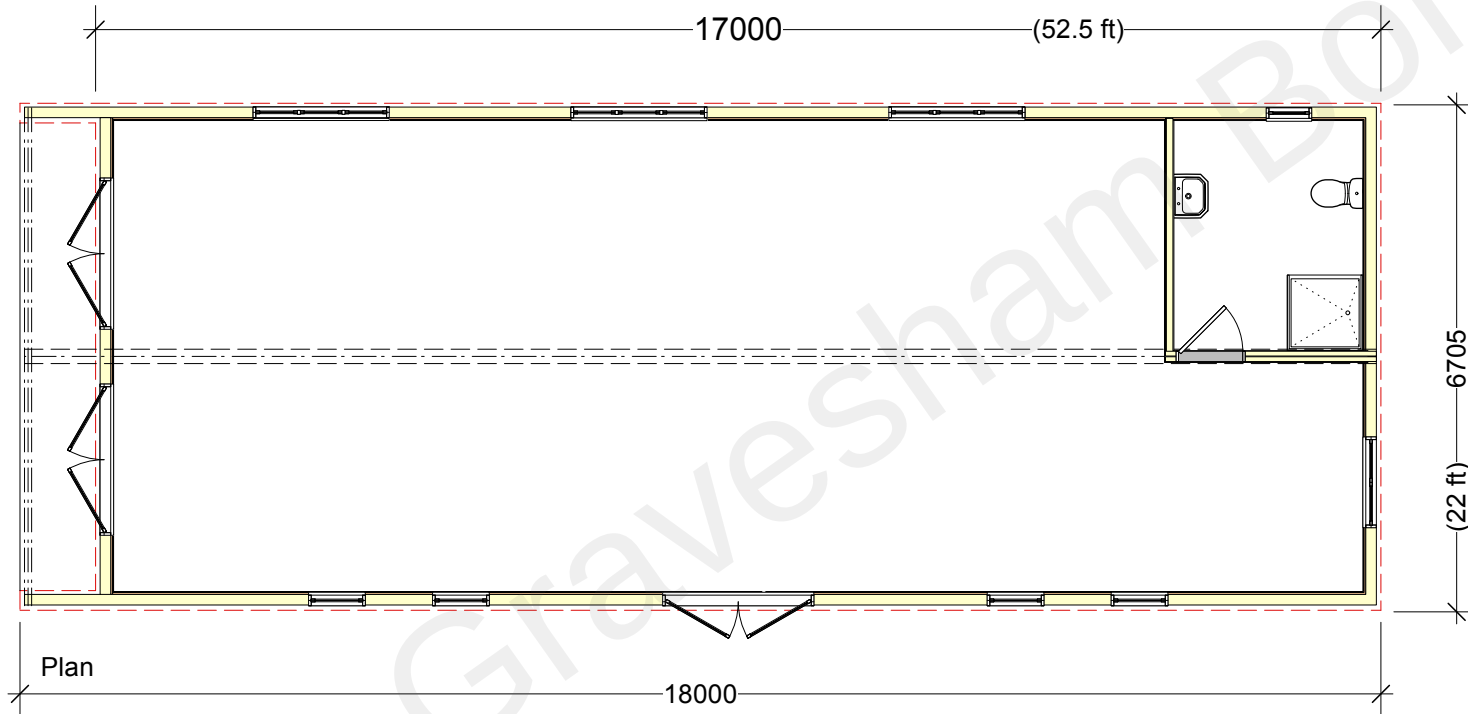

Plan

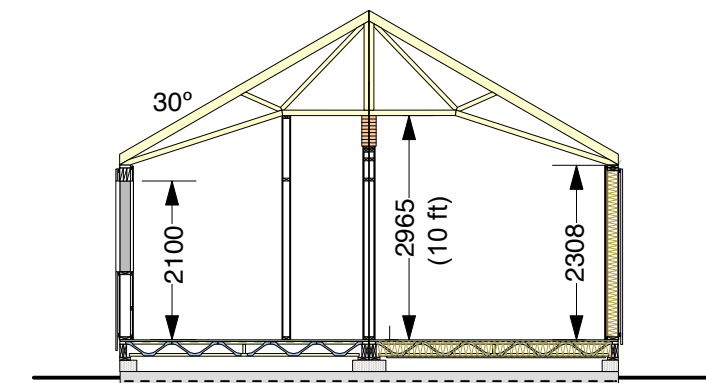

Section



SIGNED-APPROVED
Customer:

Date:

PROJECT
NAME:- Chris South

ADDRESS:-
Lark Rise proposed
Mobile Home Plans

Setting out plan, Section and Elevations

Date: 09/2022

Scale
@ A3: 1:100

Rev: A

