

3C Developments
www.3cdevelopments.co.uk

CLIENT
Mr Watson
92 Ferndale Road


PROJECT
Watson-Ferndale
PROJECT NO.
20220425

ISSUE
2.8.22
DRAWN BY
SC

Proposed Elevations

A.

RHS Elevation - Proposed 1:50 - A3

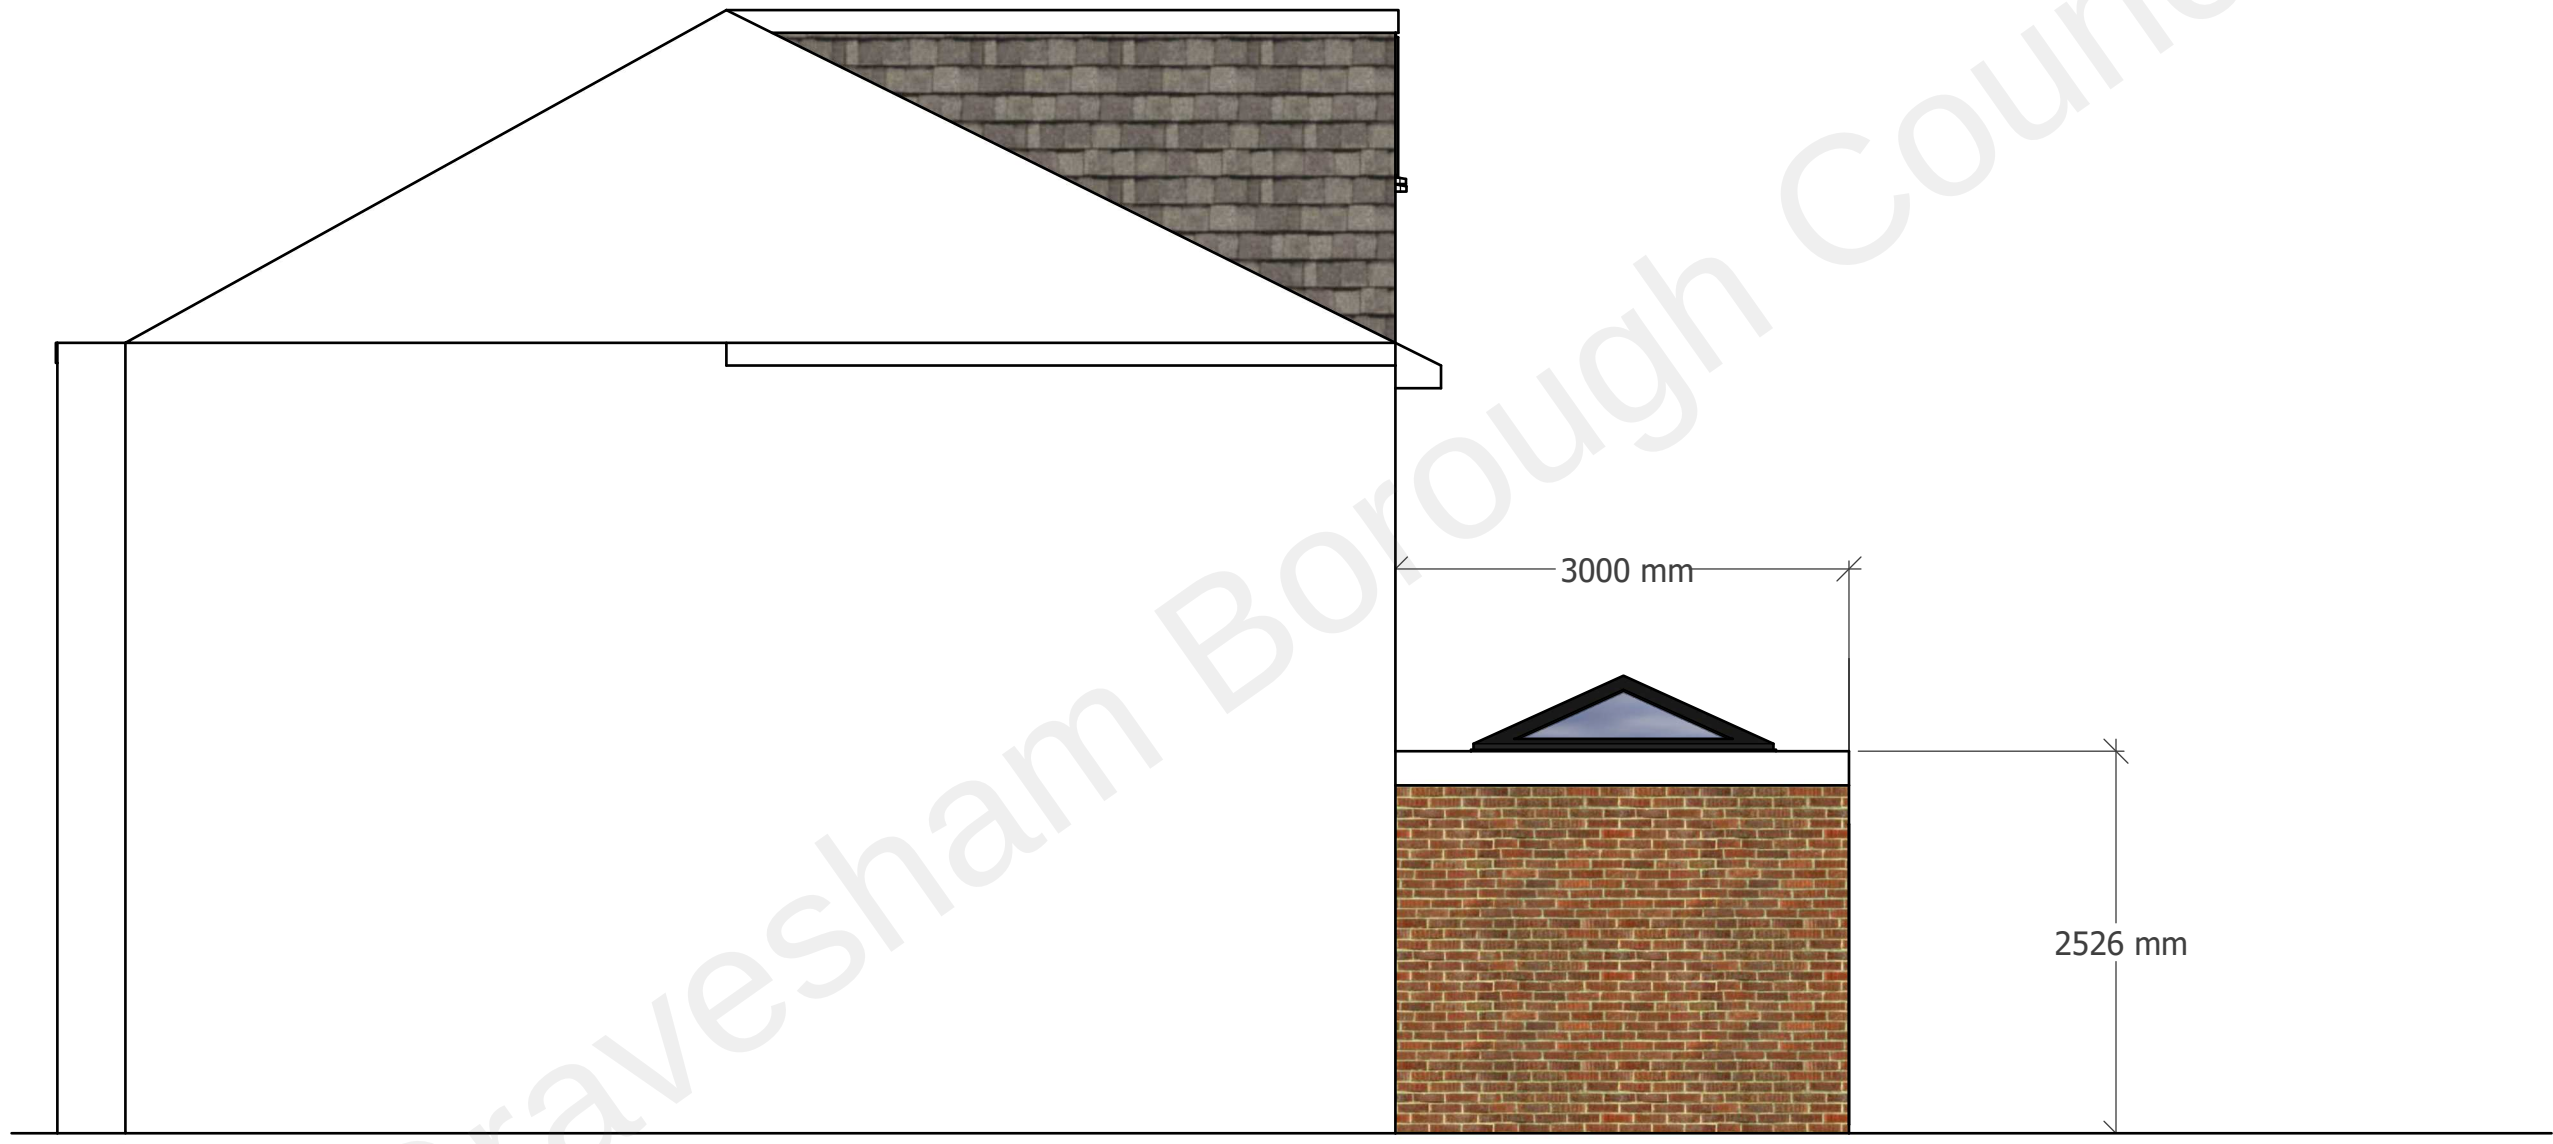

Metres - 1:50 (A3)

