
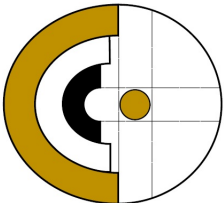


Isometric view of Existing

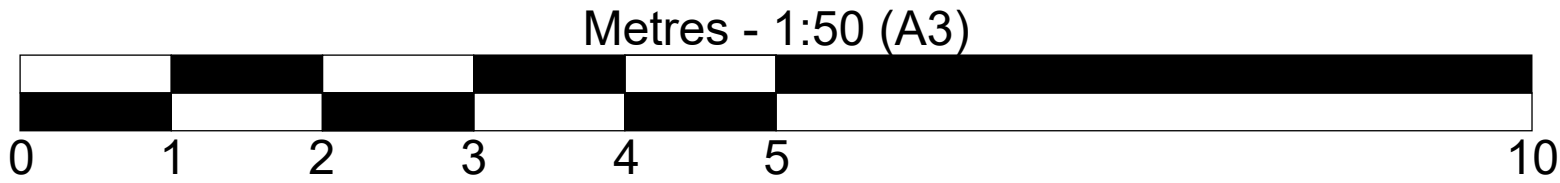

3C Developments
www.3cdevelopments.co.uk

CLIENT
Mr Watson
92 Ferndale Road

PROJECT
Watson-Ferndale
PROJECT NO.
20220425

ISSUE
7.8.22
DRAWN BY
SC

Existing Elevations