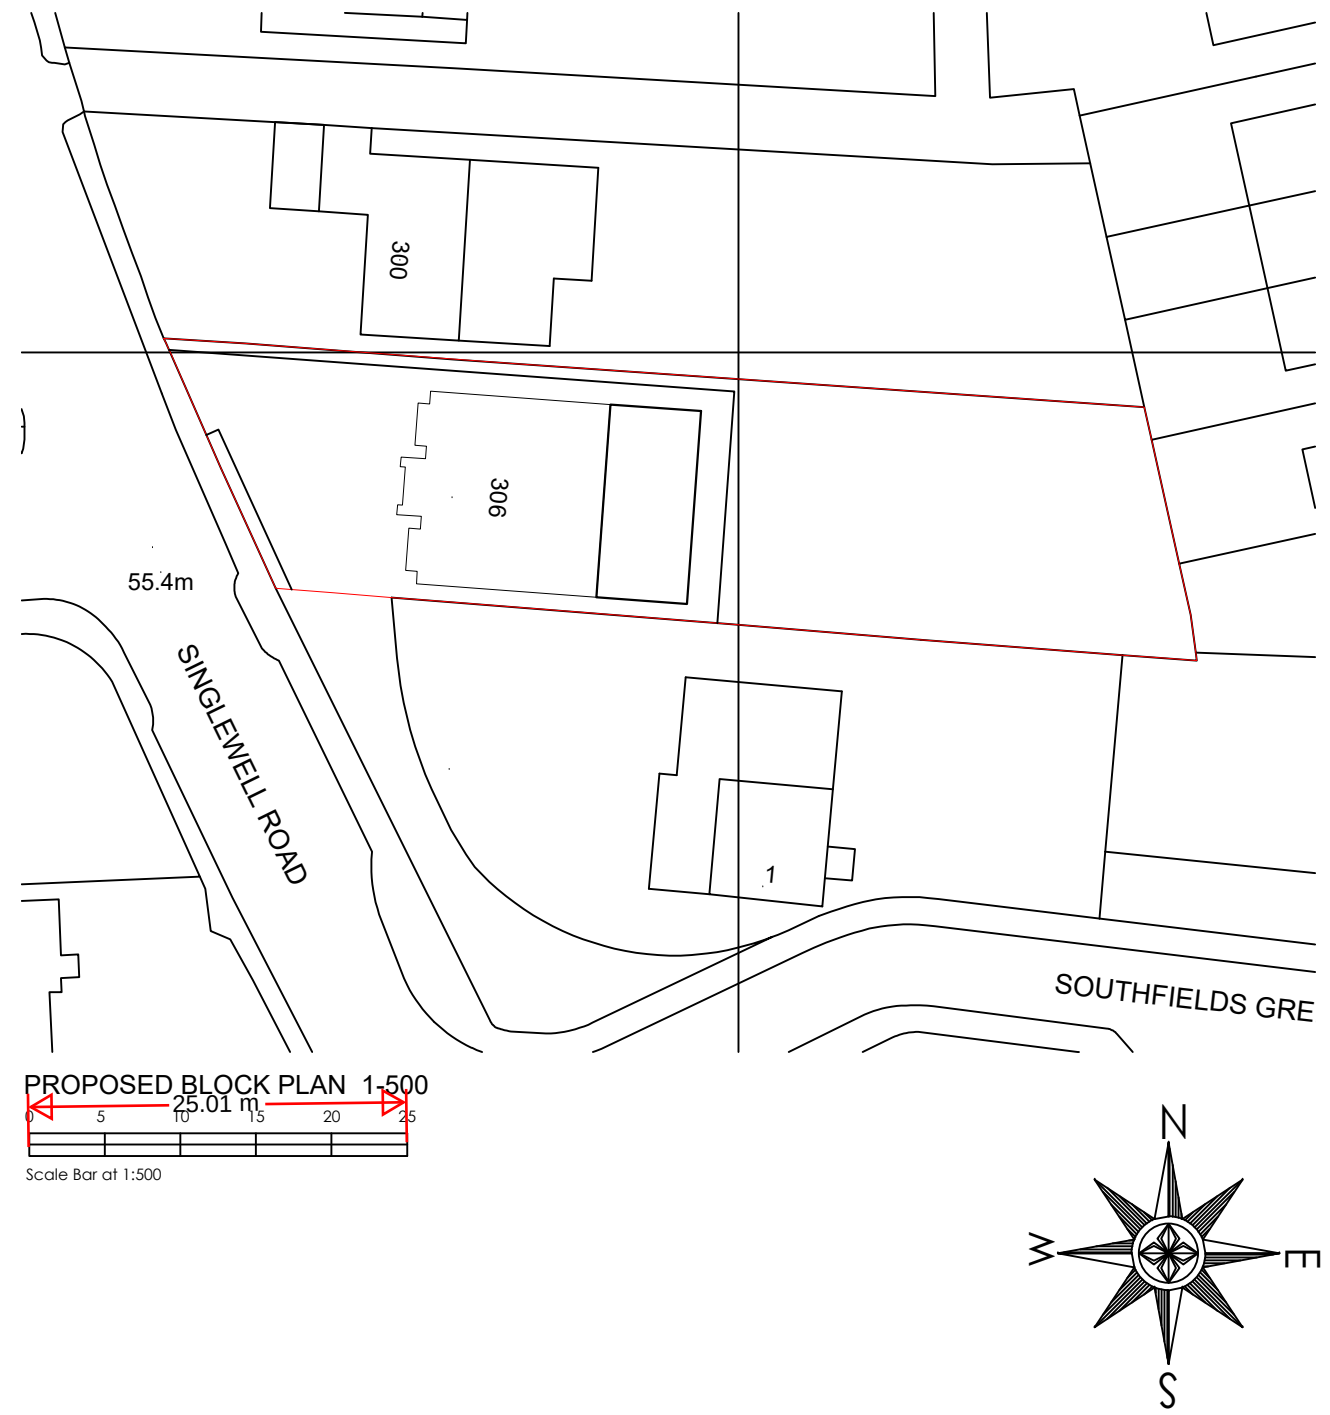
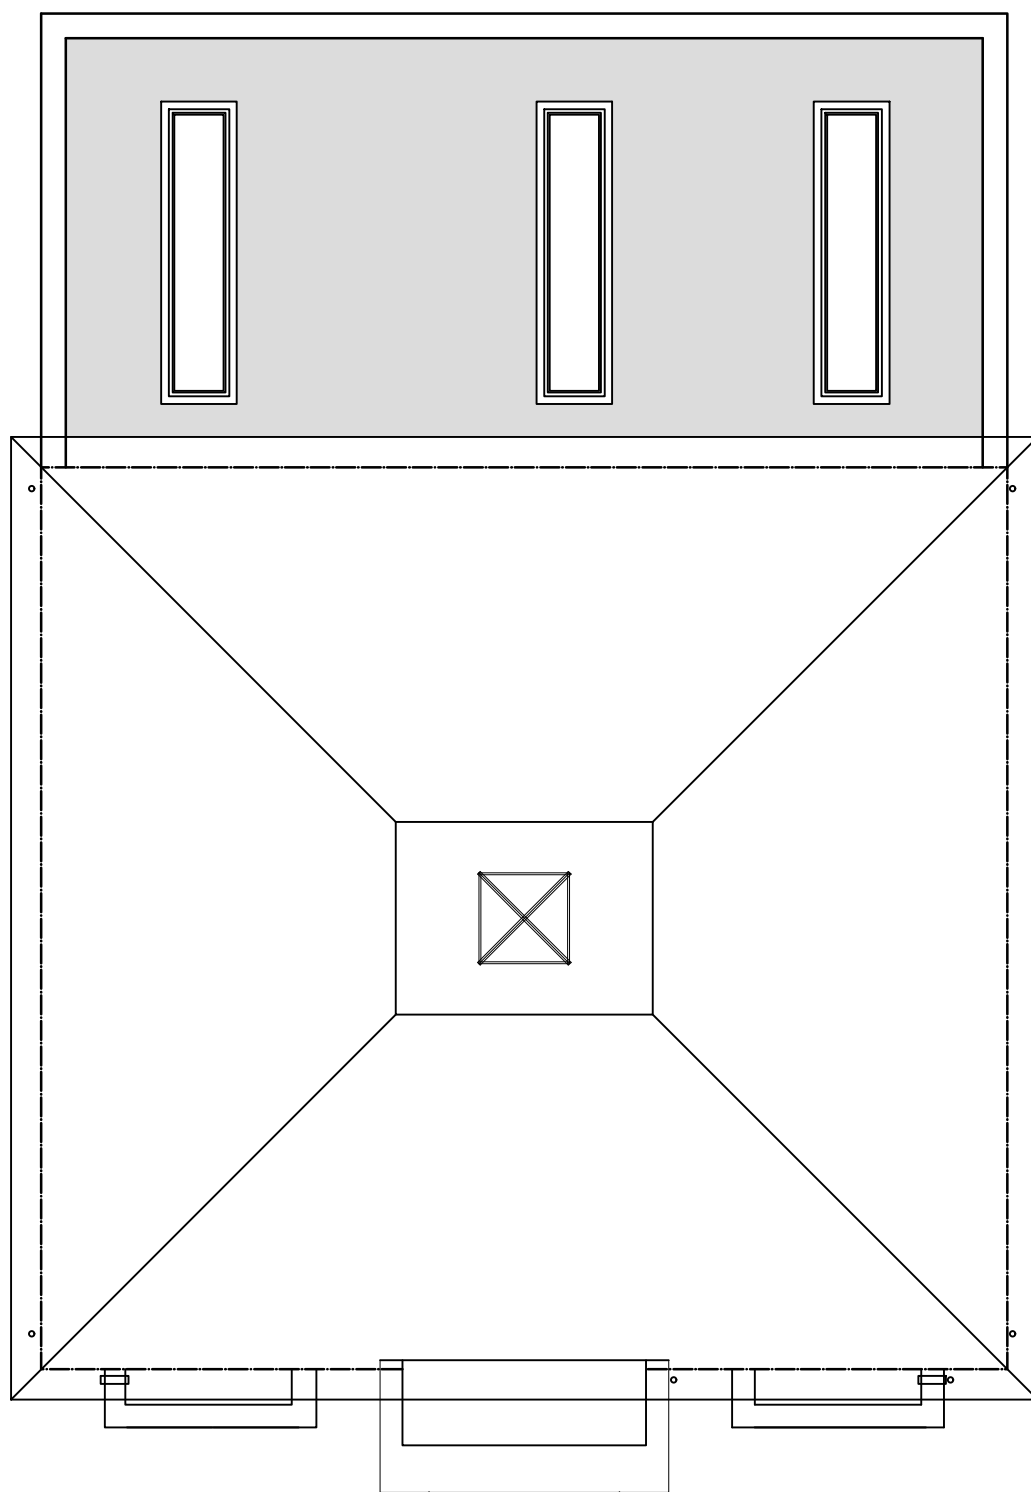
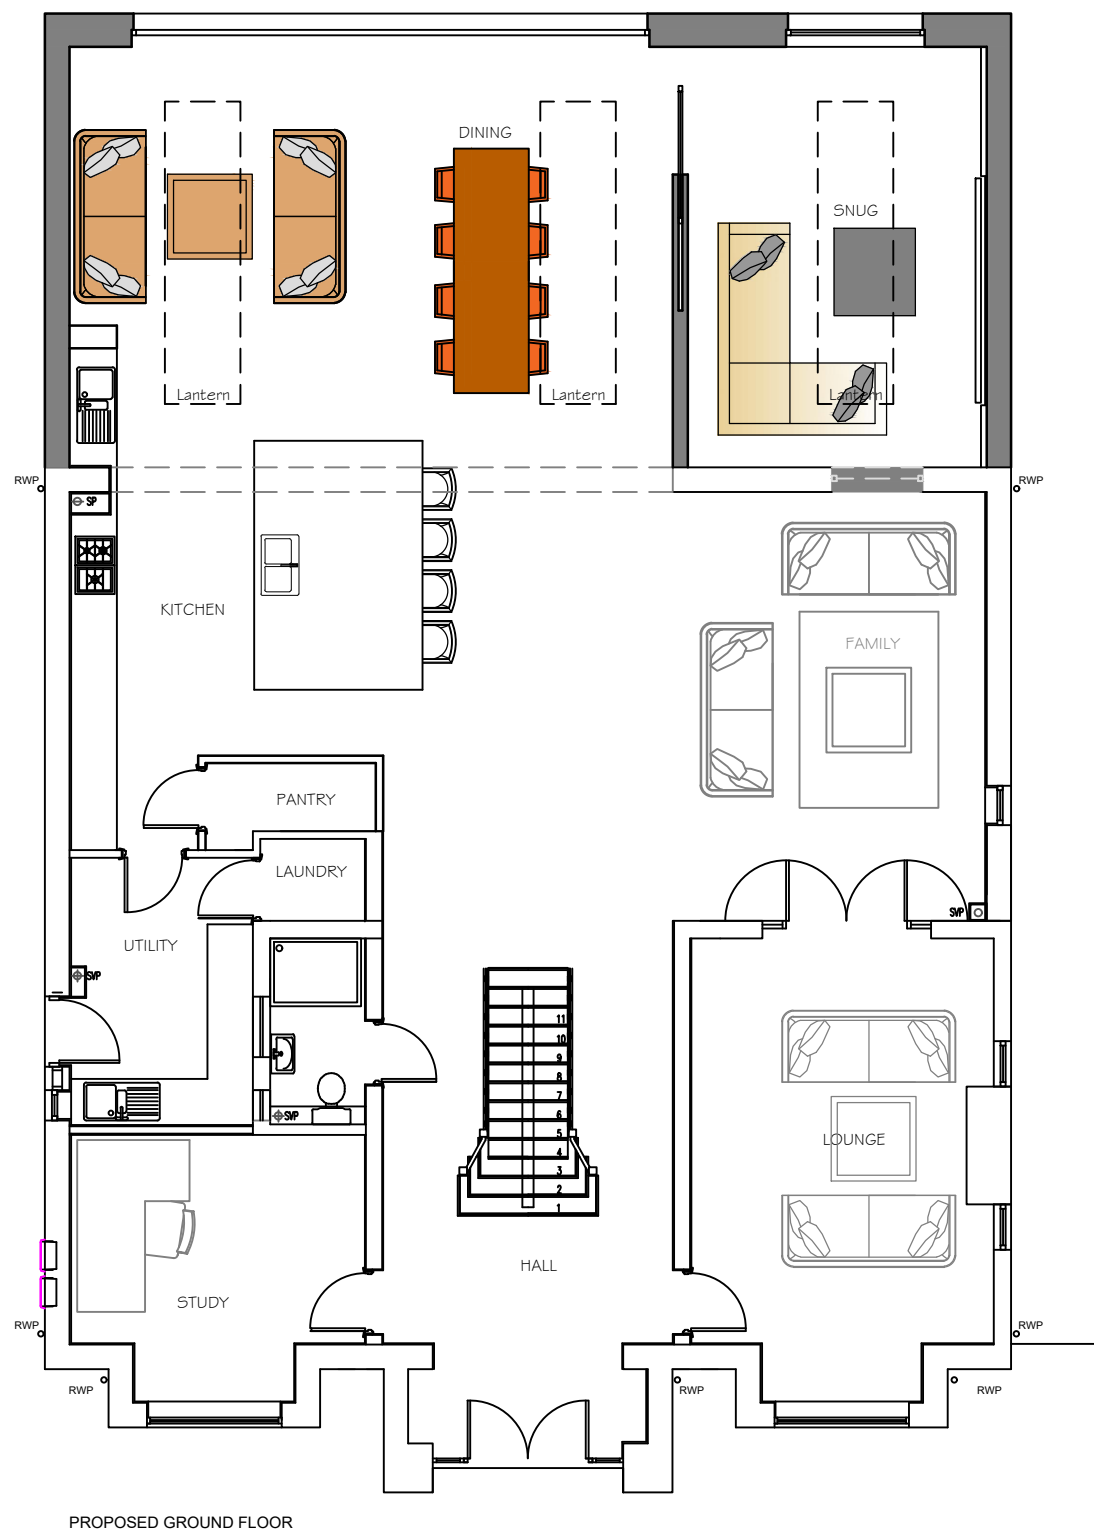
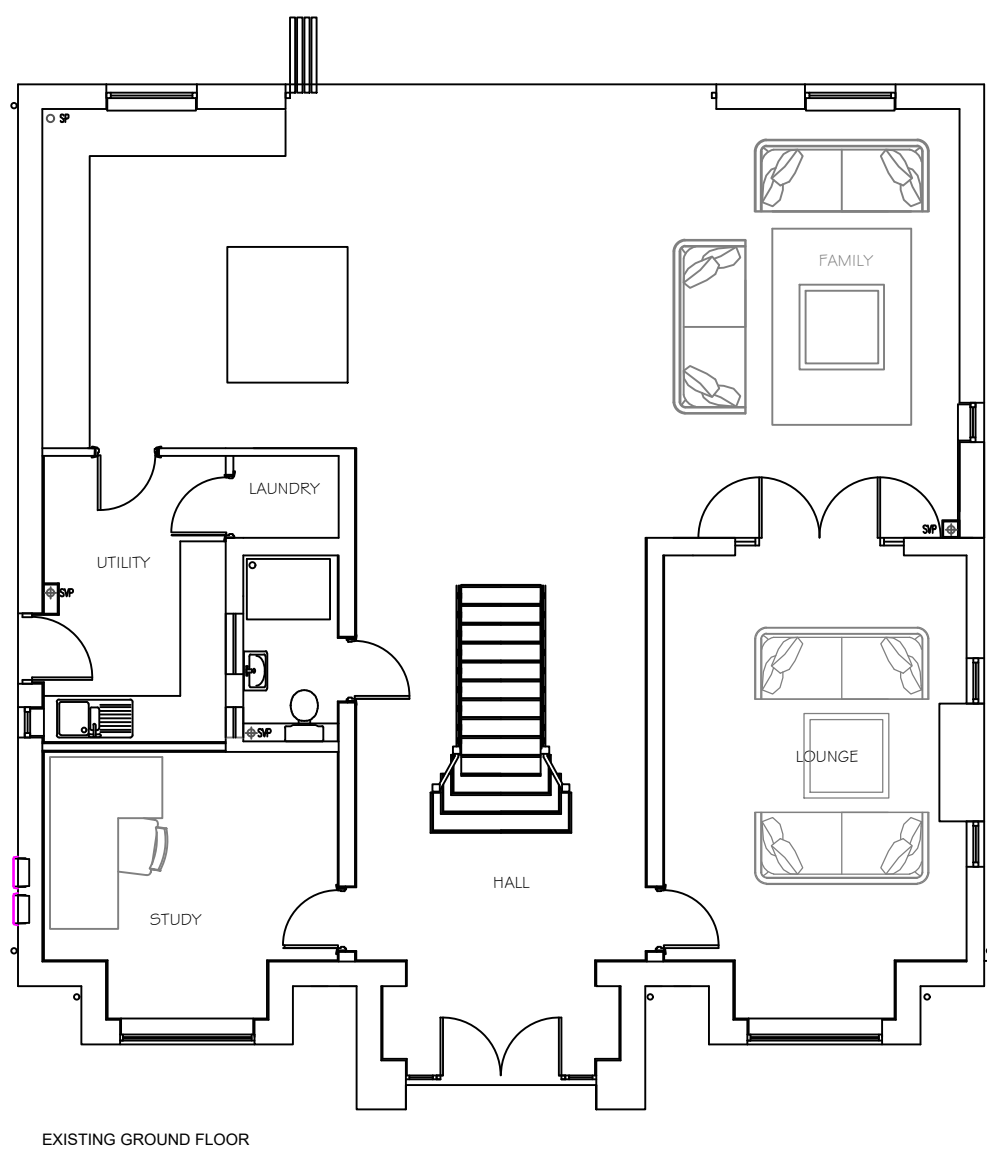


Revision	Date	Description
Status PLANNING		
Mark Carter ASSOCIATES design studio priestfield stadium gillingham kent ME7 4DD tel 01634 304700 e mail: markcarter.associates@gmail.com		
Client J. DHOTHAR		
Drawing Title EXISTING AND PROPOSED PLANS AND ELEVATIONS		
Project Title REAR EXTENSION AT No306 SINGLEWELL ROAD GRAVESEND		
Scale 1:100	Date JAN 24	Drawn MC
Drawing No 3509 - 001	Rev G	