


MapServe

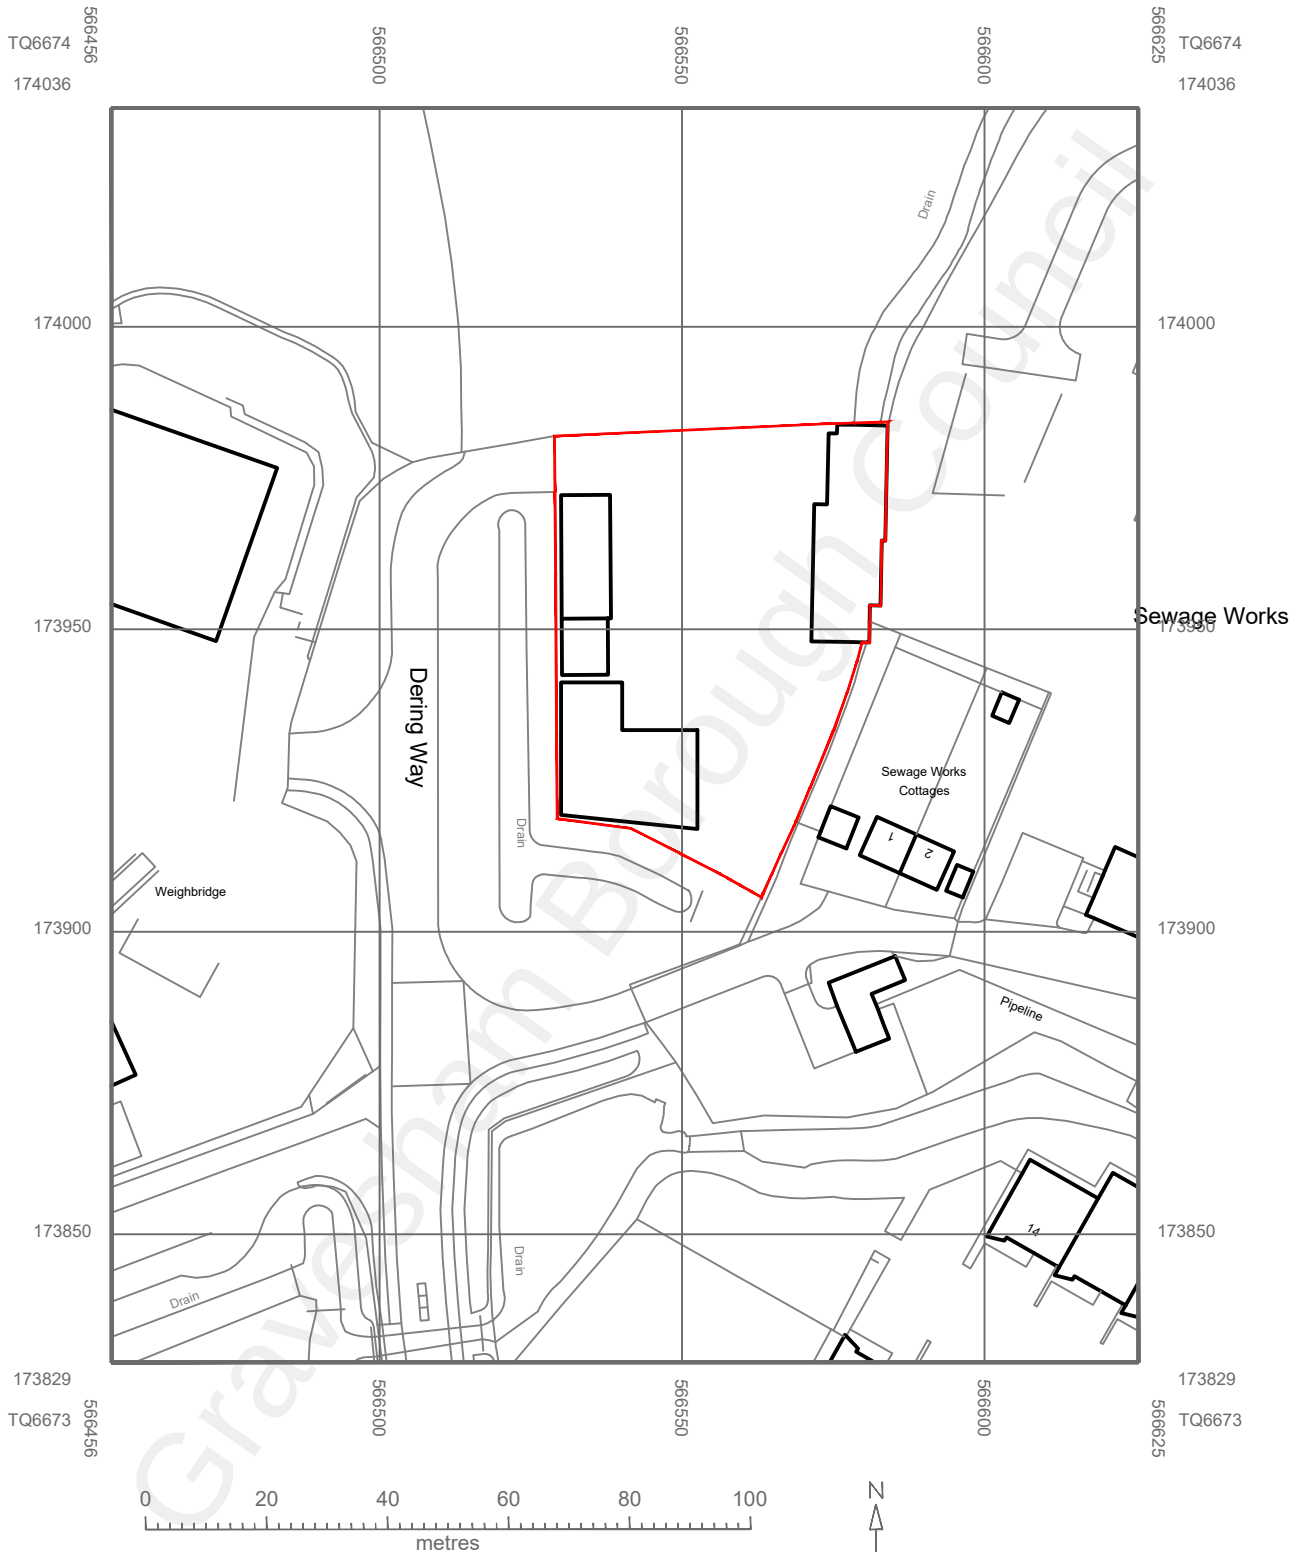

© Crown copyright 2021 Ordnance Survey 100053143



Buccan Hartley Architects Limited
architecture interiors environment

248 Gray's Inn Road WC1X 8JR
E mail@buccanhartley.co.uk

Title

OAL Dering Way Depot DA12 2FP
Site Location Plan

DATE
210920

PROJECT NO
0945

SCALE
1/1250@A4

DRAWING NO
L(EX)001

REV
-