




Elevation A

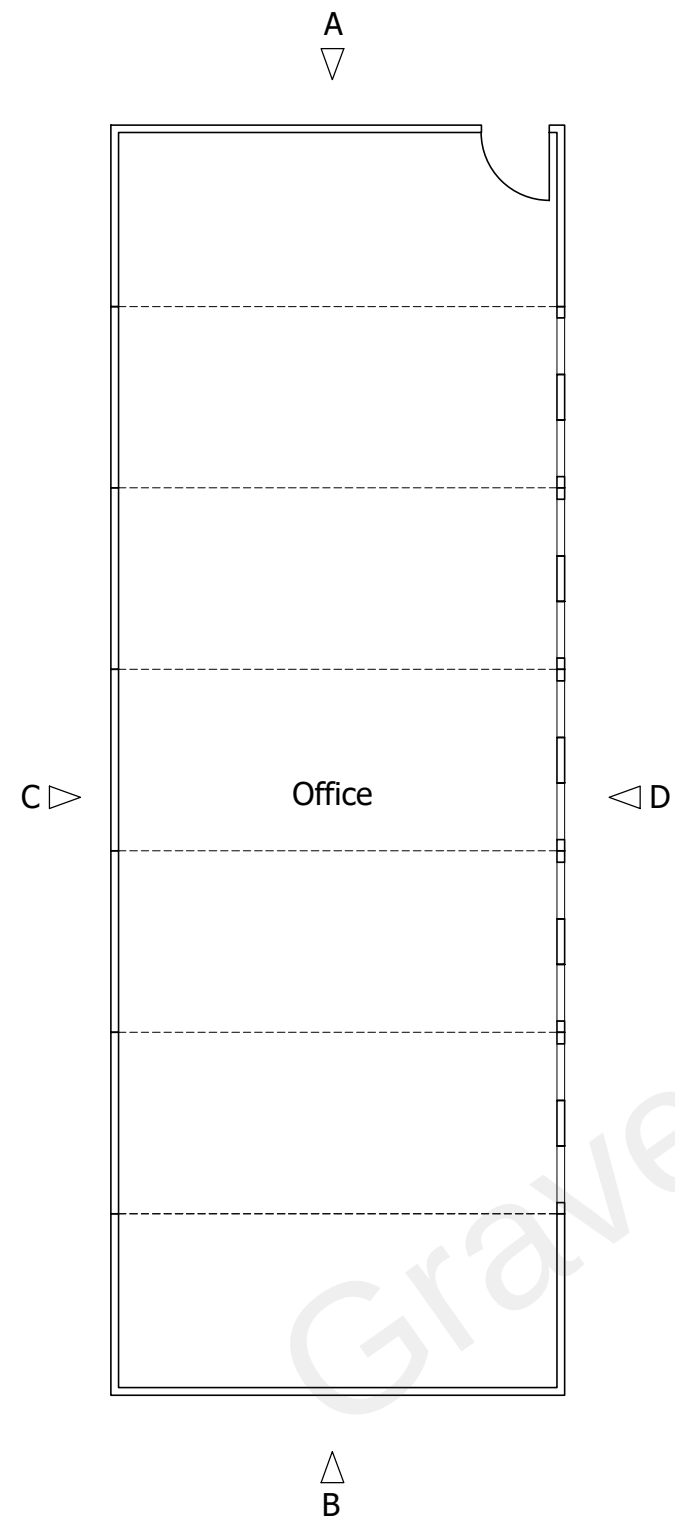


Elevation B

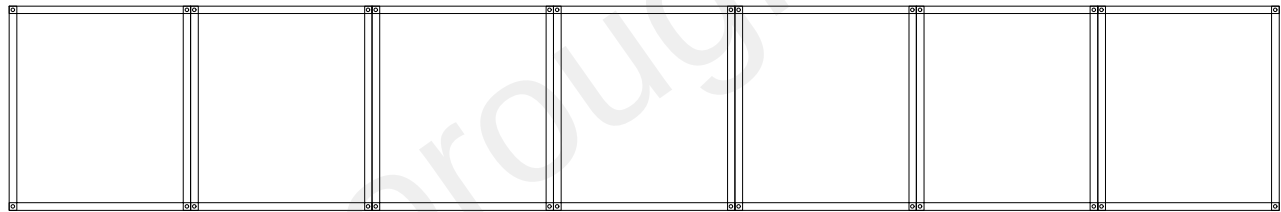

Elevation C

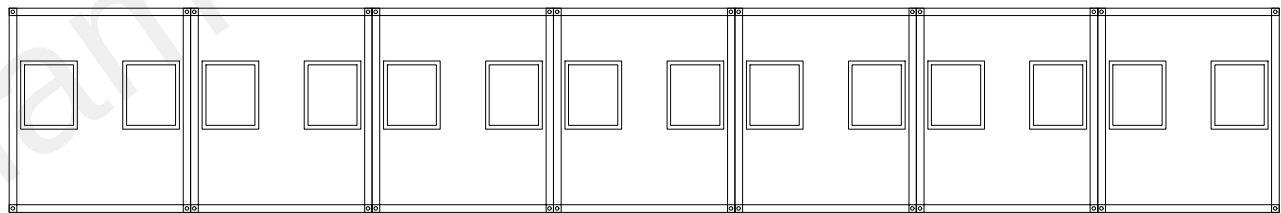

Elevation D

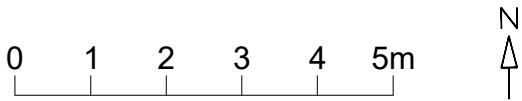

-	-	-	-
Rev	Description	Date	By
 Buchanan Hartley Architects Limited architecture interiors environment 248 Gray's Inn Road WC1X 8JR E mail@buchananhartley.co.uk			
Client			
OAL			
Project			
Dering Way Depot DA12 2FP			
-			
Title			
Structure A			
Plan and elevations			
Scale			
1/100@A3			
Date			
211102			
Project No	Drawing No	REV	
0945	L(EX)003	-	