


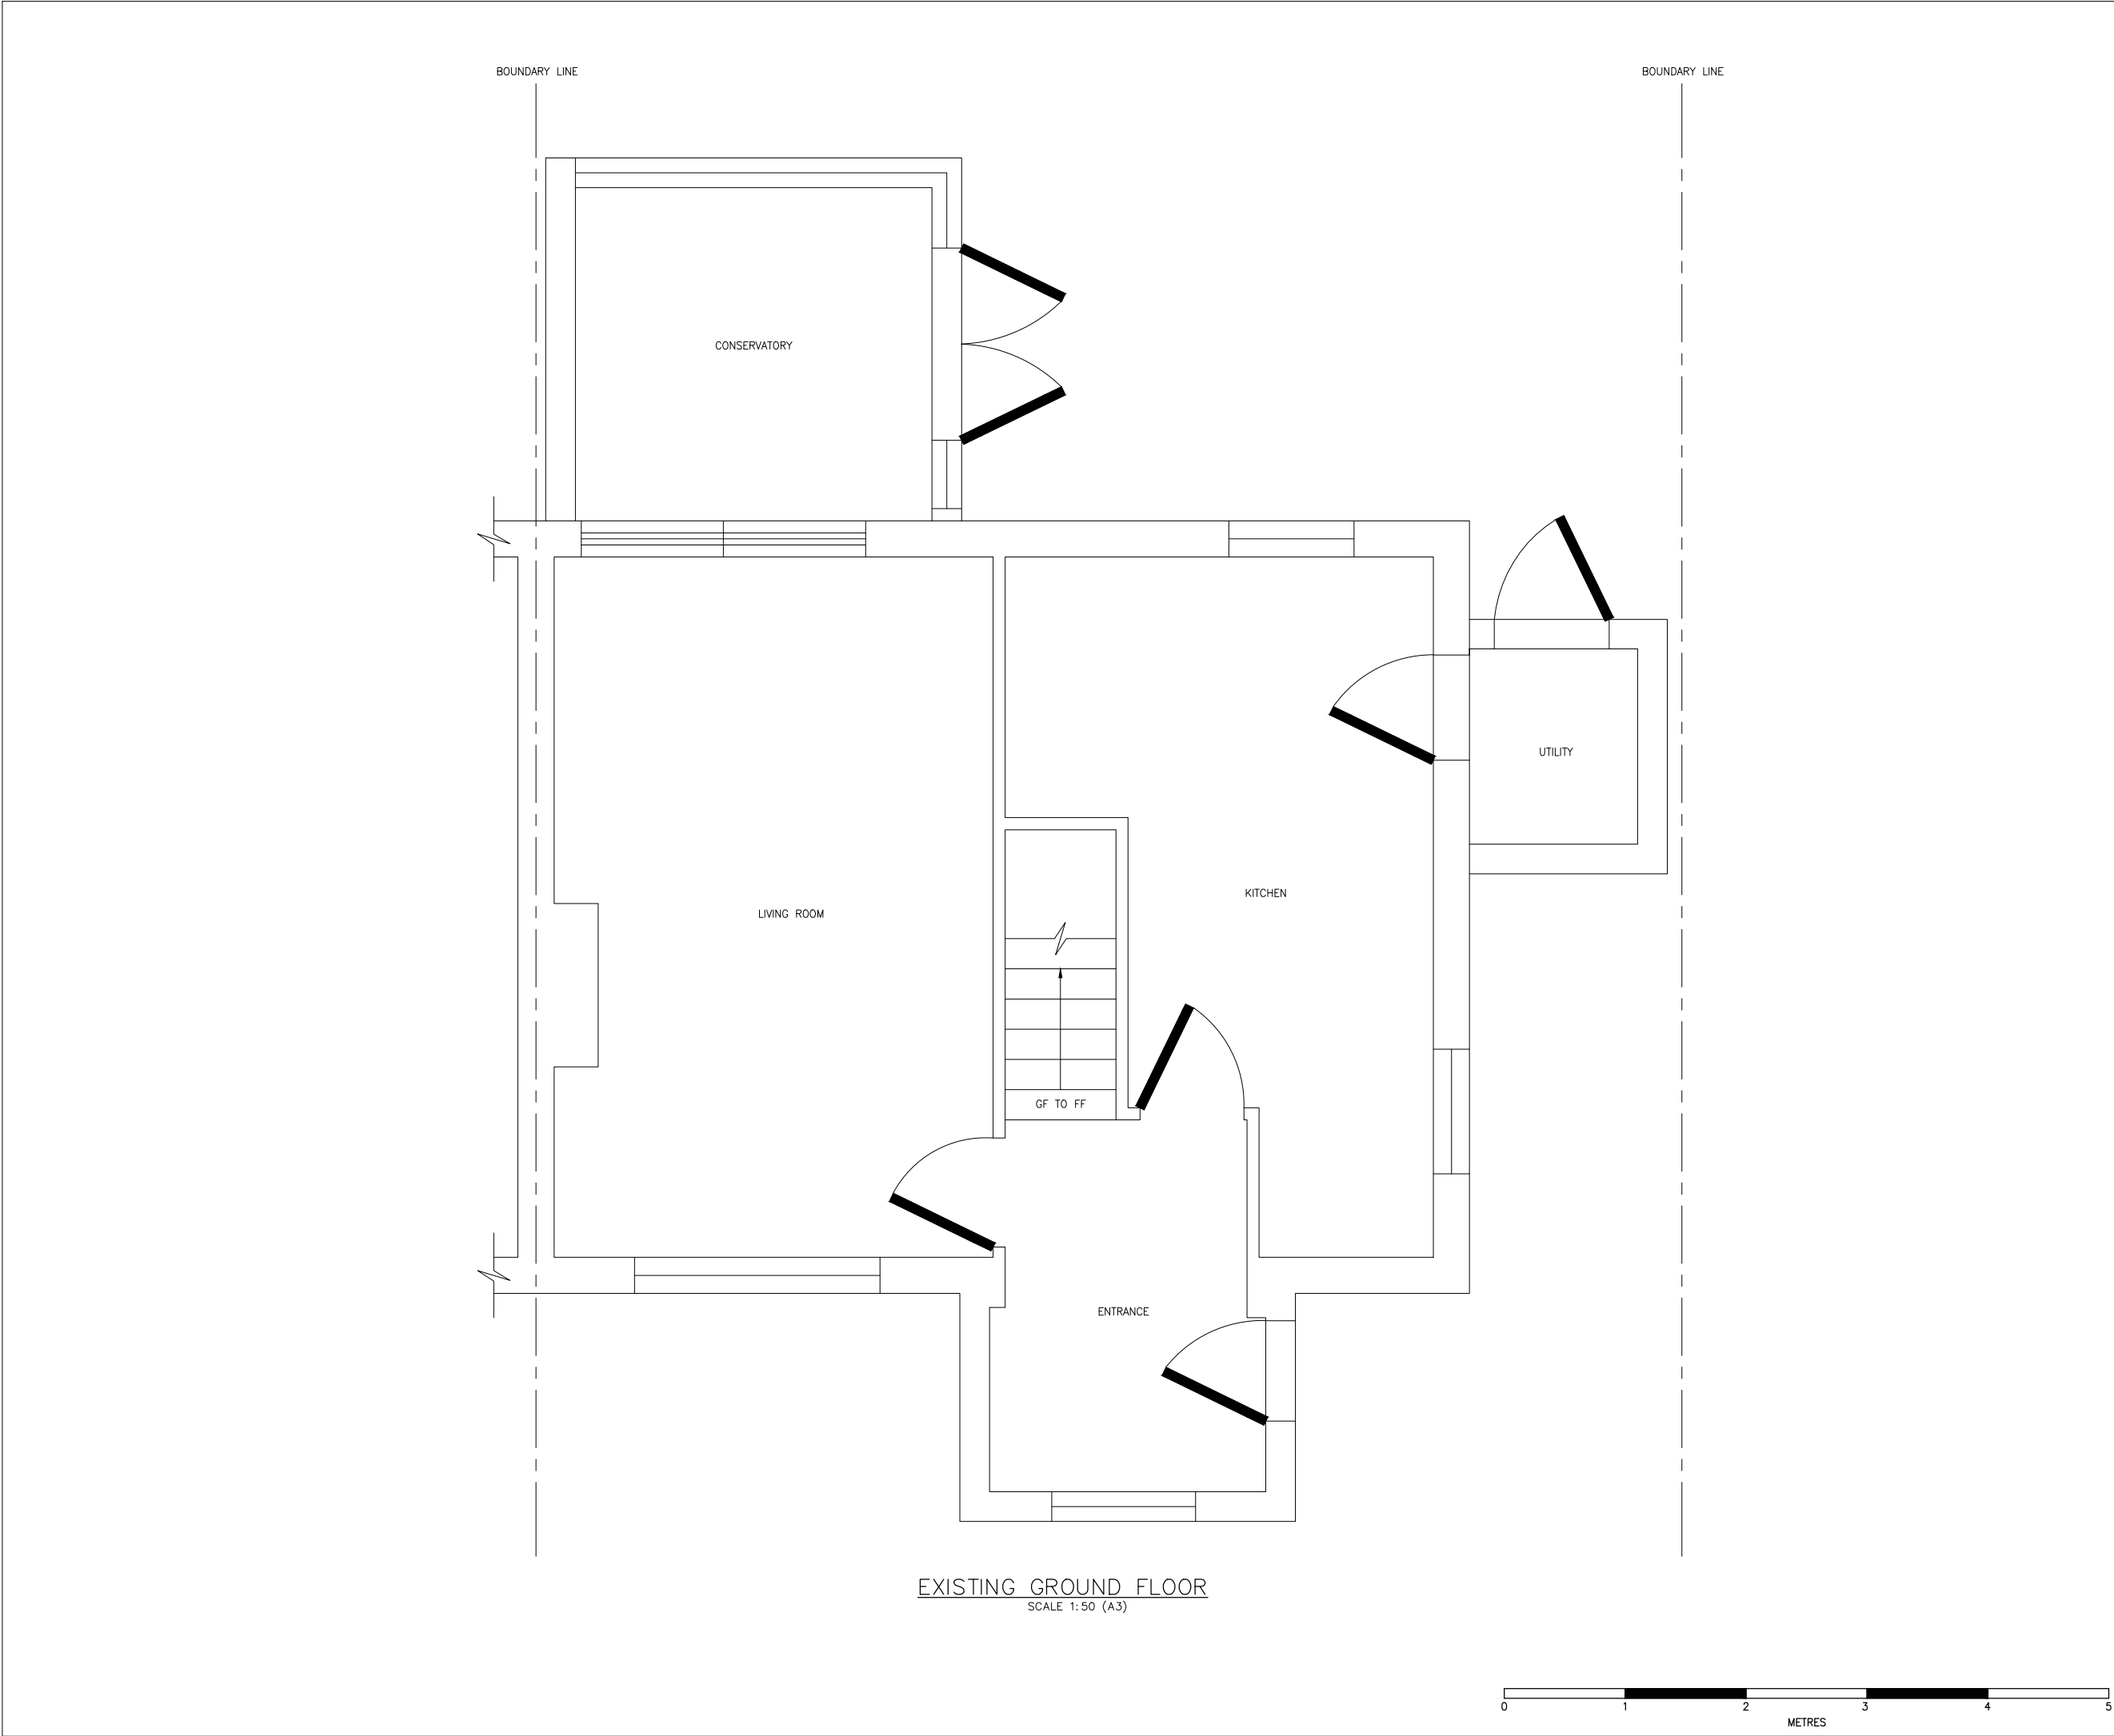

- NOTES:
- SCGR-201 – SITE BLOCK PLAN
 - SCGR-202 – EXISTING PLANS SHEET 1
 - SCGR-203 – EXISTING PLANS SHEET 2
 - SCGR-204 – EXISTING PLANS SHEET 3
 - SCGR-205 – EXISTING ELEVATIONS SHEET 1
 - SCGR-206 – EXISTING ELEVATIONS SHEET 2
 - SCGR-207 – EXISTING ELEVATIONS SHEET 3
 - SCGR-208 – PROPOSED PLANS SHEET 1
 - SCGR-209 – PROPOSED PLANS SHEET 2
 - SCGR-210 – PROPOSED ELEVATIONS SHEET 1
 - SCGR-211 – PROPOSED ELEVATIONS SHEET 2
 - SCGR-212 – PROPOSED ELEVATIONS SHEET 3

PLANNING		P01
DATE: 26.06.2023		
16 ST CHADS DRIVE GRAVESEND DA12 4EL		
4m GROUND FLOOR REAR EXTENSION & GROUND FLOOR SIDE EXTENSION		
EXISTING PLANS SHEET 1		
DRG No: SCGR-202		P01