



Block Plan Scale: 1:500

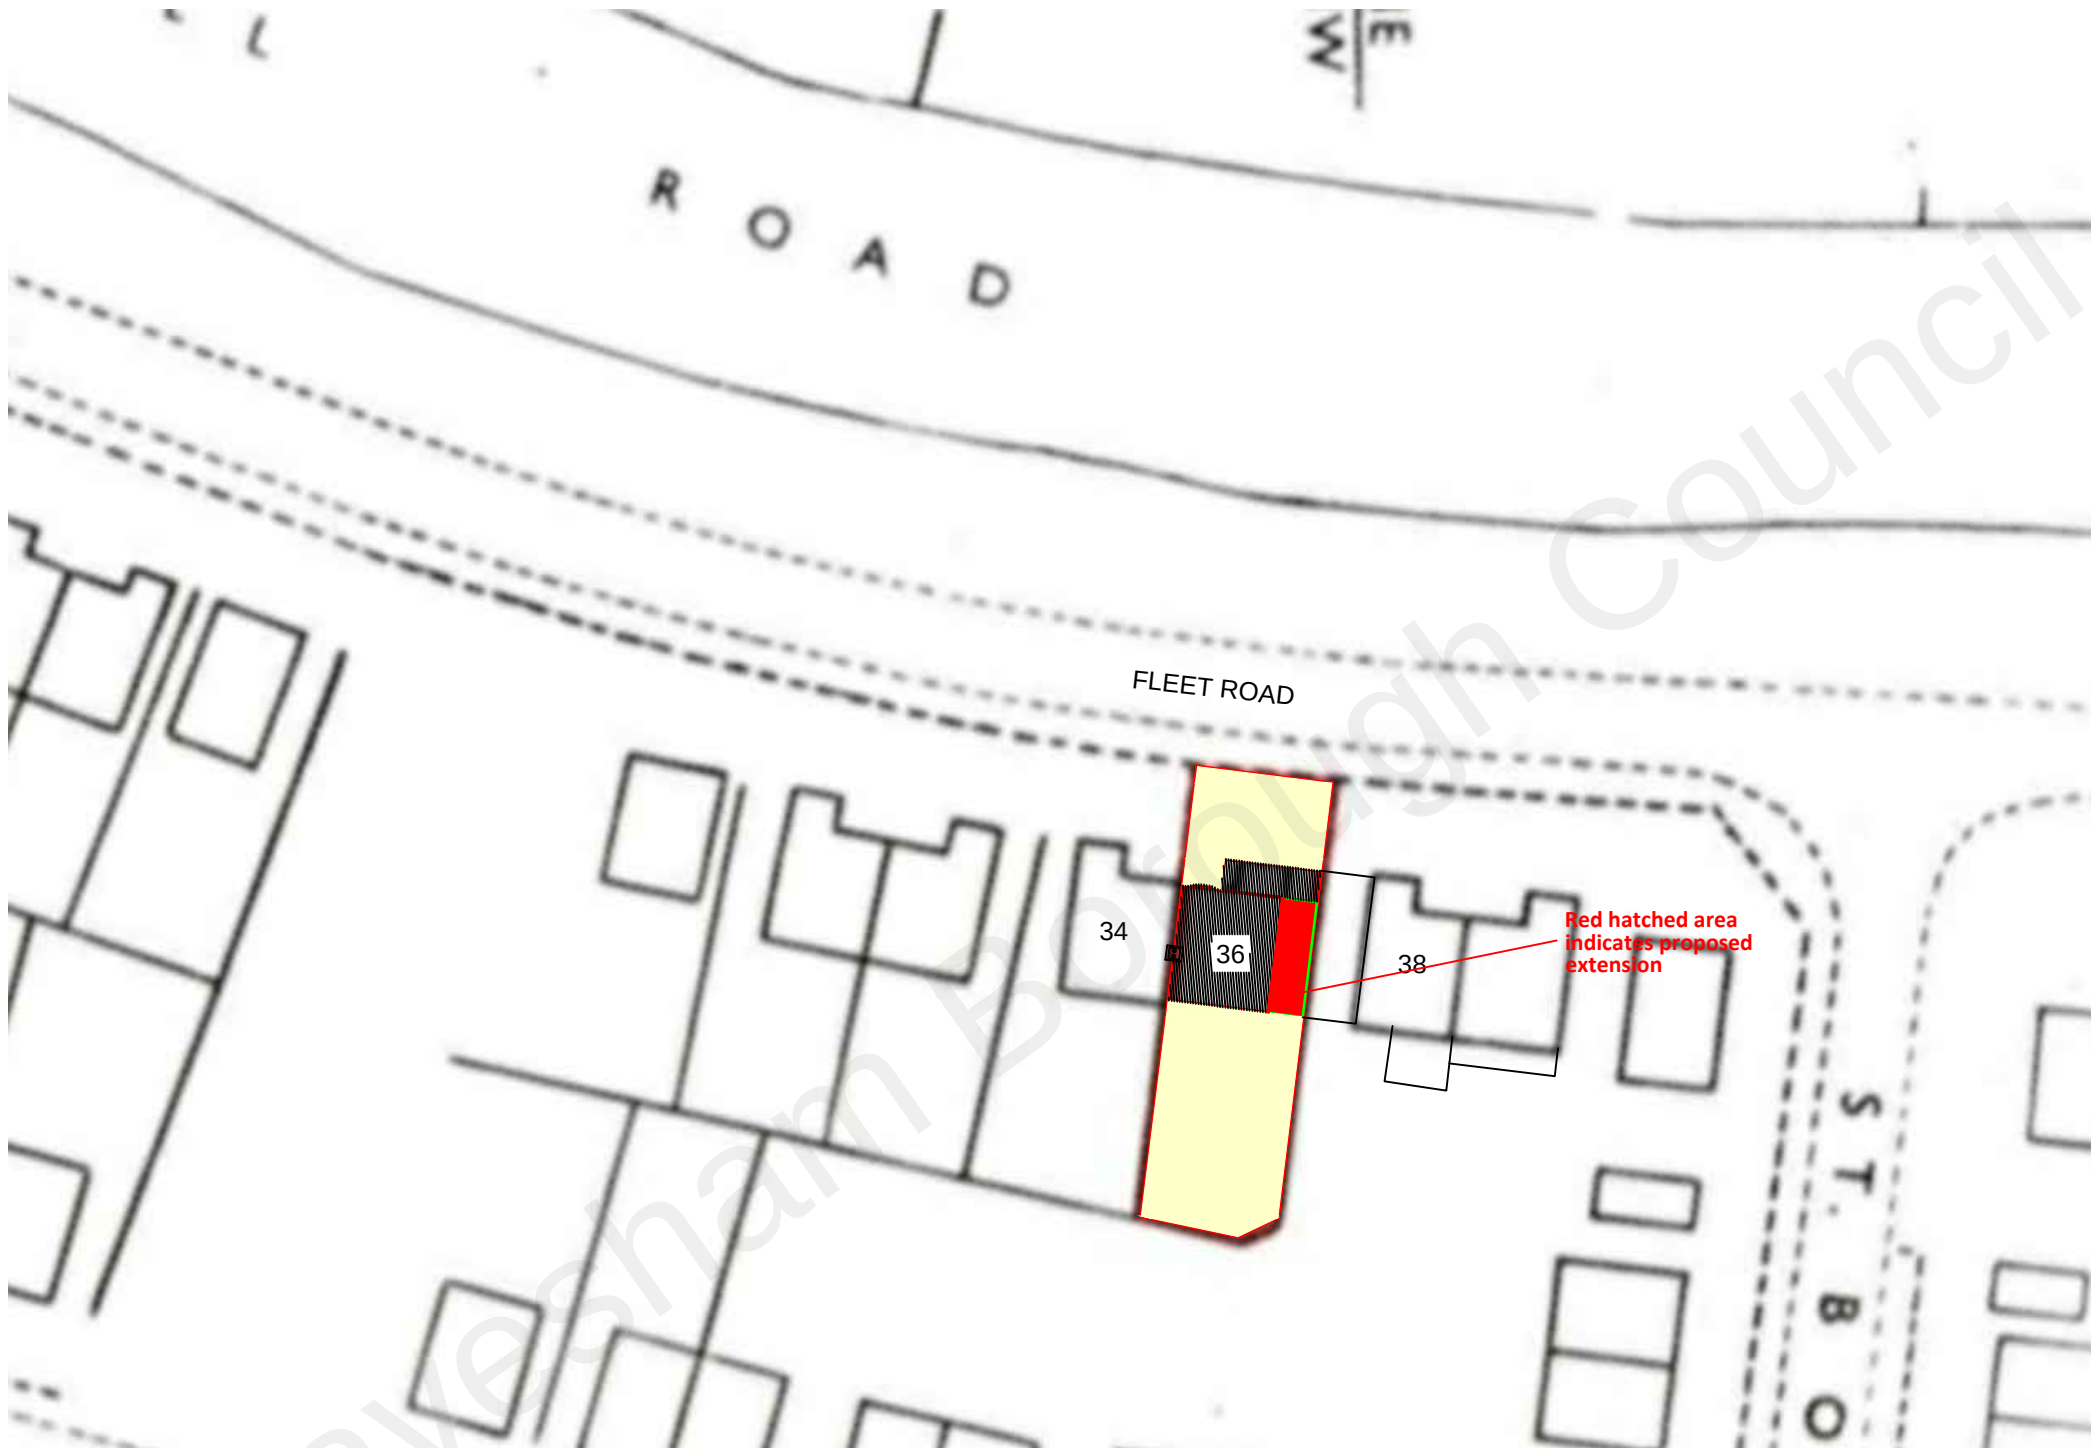

Copyright all rights reserved.
The contents of this drawing can
not be copied without written
permission of the
DRAWNHOUSE LTD

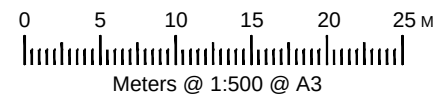

DrawnHouse LTD

Agent
E.mail: office@drawnhouse.co.uk
Mob: +447999329377

Key:
— - existing
— - proposed

Project name:
36 Fleet Road, Northfleet,
Gravesend, DA11 8EE

Title: **PROPOSED
BLOCK PLAN**

Project number: **8808**

Drawn: **AN**

Revision:

Scale: **A3 - 1:500**

Drawing No: **0011**

Date: **May 2022**