

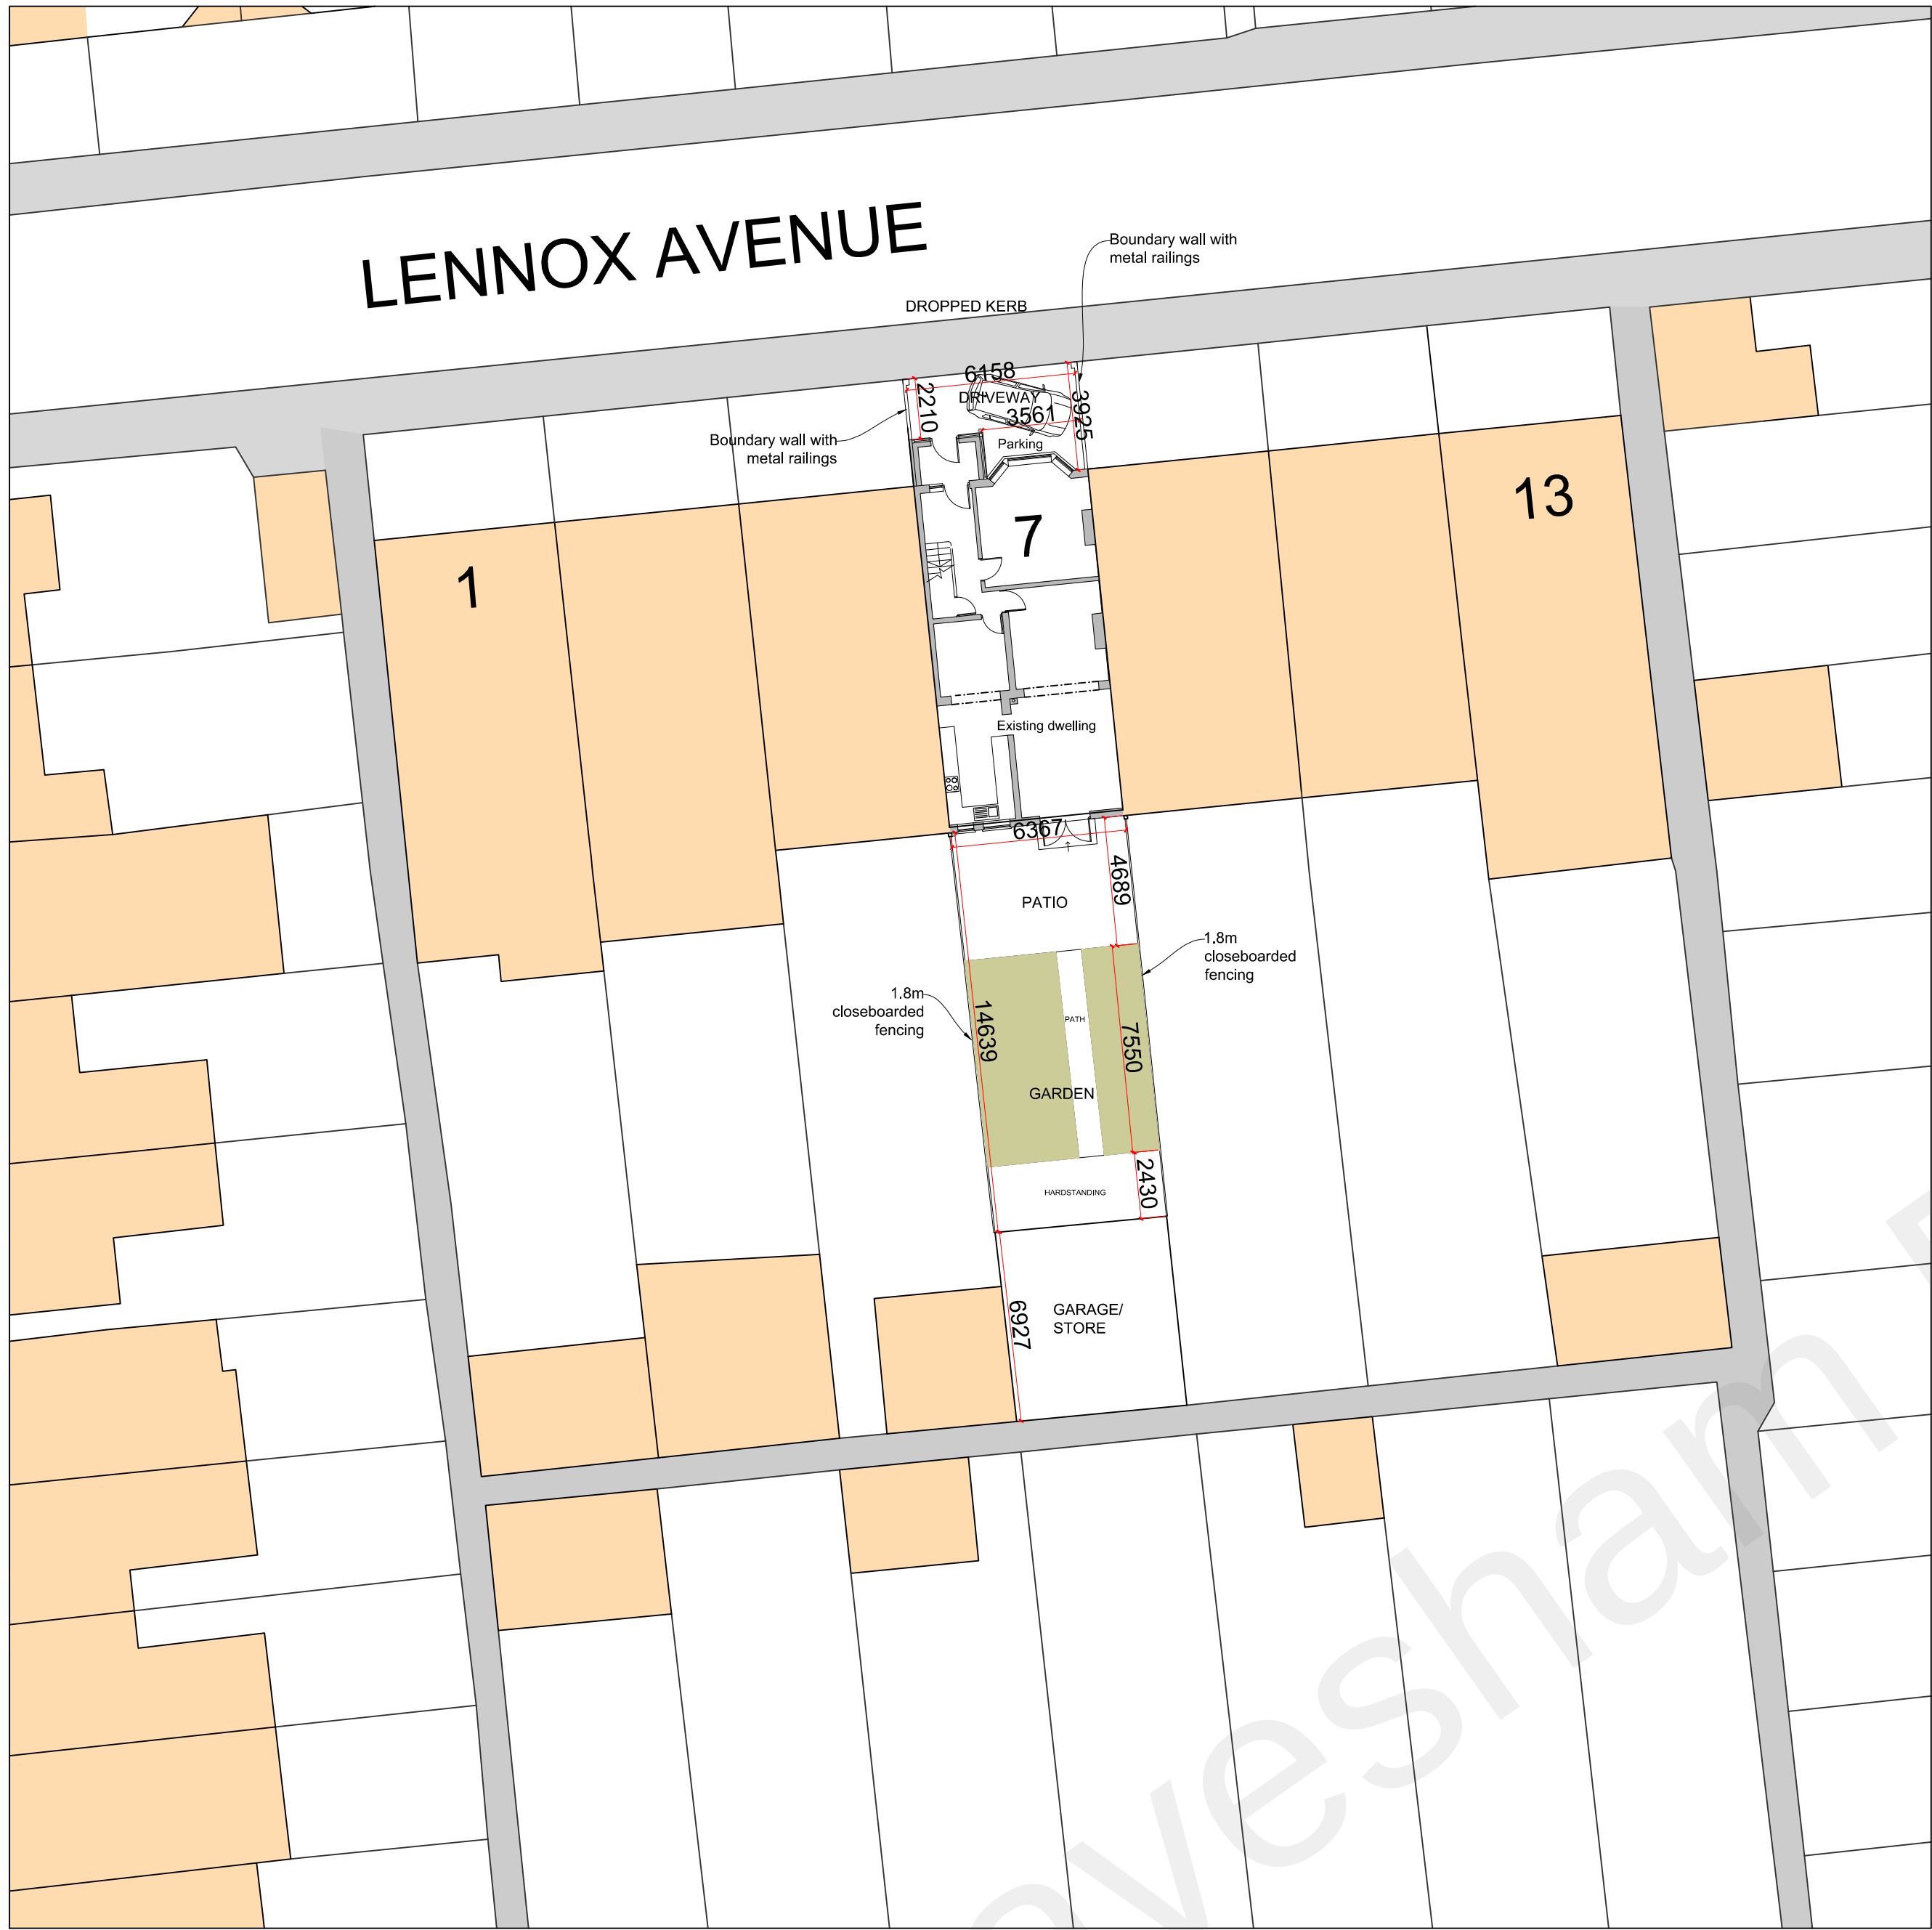


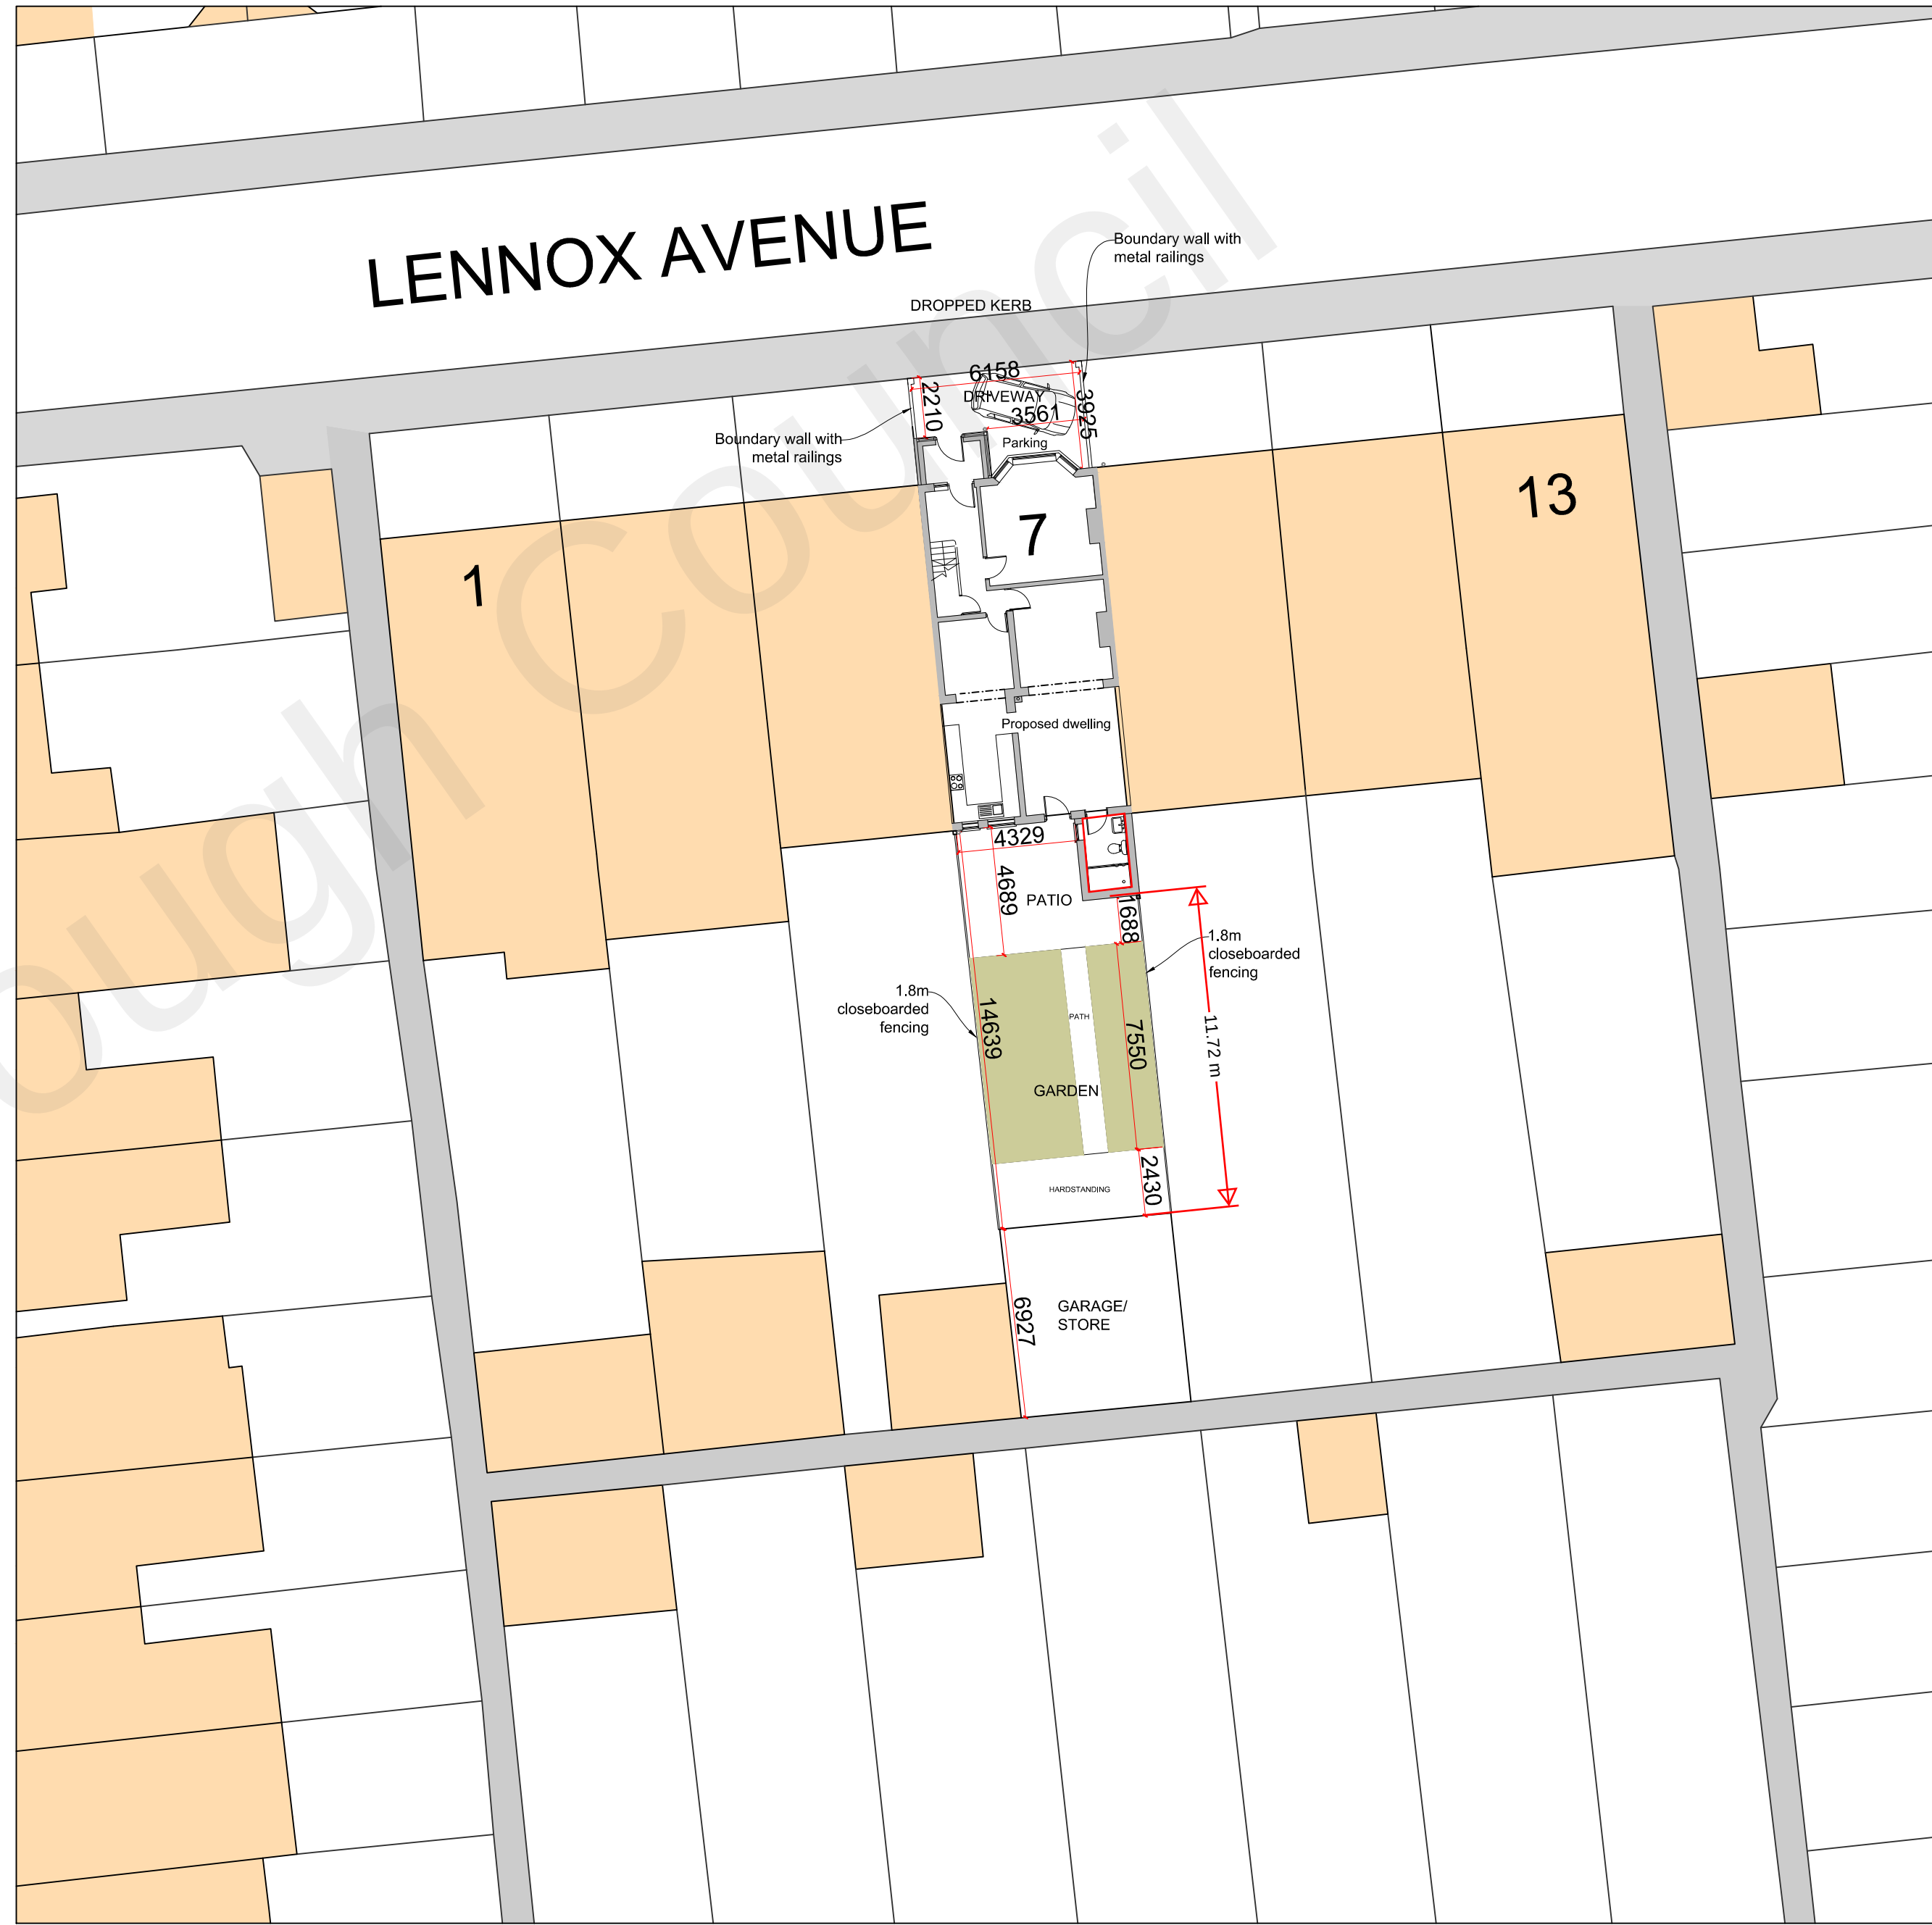

EXISTING BLOCK PLAN

SCALE 1:200

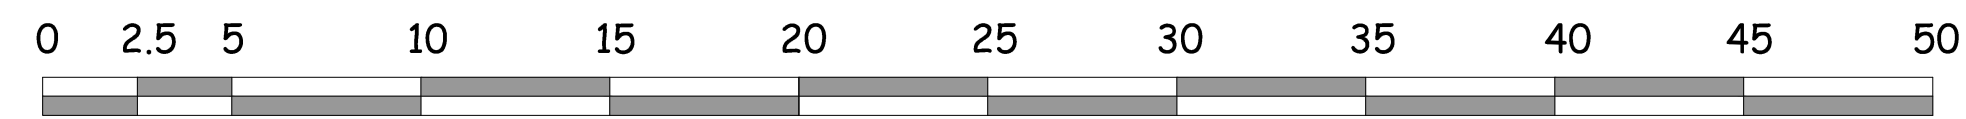

PROPOSED BLOCK PLAN

SAHOTA ARCHITECTURAL SERVICES			
CLIENT		Mrs. Harbans Kaur	
SITE		7 Lennox Avenue Gravesend Kent DA11 0HA	
DRAWING TITLE		Existing & Proposed Block Plan	
SCALE		1:200 @A1	
DATE	October 2021	DRAWING NO.	21/05/04

Do not scale working dimensions from this drawing