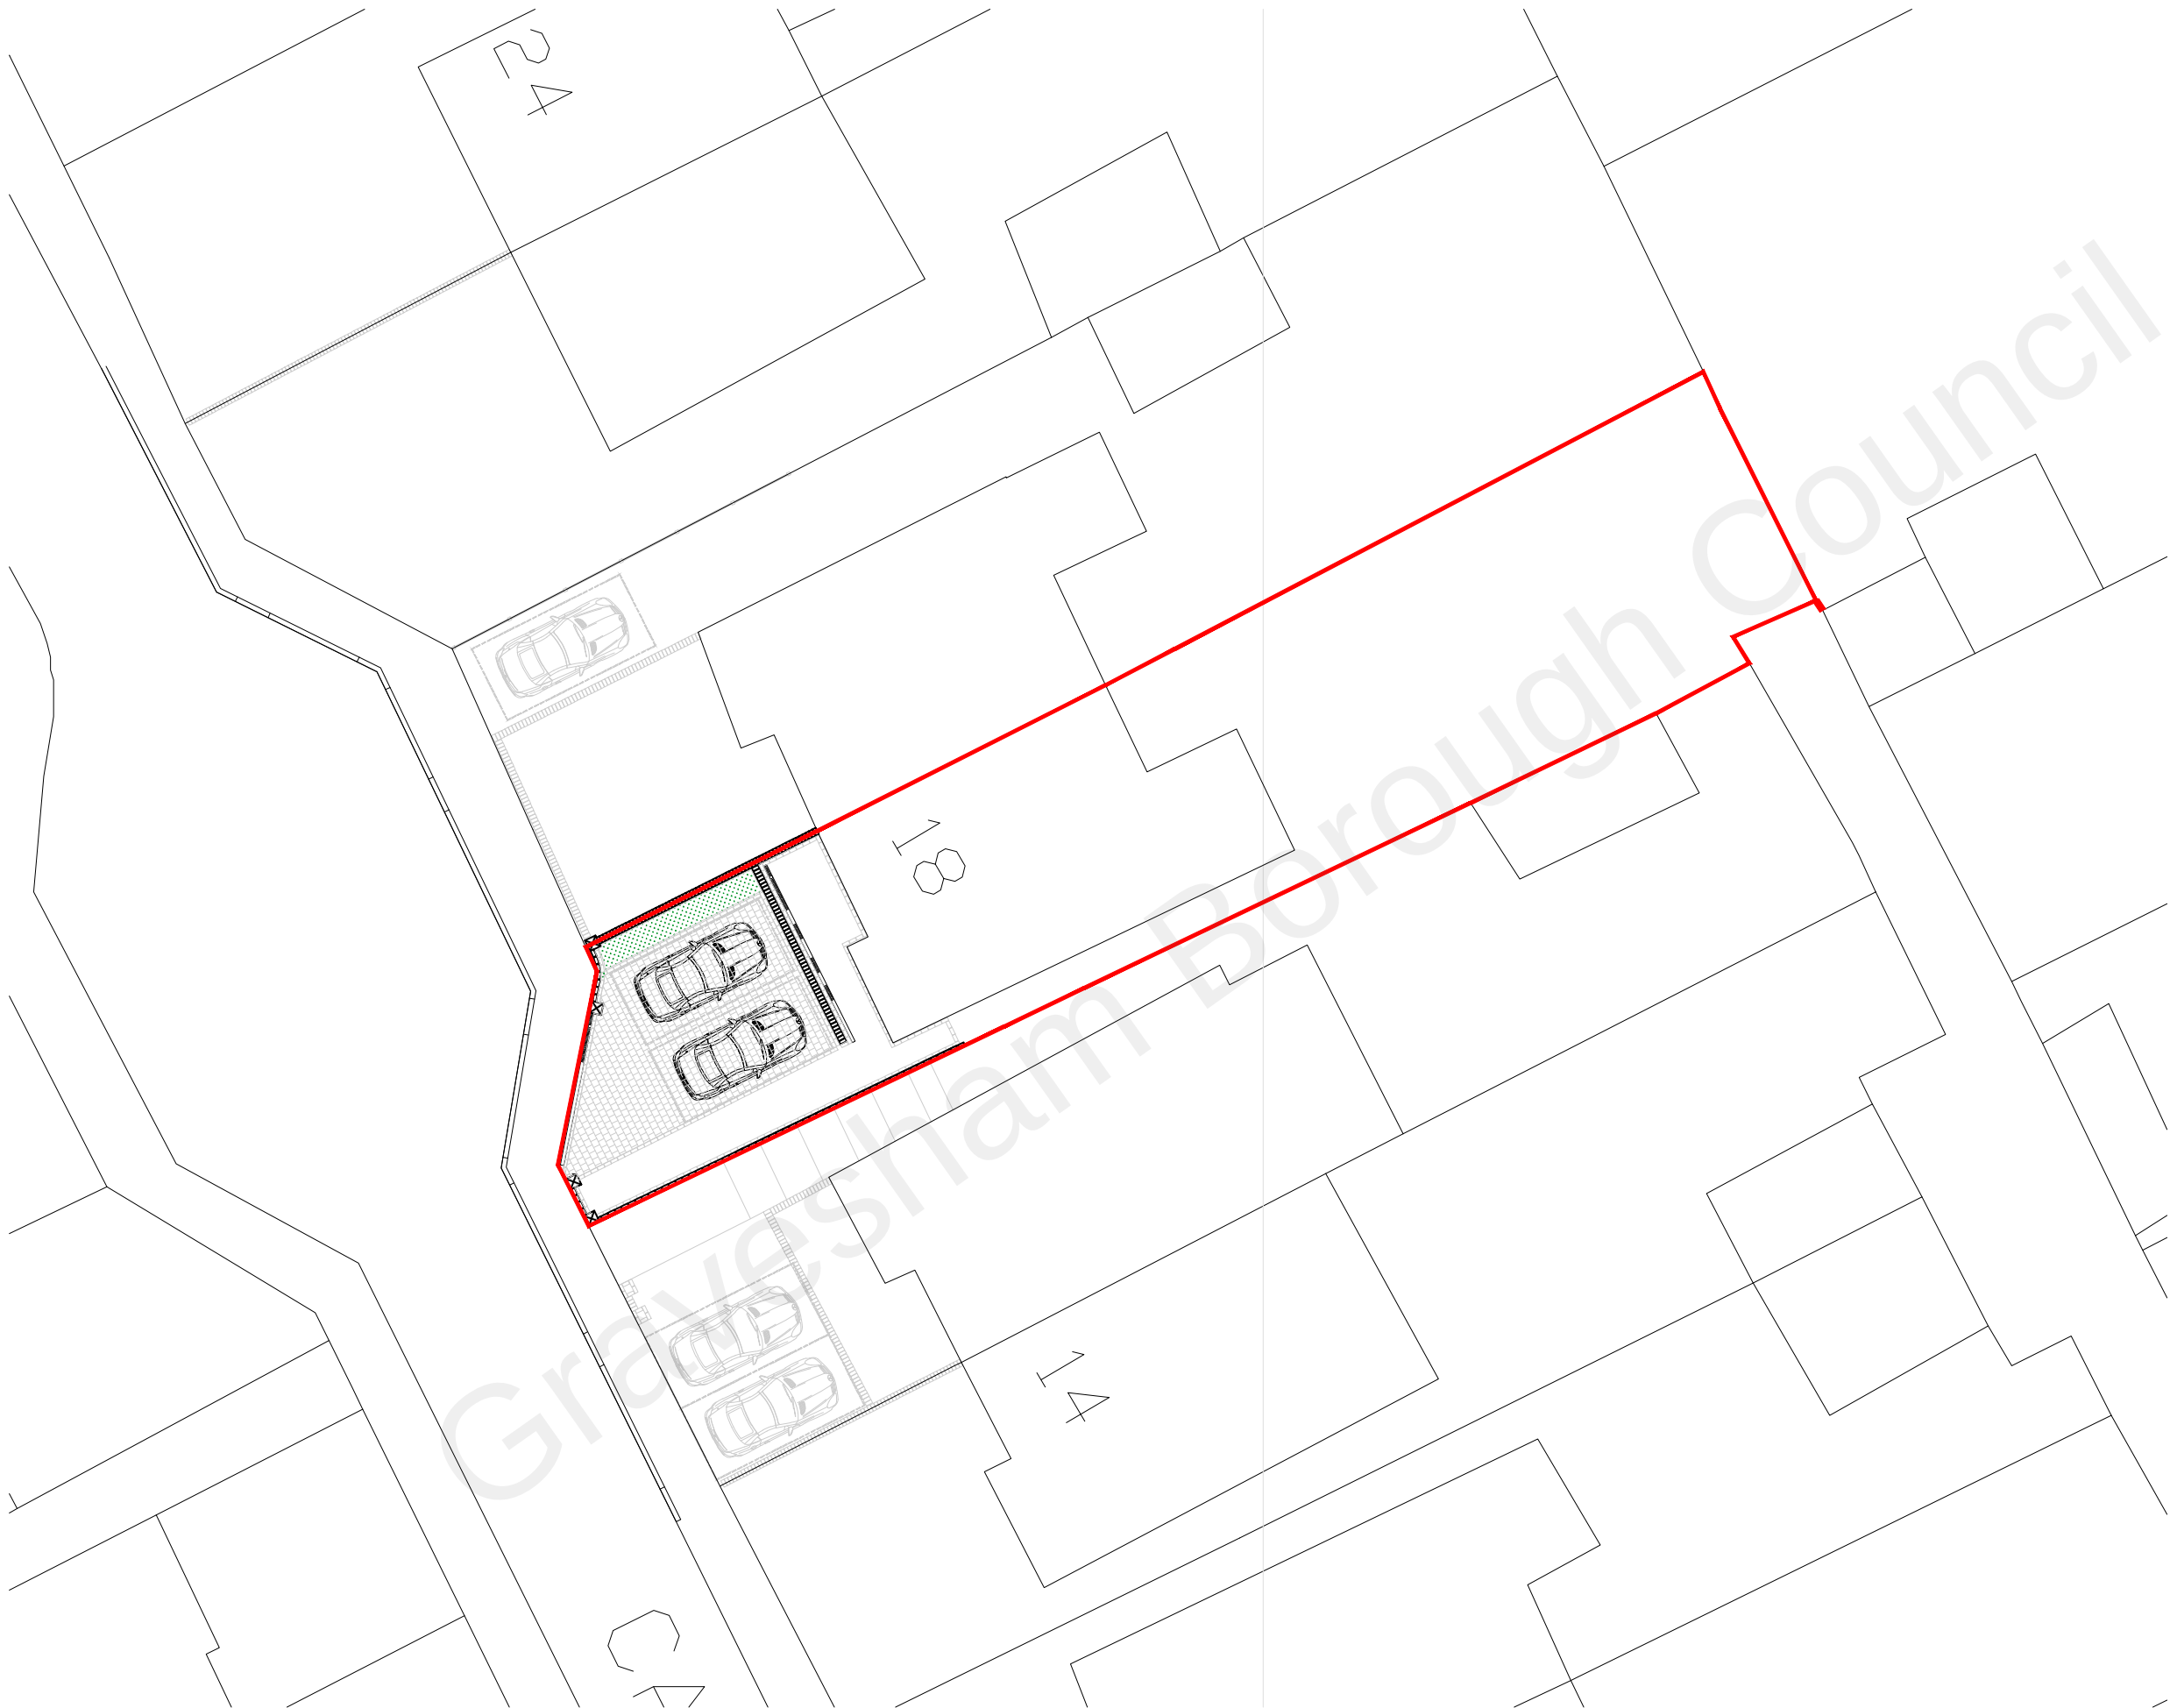


B	31.05.22	EDITS MADE: Access to driveway widened to better service access and egress of two vehicles now that the footpath is defined to running down to the front wall now.	VG	LN
A	31.05.22	EDITS MADE: Following receipt of comments made by the Local Authority, changes made and re-issued.	VG	LN
REV	DATE	DESCRIPTION	DR	CH

PLANNING ISSUE

KLEDESIGN
ARCHITECTURE | PLANNING | VISUALISATIONS

CLIENT			
PROJECT			
18 CASTLEFIELDS, ISTEAD RISE, KENT, DA13 PROPOSED DRIVEWAY ALTERATIONS			
DRAWING			
GENERAL ARRANGEMENT PROPOSED SITE / BLOCK PLAN			
SCALE @ A3		DRAWN	CHECKED
1:200		VG	LN
CREATION DATE			REVISION
APRIL 2022			B
KLEDESIGN DRAWING NO.			
K218 - KLE - DA13 - 00 - DR - A - 002			
PROJECT NO - COMPANY - ZONE - LEVEL - TYPE - ROLE - NUMBER			
© COPYRIGHT: ALL RIGHTS RESERVED.			
- THIS DRAWING MUST NOT BE REPRODUCED WITHOUT PERMISSION.			
- THIS DRAWING MUST BE READ IN CONJUNCTION WITH ALL RELEVANT CONSULTANT / SPECIALIST DRAWINGS / INFORMATION.			
- THIS DRAWING MUST NOT BE USED FOR CONSTRUCTION UNLESS ISSUED FOR CONSTRUCTION.			
- ALL DIMENSIONS ON THIS DRAWING ARE IN MILLIMETERS (UNLESS OTHERWISE STATED).			
- ANY DISCREPANCIES MUST BE REPORTED TO KLEDESIGN IMMEDIATELY.			
- DO NOT SCALE OFF DRAWINGS, USE DISPLAYED DIMENSIONS ONLY.			

1 PROPOSED SITE / BLOCK PLAN
1:200 @ A3

