


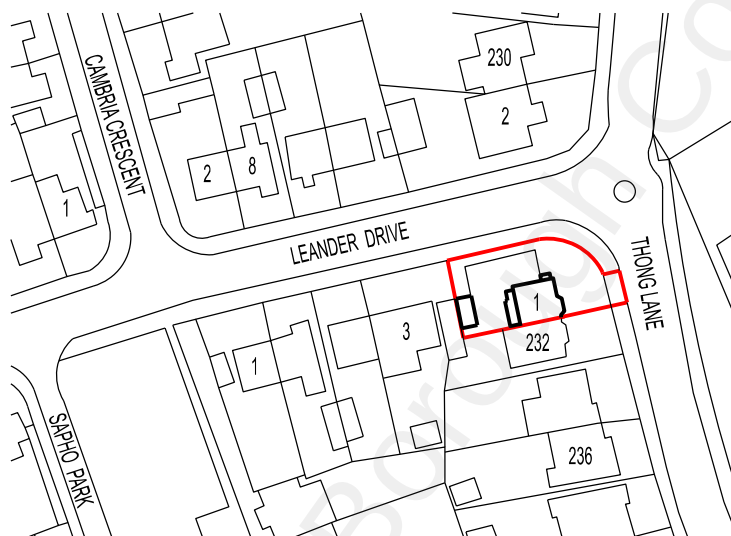

REVISION DATE

ARCHITECT
 TAARCHITECTS
 11 JOYDENS WOOD ROAD BEXLEY
 KENT DA5 2HS Tel 07905 130591
ta140256@googlemail.com

JOB
 PROPOSED DOUBLE STOREY
 SIDE EXTENSION
 AT 1 LEANDER DRIVE
 GRAVESEND KENT DA12 4NF

DRAWING
 SITE LOCATION PLAN

SCALE 1:1250 AT A4 DATE JUNE 2022

DRAWING NO.
 JP/10